




Proposed Ground Floor

1:100

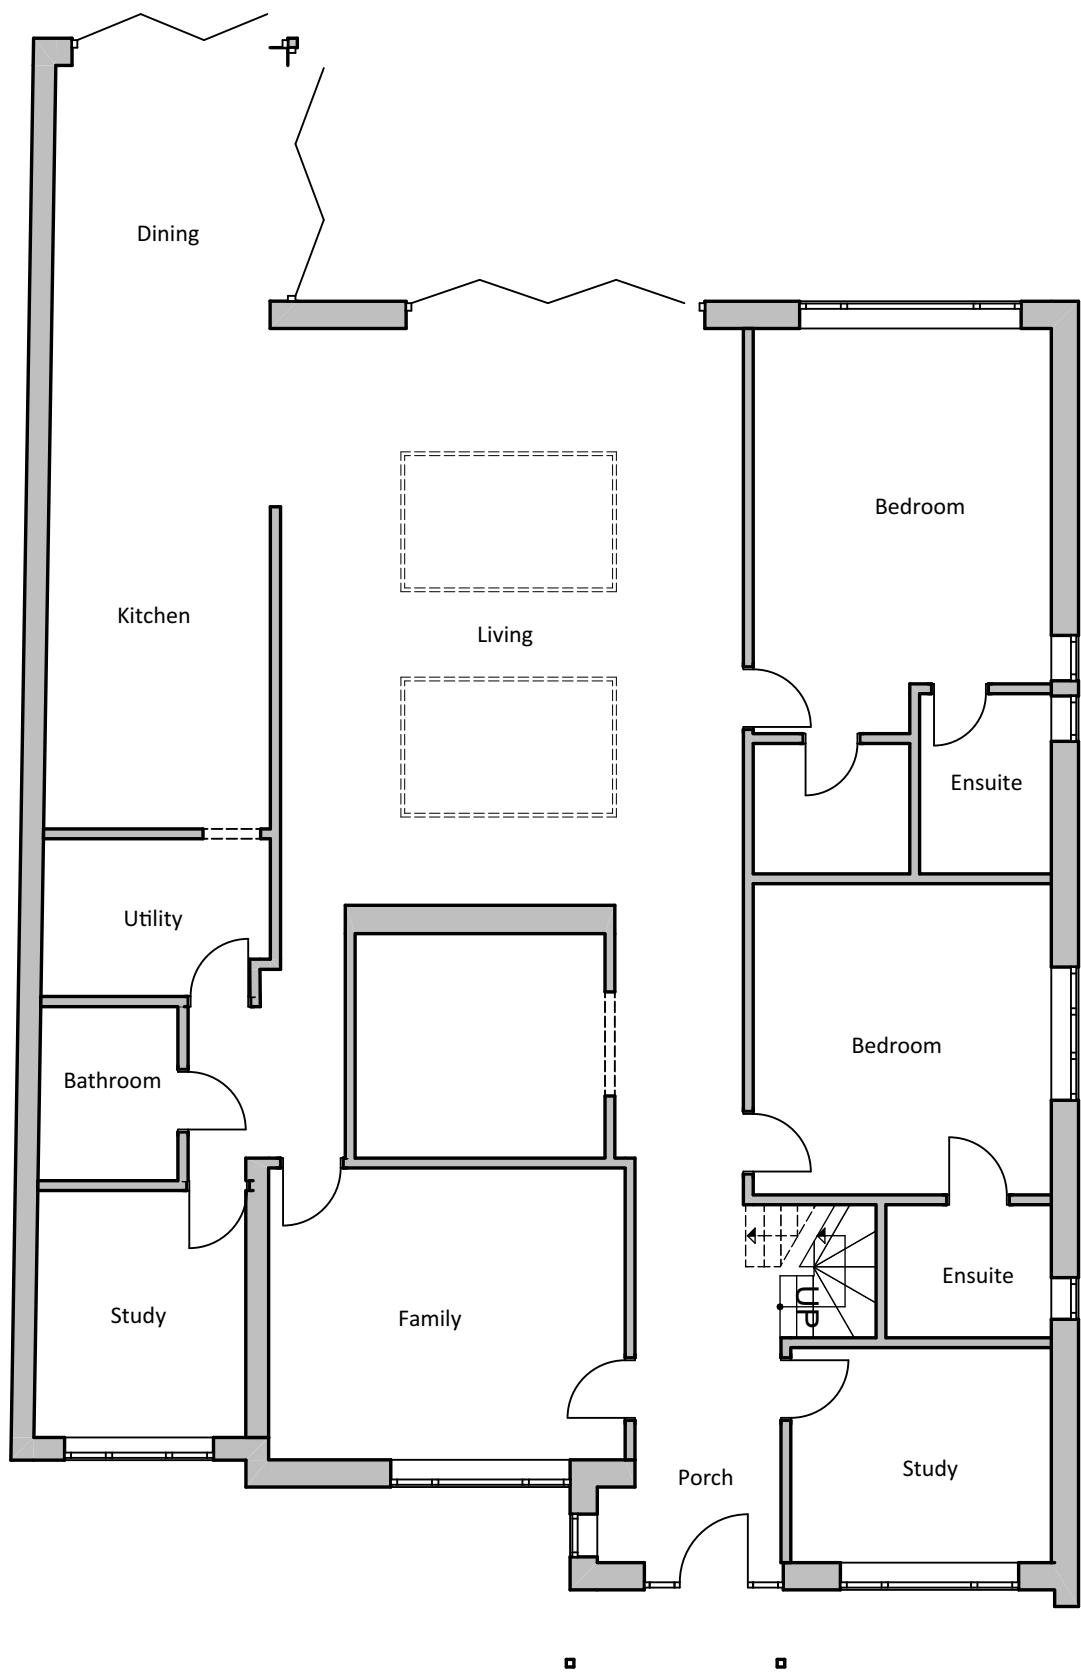


Proposed First Floor

1:100

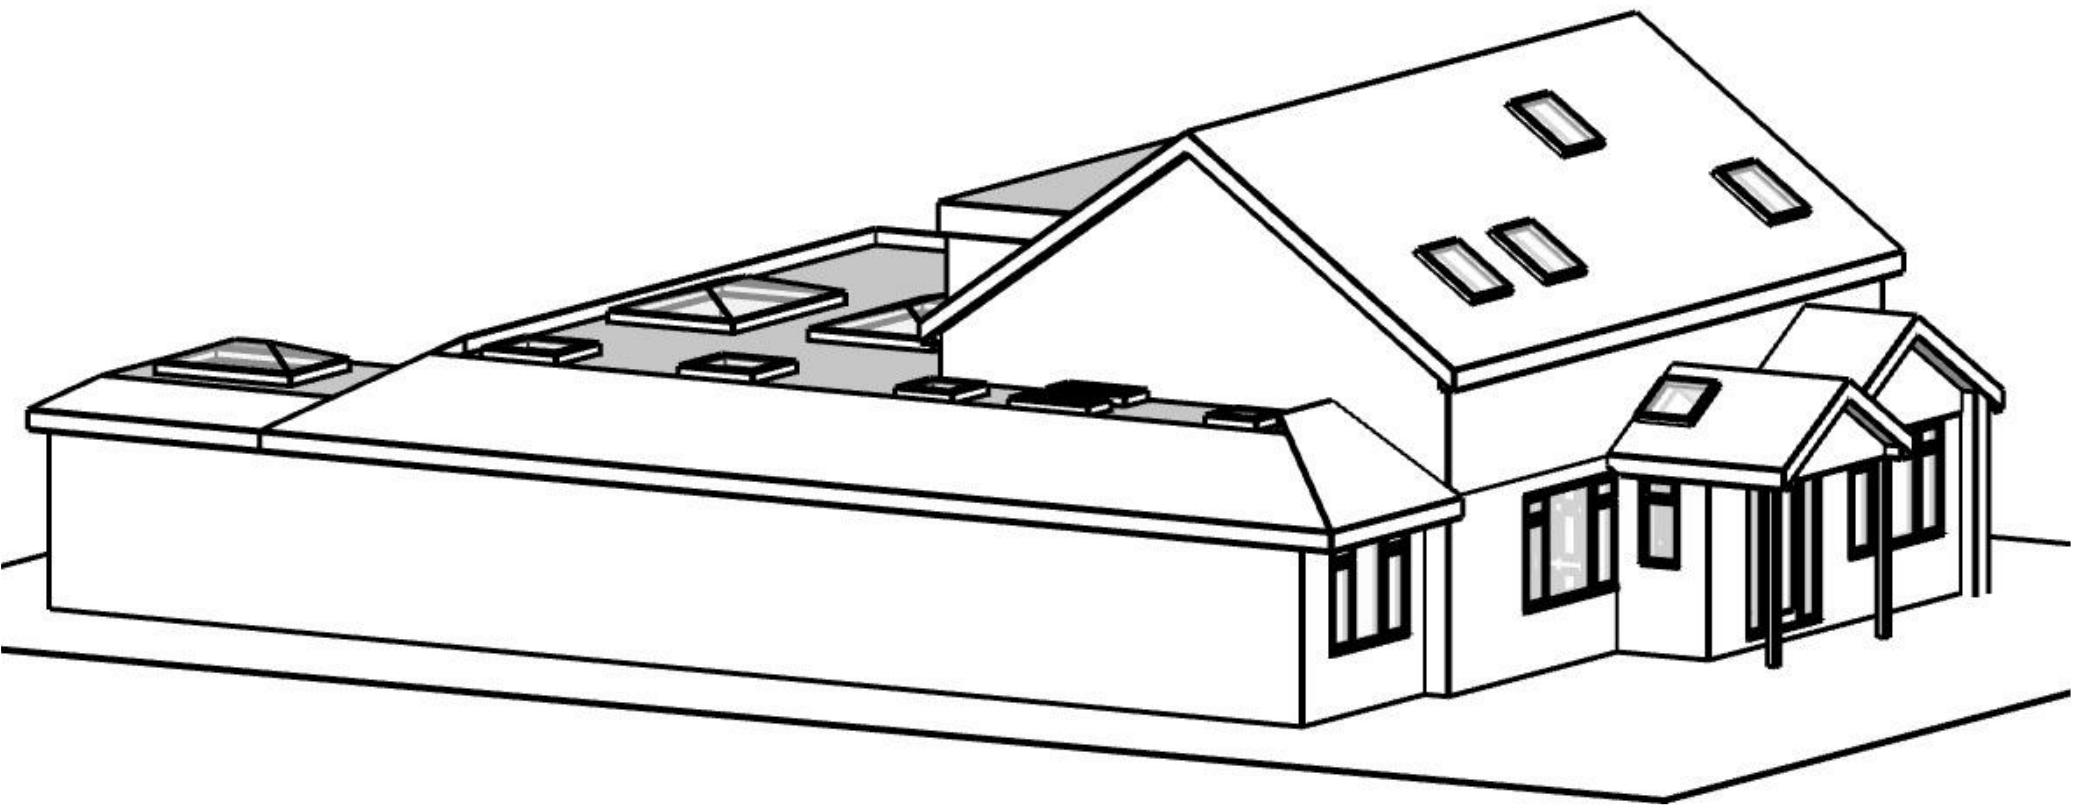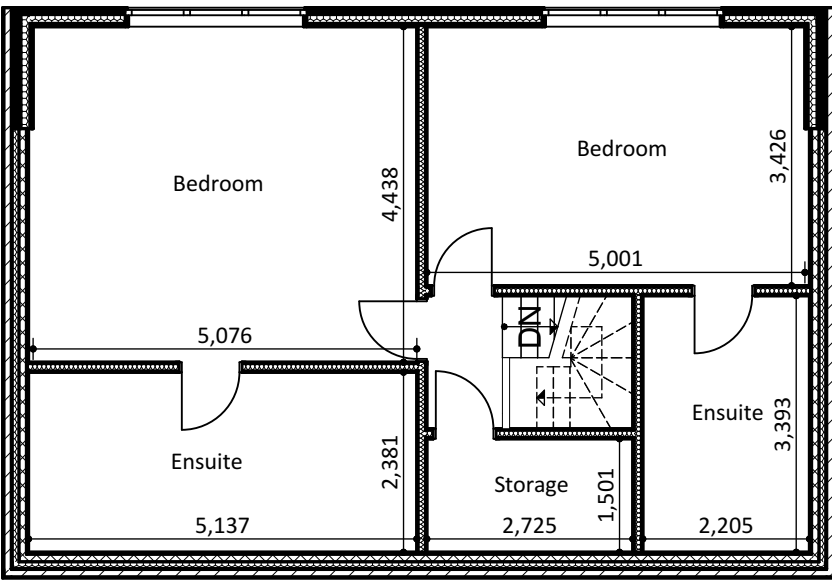

Proposed Roof

1:100

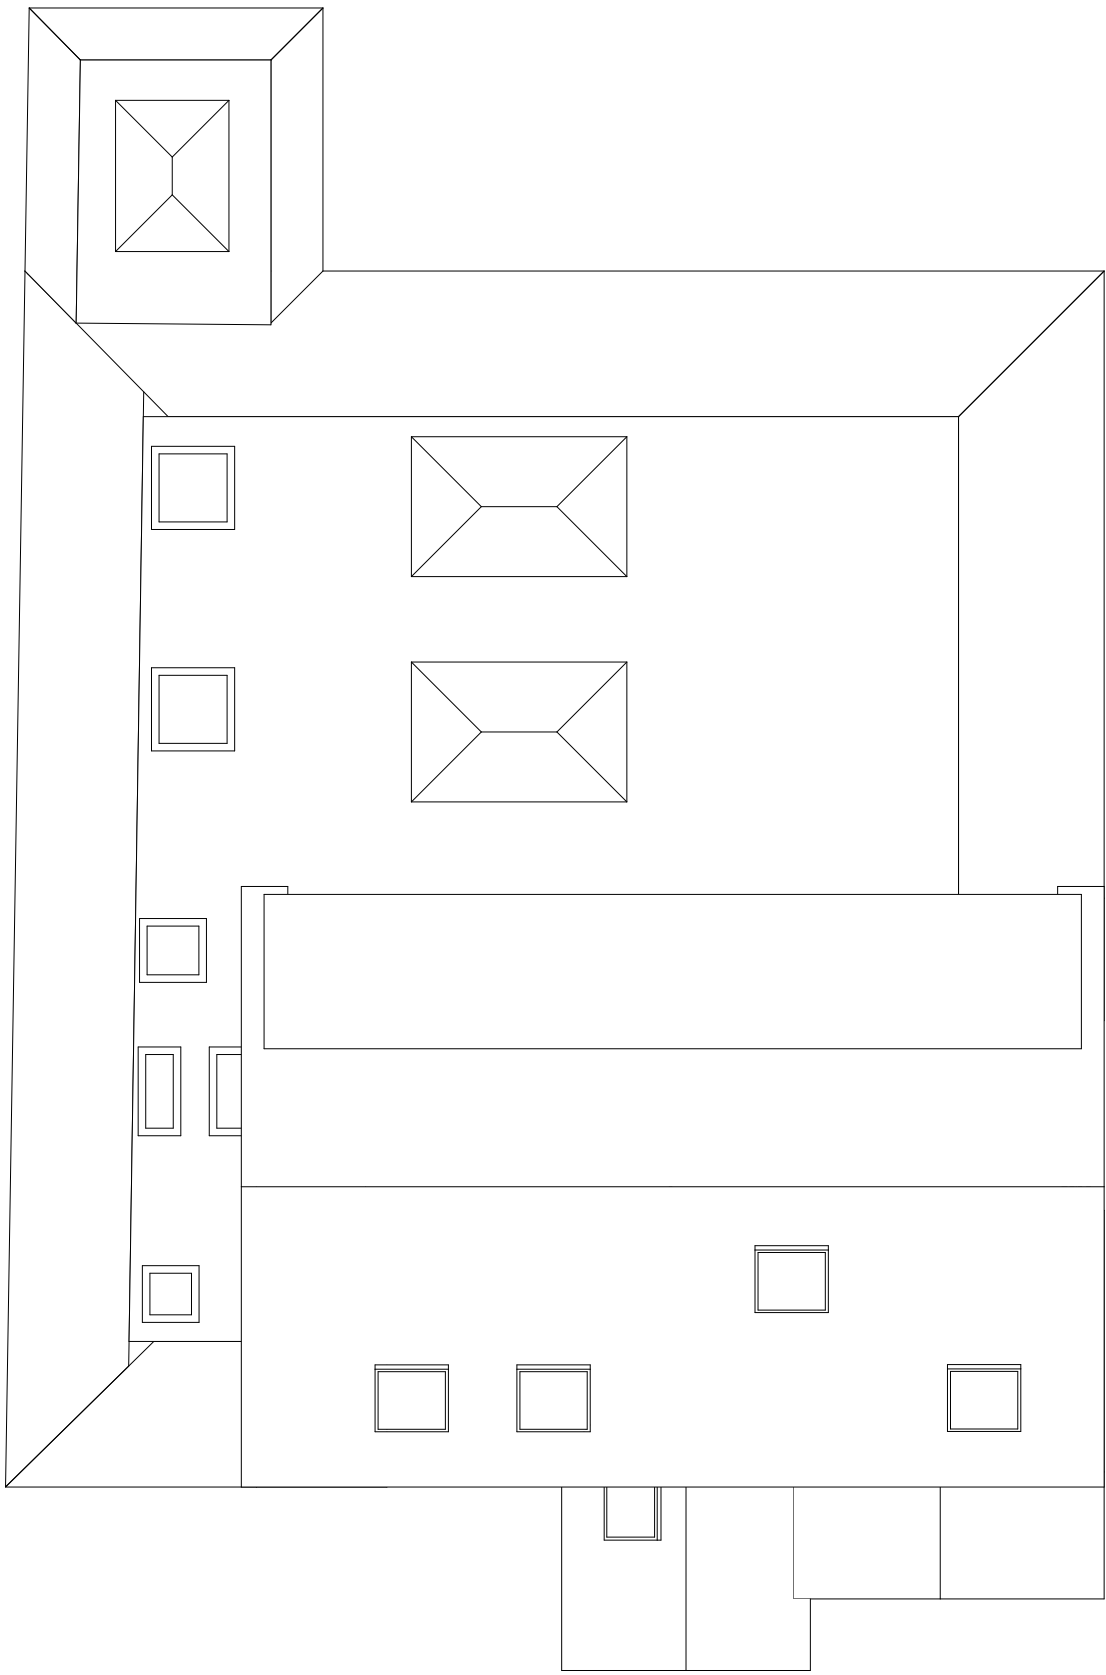

GENERAL NOTES

1. All materials to match existing unless otherwise stated
2. Do not scale from this drawing (other than for Planning purposes).
3. The Contractor is to verify all dimensions & levels before setting out, commencing work or placing orders.
4. Any discrepancies to be reported to M3 Architectural Design Ltd.
5. Drawings & design are the intellectual property of M3 Architectural Design Ltd, must not be used or reproduced without consent.
6. Issued drawings must be read in conjunction with entire contract set.
7. Ensure all work is undertaken using the most recent issue of documentation (refer to revision issue & date)
8. Comply with all applicable building code/ regulations.

9

Building Section

1:100



RevID	Revision	Date
01	Transmittal Set	04/12/2024
02	Transmittal Set	14/01/2025


Proposed Front Elevation
1:100

Proposed Side Elevation
1:100

Proposed Side Elevation
1:100

Proposed Rear Elevation
1:100

Proposed Side Elevation
1:100

 

Project

Proposed 1st floor extension with rear dormer and detached double garage

29 Arbor Lane Winnersh RG41 5JE

Client

Drawing Title

Proposed Plans And Elevations

Project Ref	Layout Id	Rev.
4011	A.02	02
Date	14/01/2025	Scales @ A1 1:100

M3 Architectural Design Ltd
Basepoint Centres Limited
377-399 London Road
Camberley GU15 3HL
t: 01276 300024
e: info@m3architecturaldesign.co.uk
w: www.m3architecturaldesign.co.uk

©2025 M3 Architectural Design Ltd