


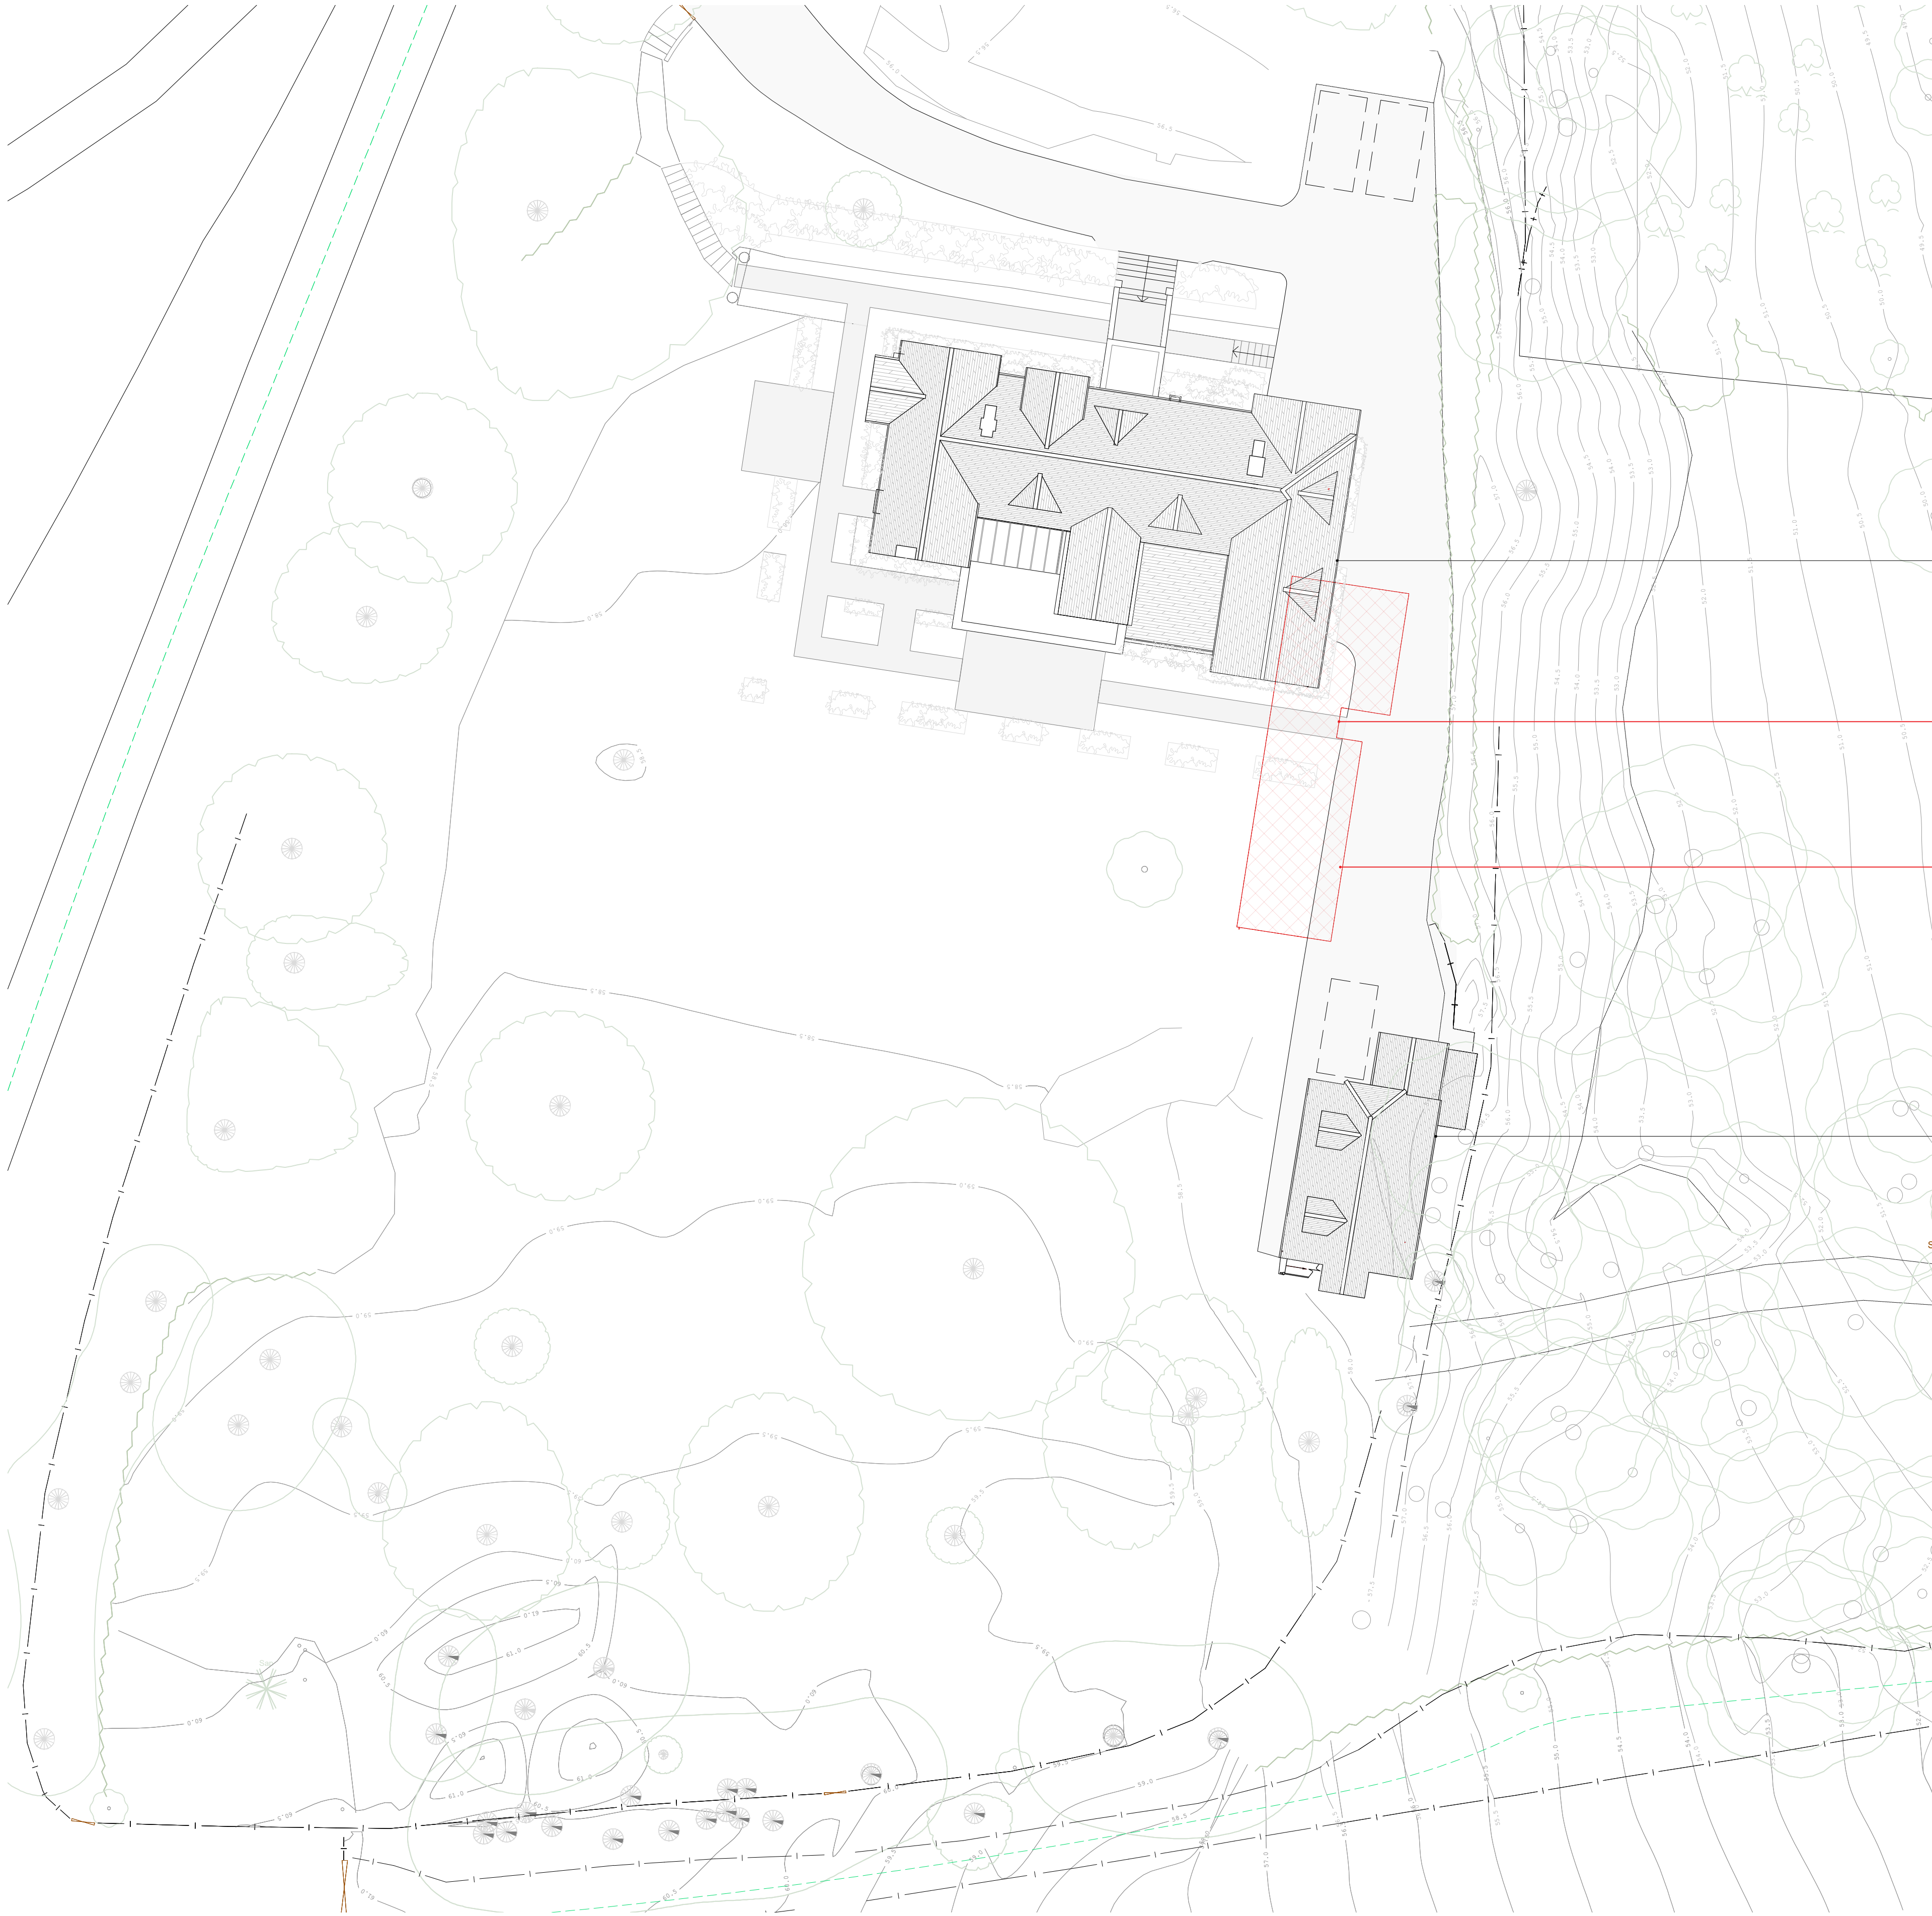

MAIN HOUSE


GARAGE (DEMO)

COTTAGE (DEMO)

WORKSHOP

1

Proposed Site Plan
1:200

 

REV.	ISSUED	DESCRIPTION	DRAWN	CHECKED
-	-	-	-	-
-	-	-	-	-
-	-	-	-	-

PROJECT
Aston Rise
Remenham Lane
RG9 3DE

DESCRIPTION
PROPOSED
SITE PLAN

DATE
April '24
SCALE AT A1
1:200
STATUS
PLANNING
DRAWN
DH
CHECKED
CP
REV

JOB NO
20.828
DRAWING NO
PL.1210