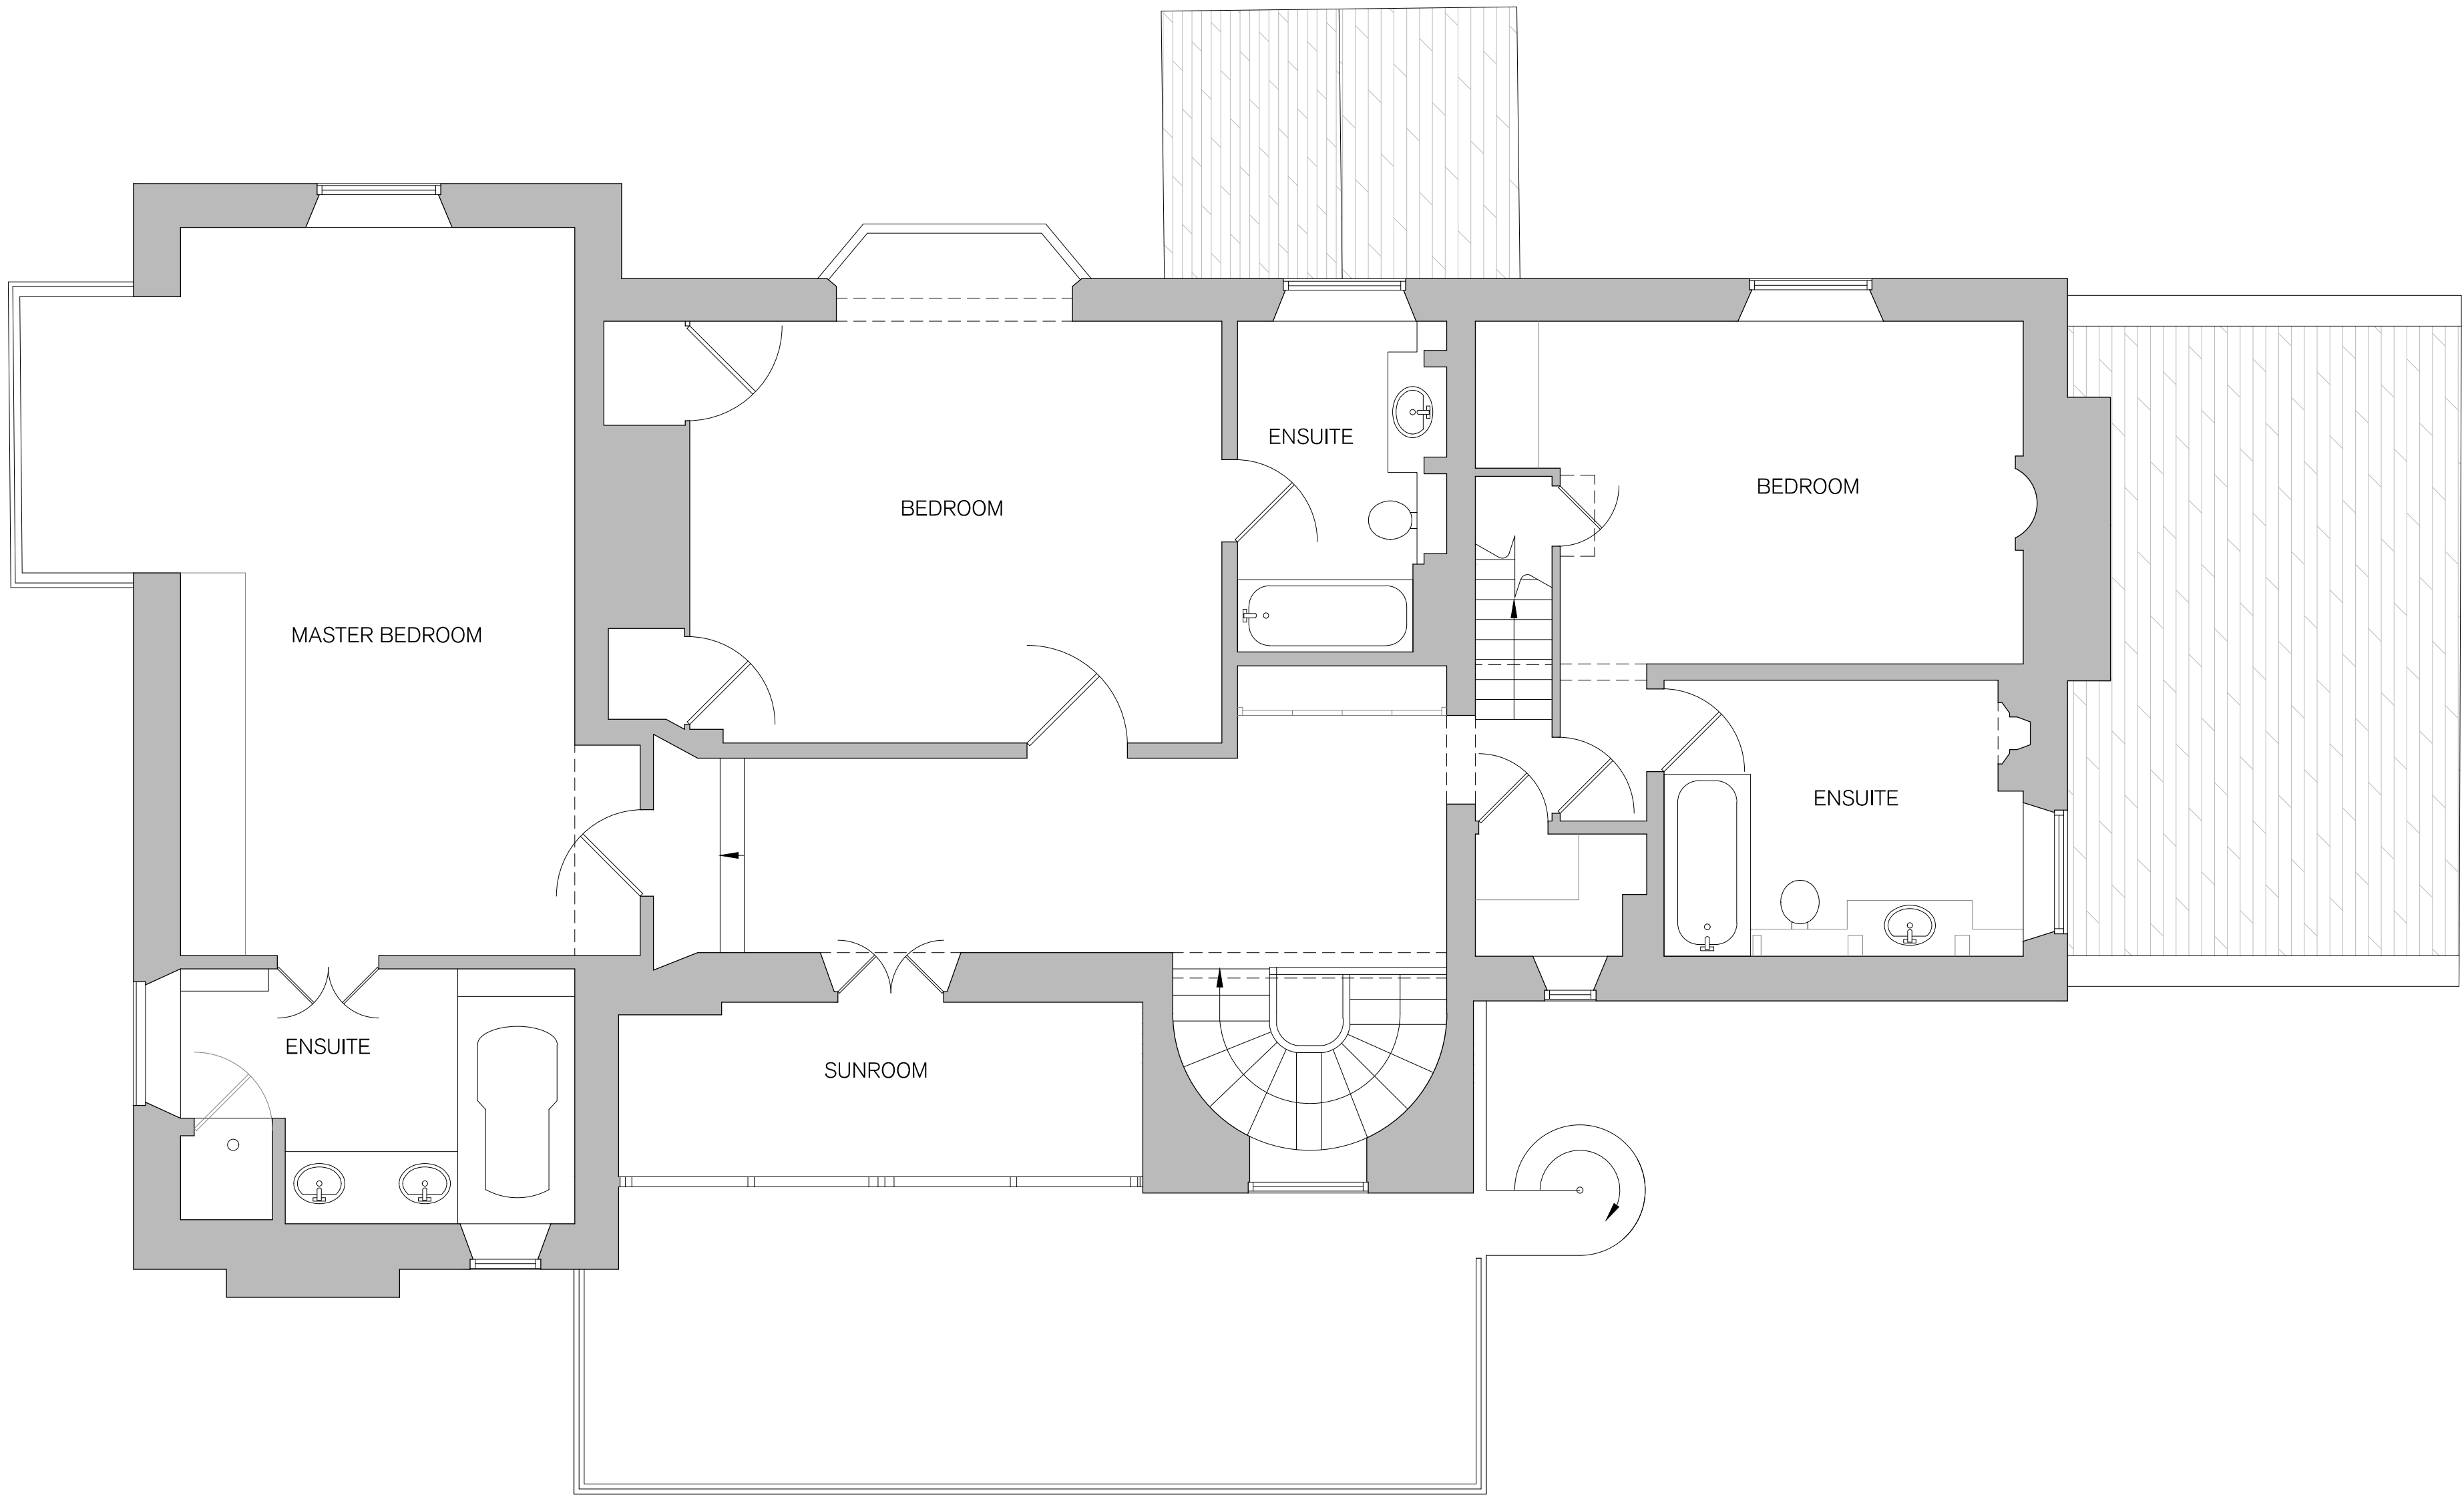


1

Existing First Floor Plan
1:50 (1:100 @ A3)

REV.	ISSUED	DESCRIPTION	DRAWN	CHECKED
-	-	-	-	-
-	-	-	-	-
-	-	-	-	-

PROJECT	DESCRIPTION
Aston Rise Remenham Lane RG9 3DE	Existing G.A. First Floor Plan
CLIENT	J.Lewsey & K.Hudson

DATE	SCALE AT A1
April '24	1:50
STATUS	Planning
DRAWN	DH
CHECKED	CP

JOB NO.	20.828
DRAWING NO.	PL.1301
REV	