


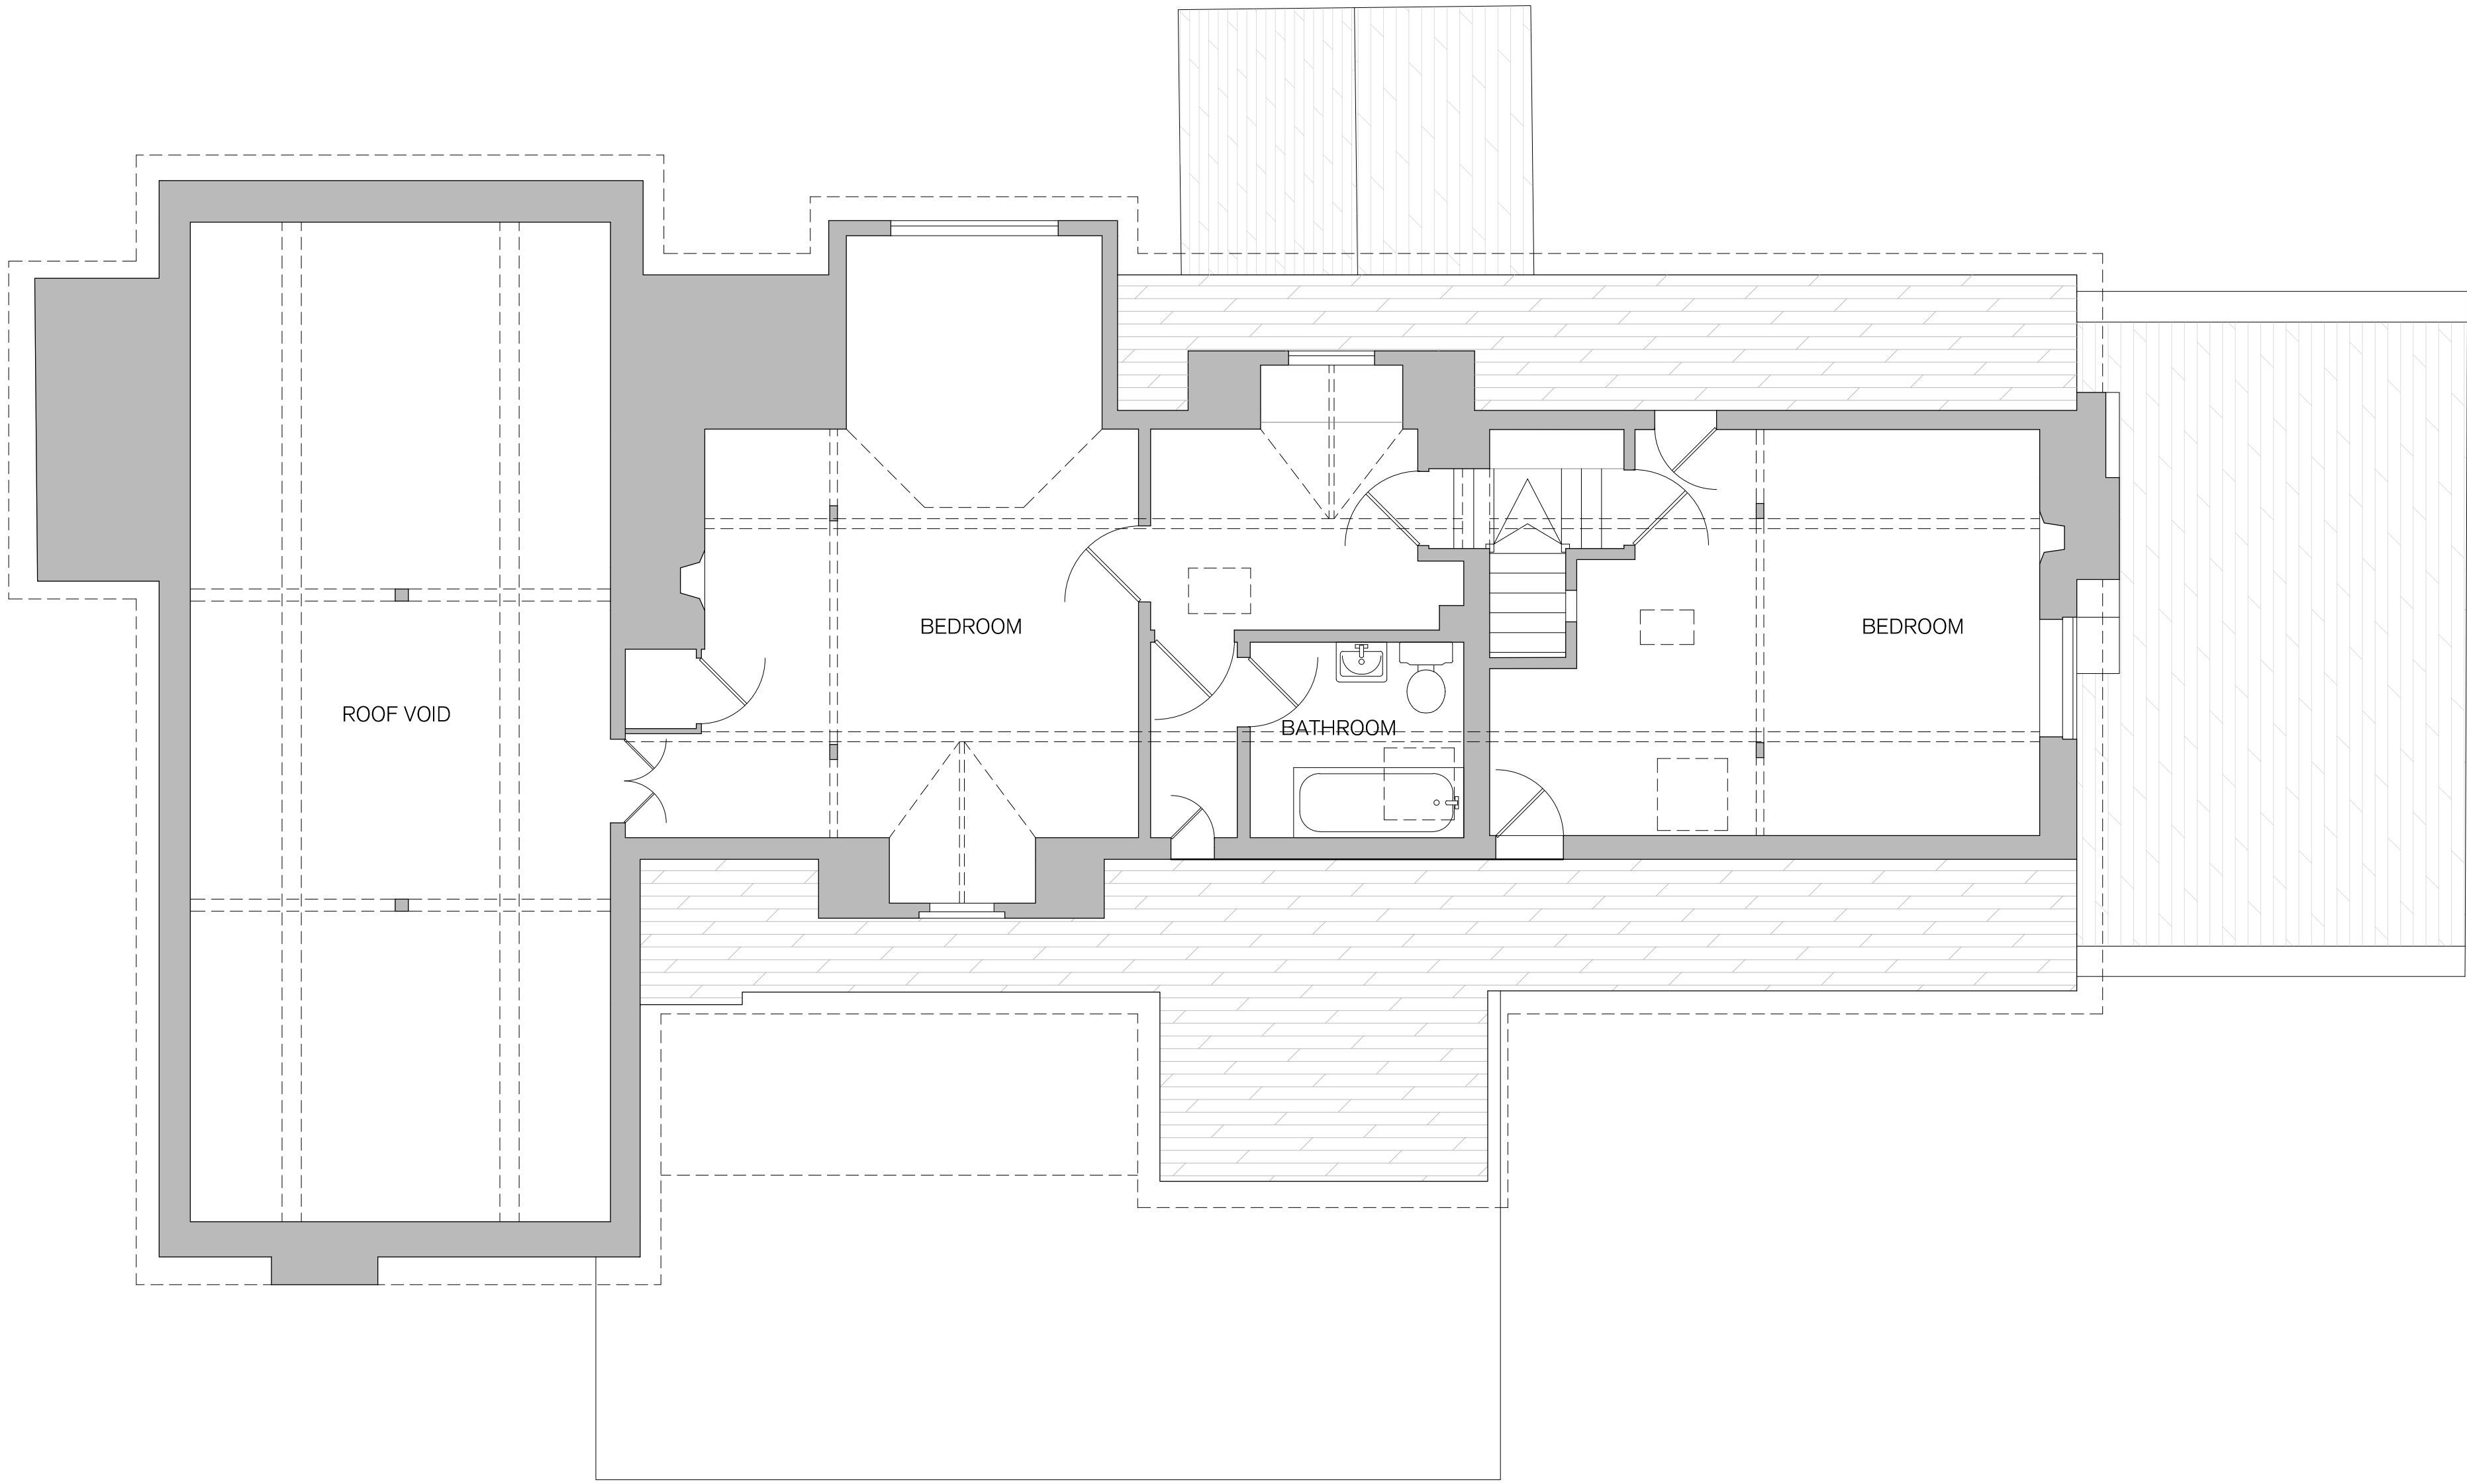

1:50
0 1 2 3 4 5m

1

Existing Second Floor Plan

1:50 (1:100 @ A3)

REV.	ISSUED	DESCRIPTION	DRAWN	CHECKED

PROJECT	DESCRIPTION
Aston Rise Remenham Lane RG9 3DE	Existing G.A. Second Floor Plan
CLIENT	J.Lewsey & K.Hudson

DATE	SCALE AT A1
April '24	1:50
STATUS	Planning
DRAWN	DH
CHECKED	CP

JOB NO.	20.828
DRAWING NO.	PL.1302
REV	

S
& P