



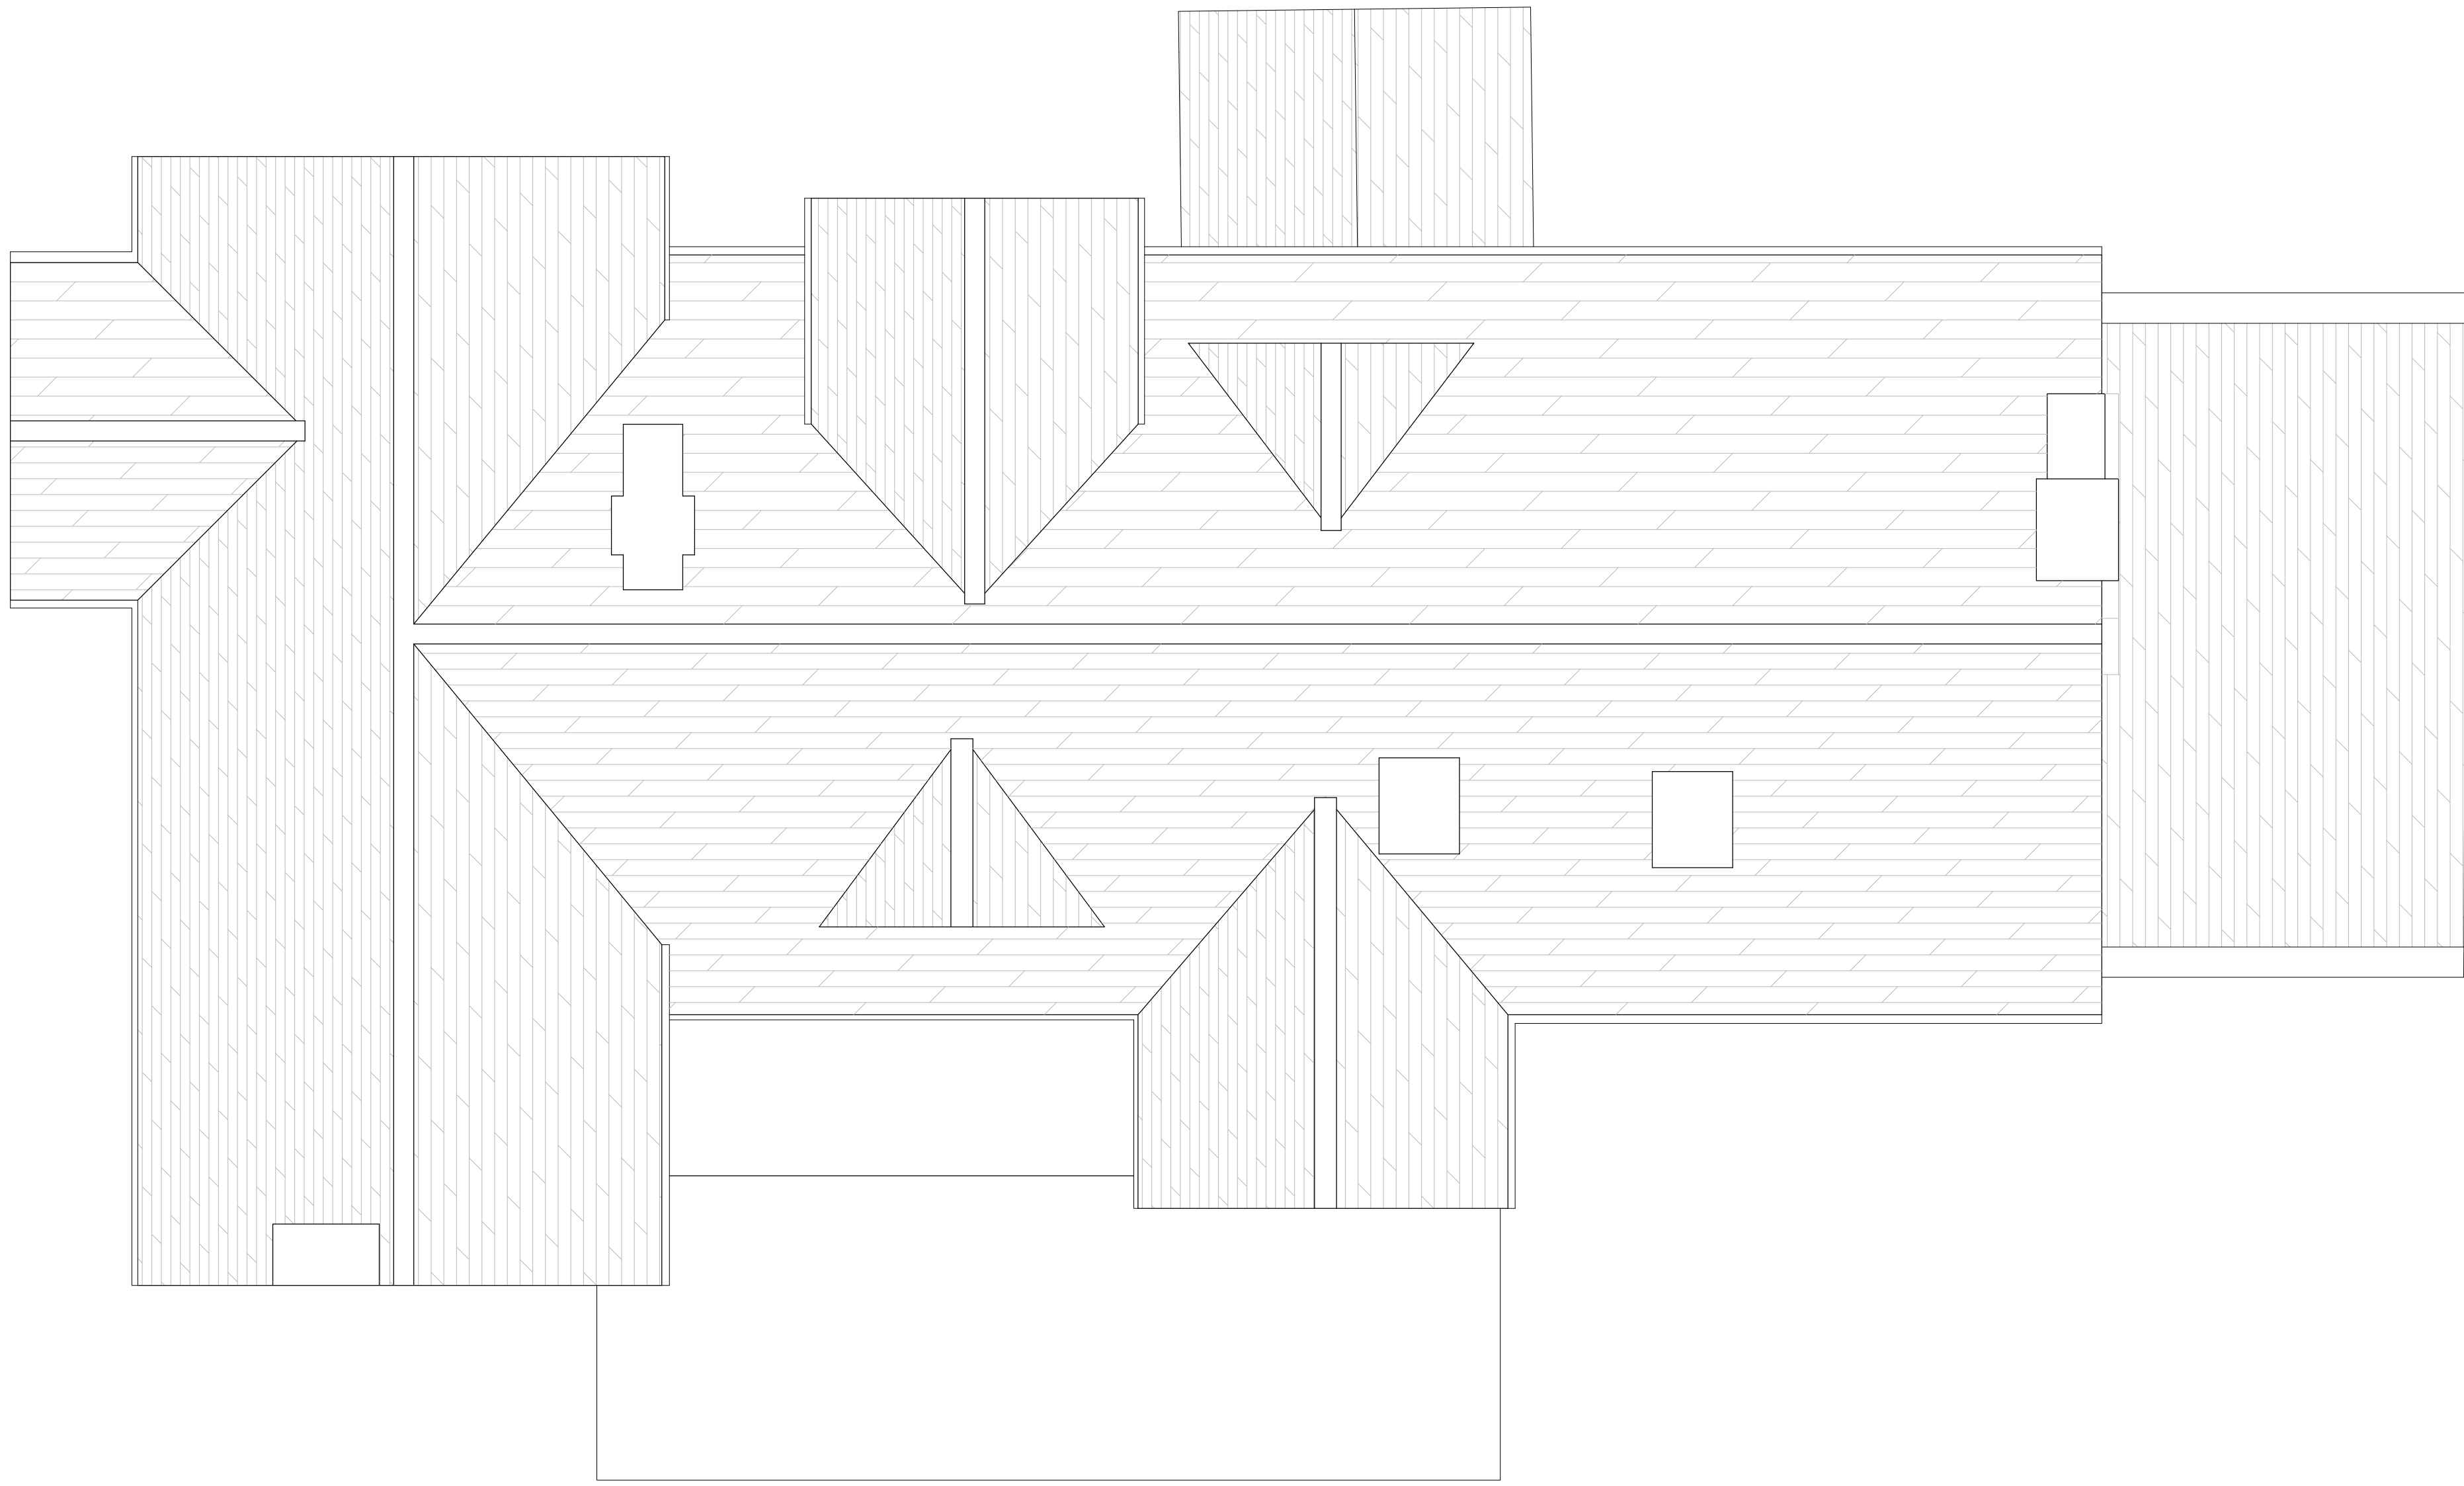

Existing Roof Plan
1:50 (1:100 @ A3)

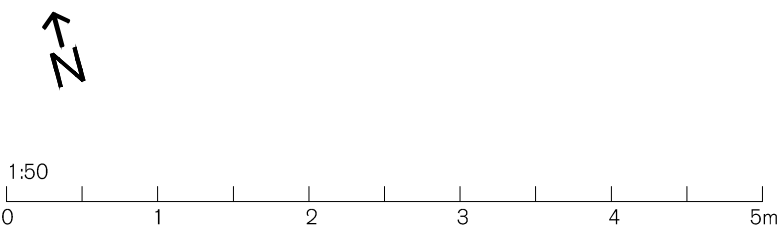

REV.	ISSUED	DESCRIPTION	DRAWN	CHECKED
-	-	-	-	-
-	-	-	-	-
-	-	-	-	-

PROJECT	DESCRIPTION
Aston Rise Remenham Lane RG9 3DE	Existing G.A. Roof Plan

DATE	SCALE AT A1
April '24	1:50

STATUS
Planning

JOB NO.
20.828

DRAWING NO.
PL.1303

DRAWN	CHECKED
DH	CP

REV