


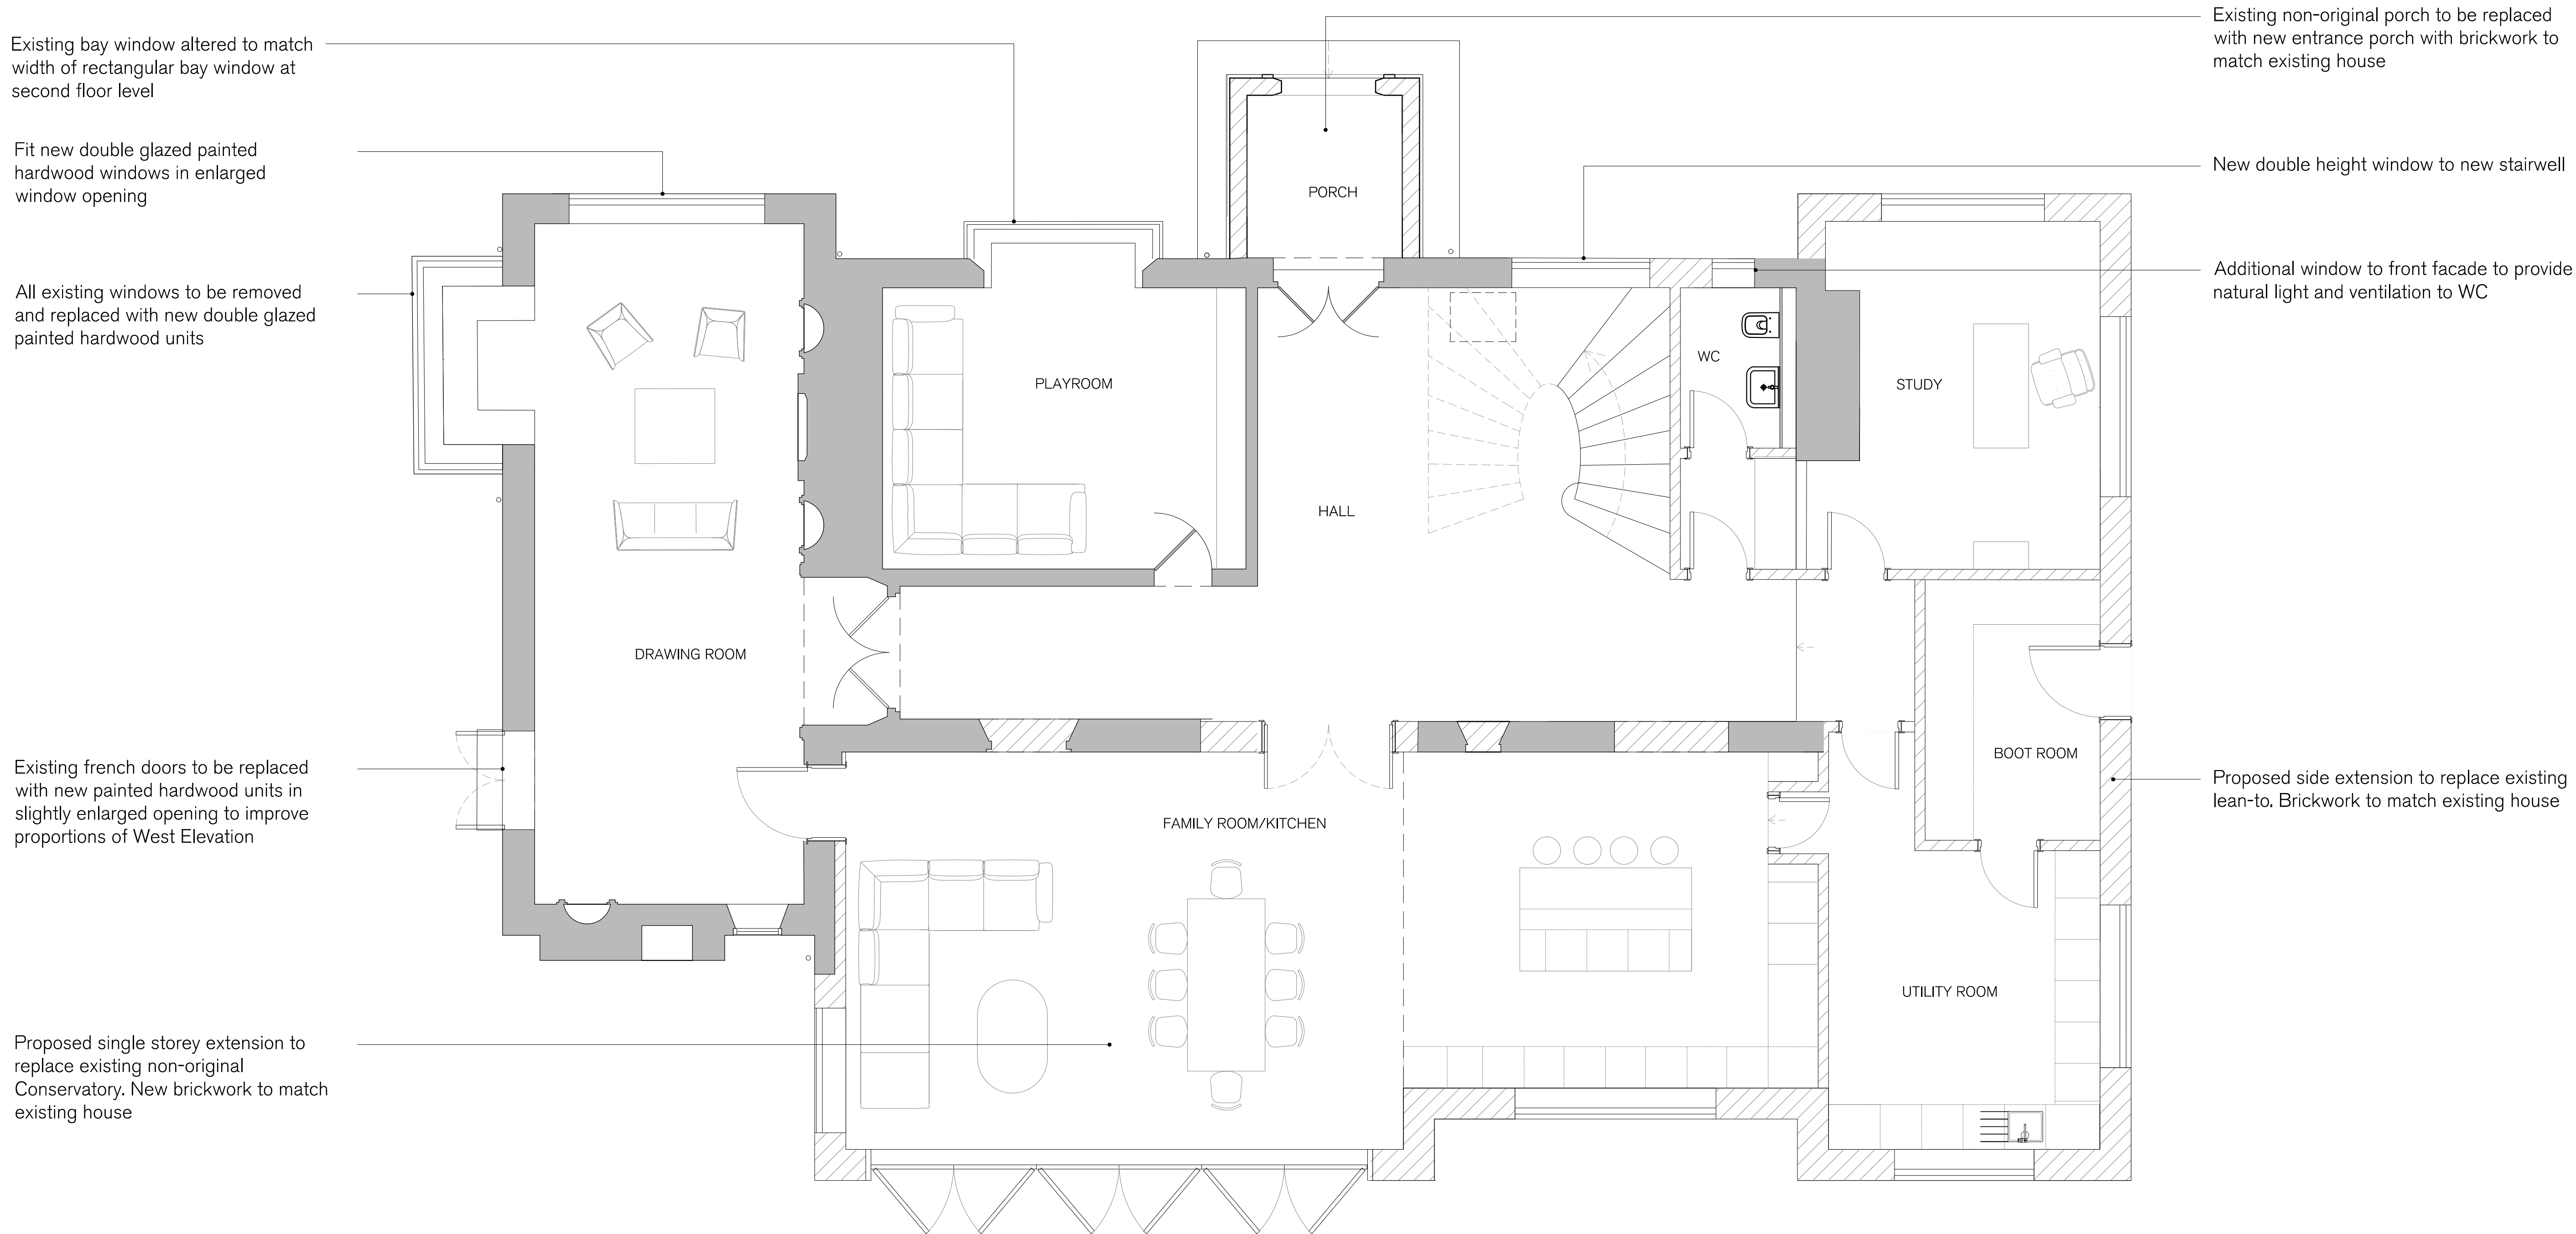

1:50
0 1 2 3 4 5m

1

Proposed Ground Floor Plan
1:50 (1:100 @ A3)

EXISTING-RETAINED
PROPOSED

SPRATLEY & PARTNERS
1 CENTENARY BUSINESS PARK, STATION ROAD, HENLEY-ON-THAMES, OXFORDSHIRE RG9 1DS. 01491 411277
ISSUED ONLY FOR THE PURPOSE INDICATED. THIS DRAWING IS TO BE READ IN CONJUNCTION WITH ALL CONSULTANTS
INFORMATION. ALL DIMENSIONS TO BE CHECKED ON SITE. THIS DRAWING IS COPYRIGHT.

REV.	ISSUED	DESCRIPTION	DRAWN	CHECKED

PROJECT Aston Rise Remenham Lane RG9 3DE	DESCRIPTION Proposed G.A. Ground Floor Plan
CLIENT J.Lewsey & K.Hudson	

DATE April '24	SCALE AT A1 1:50	JOB NO. 20.828
STATUS Planning	DRAWN DH	CHECKED CP
		REV

DRAWING NO
PL.1310

S
& P