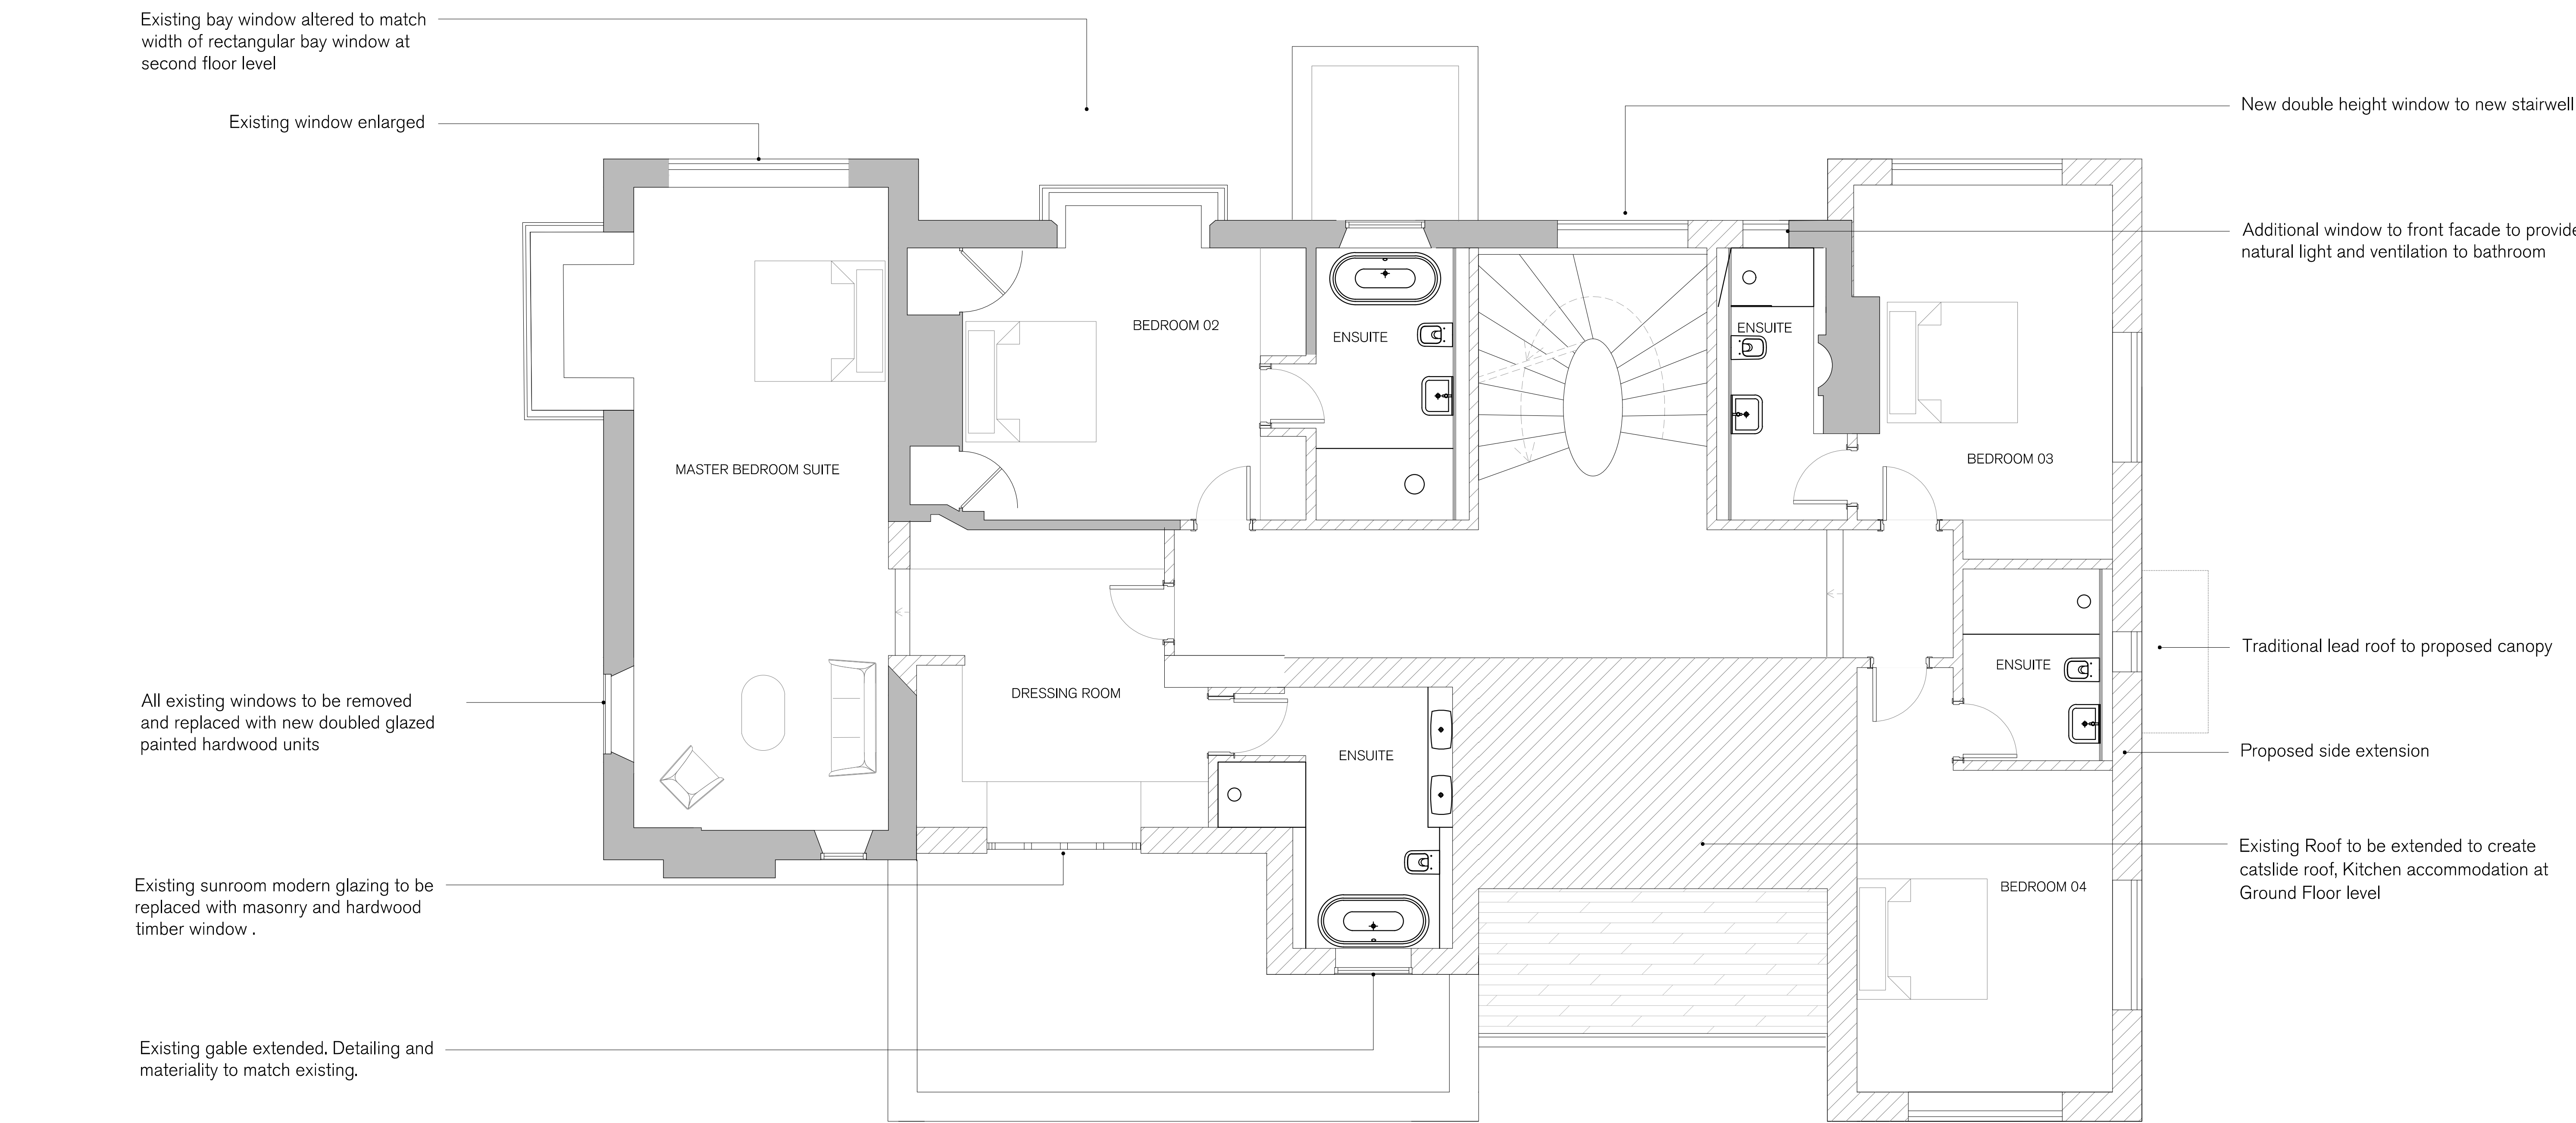


Proposed First Floor Plan
1:50 (1:100 @ A3)

EXISTING-RETAINED
PROPOSED

REV.	ISSUED	DESCRIPTION	DRAWN	CHECKED	PROJECT	DESCRIPTION	DATE	SCALE AT A1	JOB NO.
					Aston Rise	Proposed G.A.	April '24	1:50	20.828
					Remenham Lane	First Floor Plan			
					RG9 3DE				
					CLIENT		DRAWN	CHECKED	REV
					J.Lewsey & K.Hudson		DH	CP	