


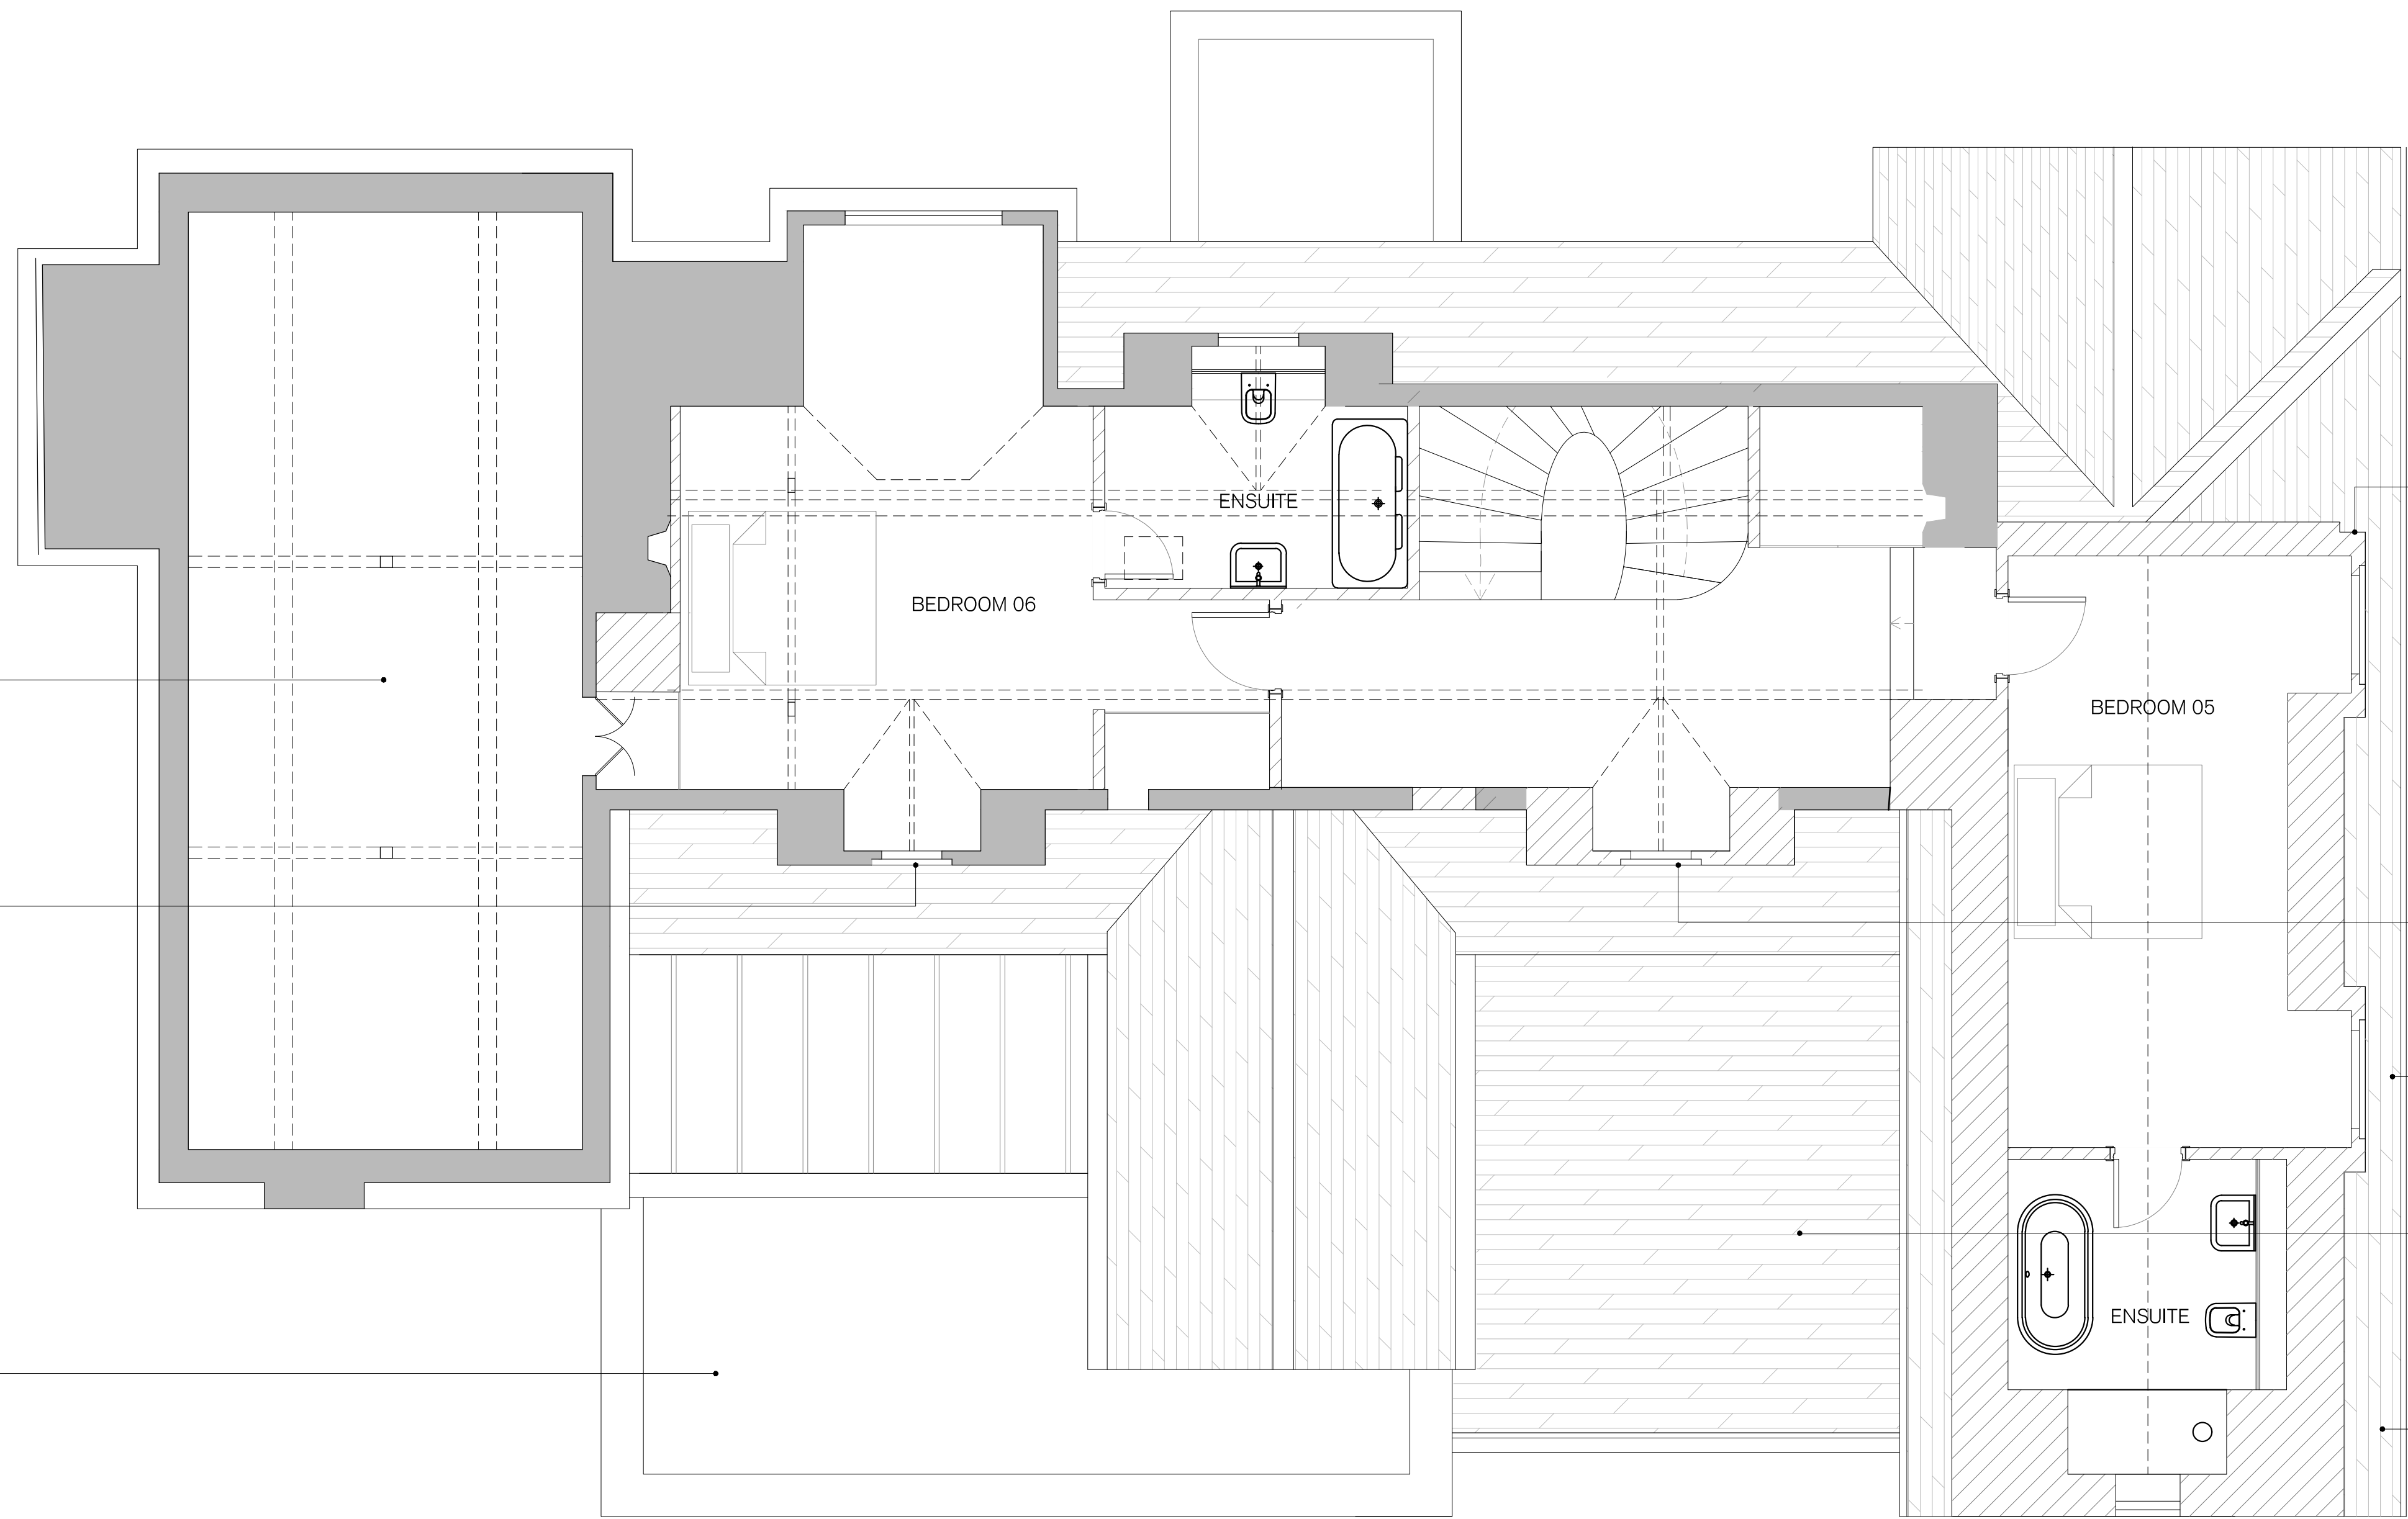

Existing roof void

All existing windows to be removed and replaced with new doubled glazed painted hardwood units

New lead covered flat roof with parapet over Family Room extension


Proposed dormer window to match existing triangular rendered dormers

Proposed dormer window to match existing triangular rendered dormers

Proposed dormer window to match existing triangular rendered dormers

Existing Roof to be extended to create catslide roof, over new Kitchen accommodation at Ground Floor level

Proposed side extension

 

1

Proposed Second Floor Plan

1:50 (1:100 @ A3)

EXISTING-RETAINED
PROPOSED

SPRATLEY & PARTNERS
1 CENTENARY BUSINESS PARK, STATION ROAD, HENLEY-ON-THAMES, OXFORDSHIRE RG9 1DS. 01491 411277
ISSUED ONLY FOR THE PURPOSE INDICATED. THIS DRAWING IS TO BE READ IN CONJUNCTION WITH ALL CONSULTANTS INFORMATION. ALL DIMENSIONS TO BE CHECKED ON SITE. THIS DRAWING IS COPYRIGHT.

REV.	ISSUED	DESCRIPTION	DRAWN	CHECKED	PROJECT	DESCRIPTION	DATE	SCALE AT A1	JOB NO.
					Aston Rise	Proposed G.A.	April '24	1:50	20.828
					Remenham Lane	Second Floor Plan			
					RG9 3DE				
					CLIENT		DRAWN	CHECKED	REV
					J.Lewsey & K.Hudson		DH	CP	

S
& P