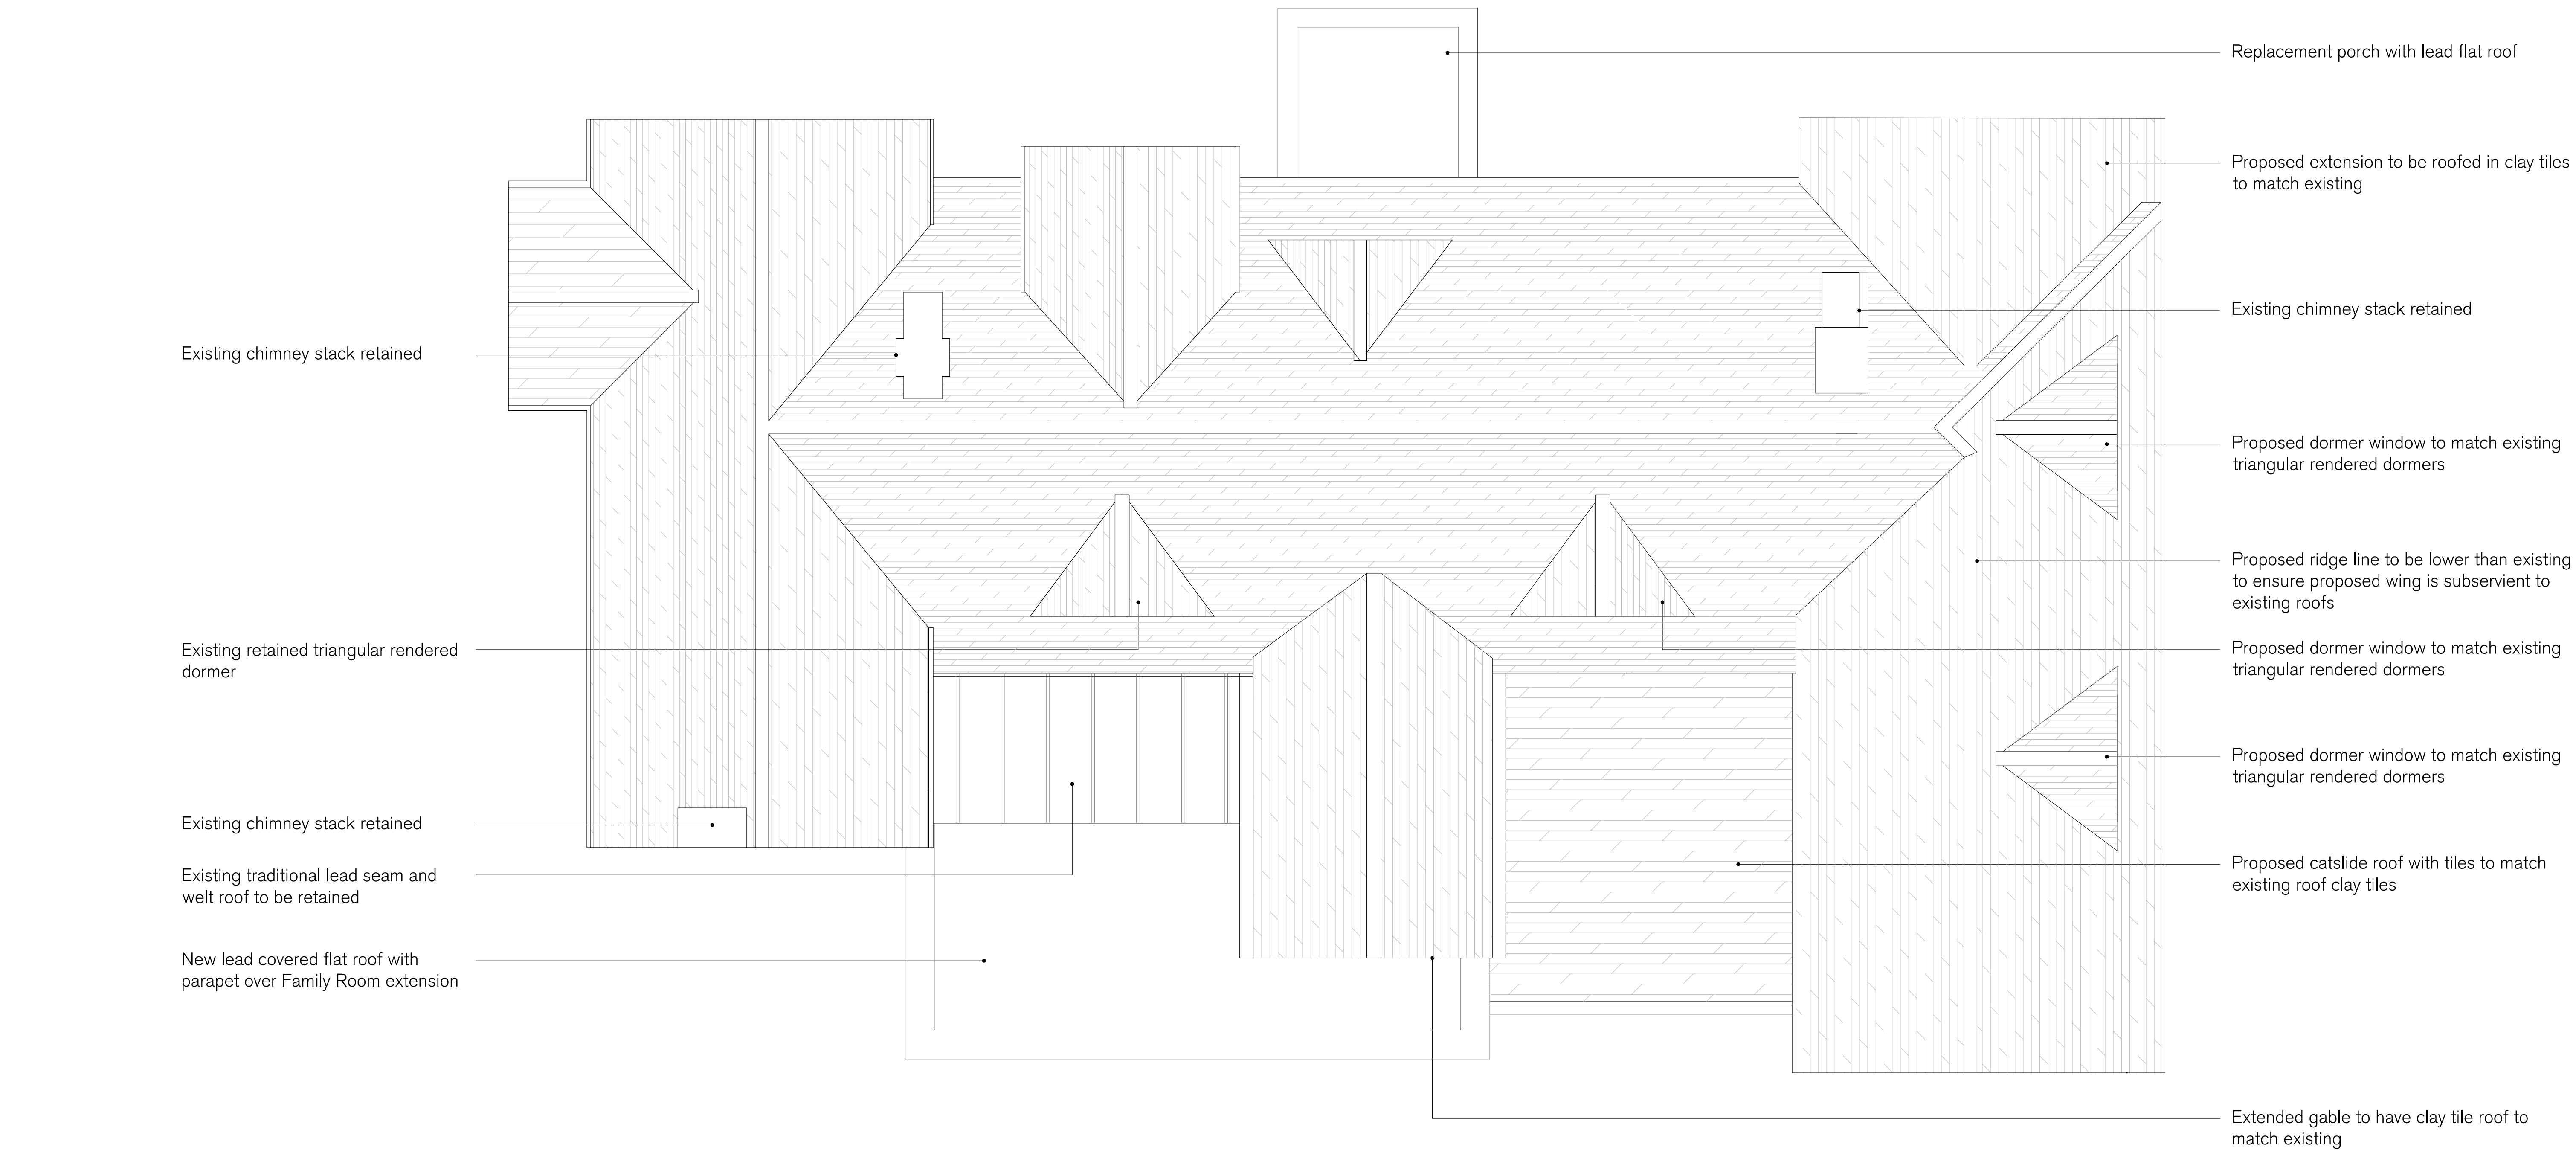


1 Proposed Roof Plan 1:50 (1:100 @ A3)

REV.	ISSUED	DESCRIPTION	DRAWN	CHECKED	PROJECT	DESCRIPTION	DATE	SCALE AT A1	JOB NO.
					Aston Rise	Proposed G.A.	June '24	1:50	20.828
					Remenham Lane	Roof Plan			
					RG9 3DE				
					CLIENT		STATUS		DRAWING NO.
					J.Lewsey & K.Hudson		Planning		PL1313
							DRAWN	CHECKED	REV
							DH	CP	