



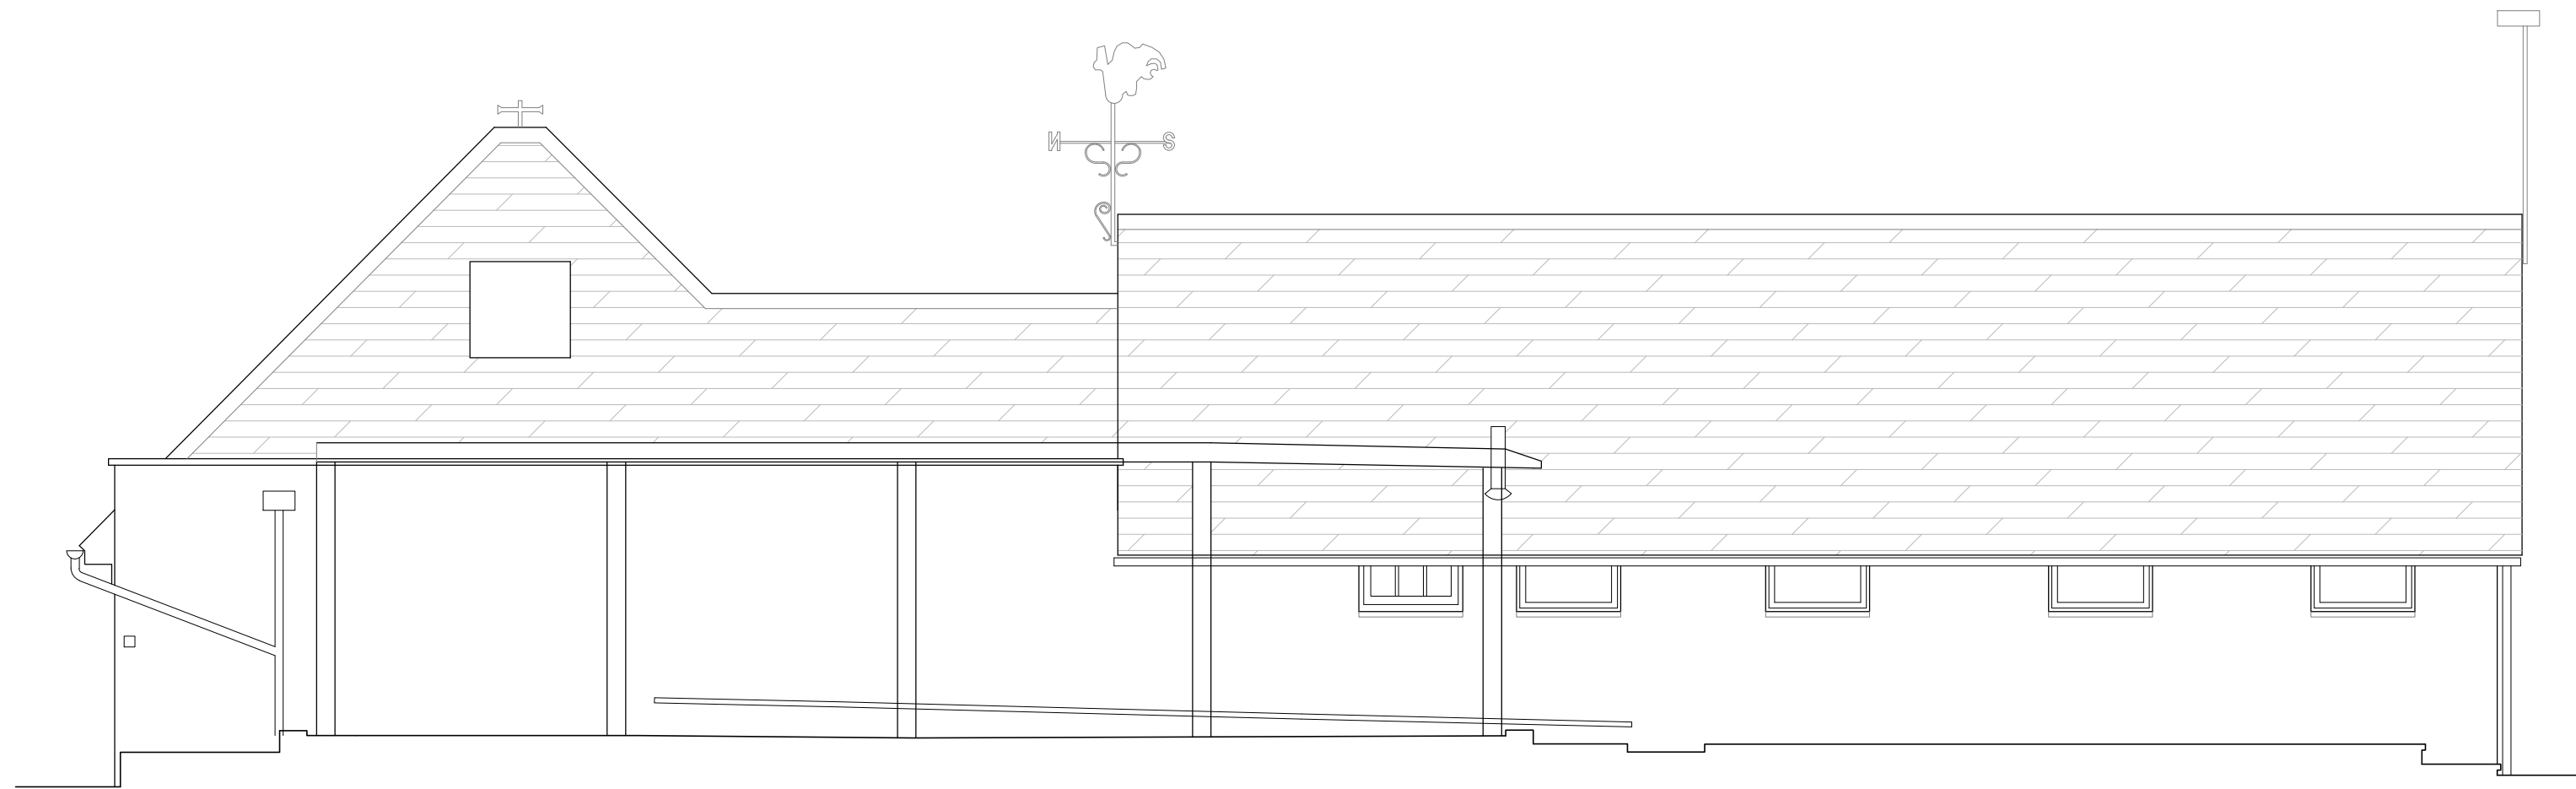

1

Existing West Elevation
1:50

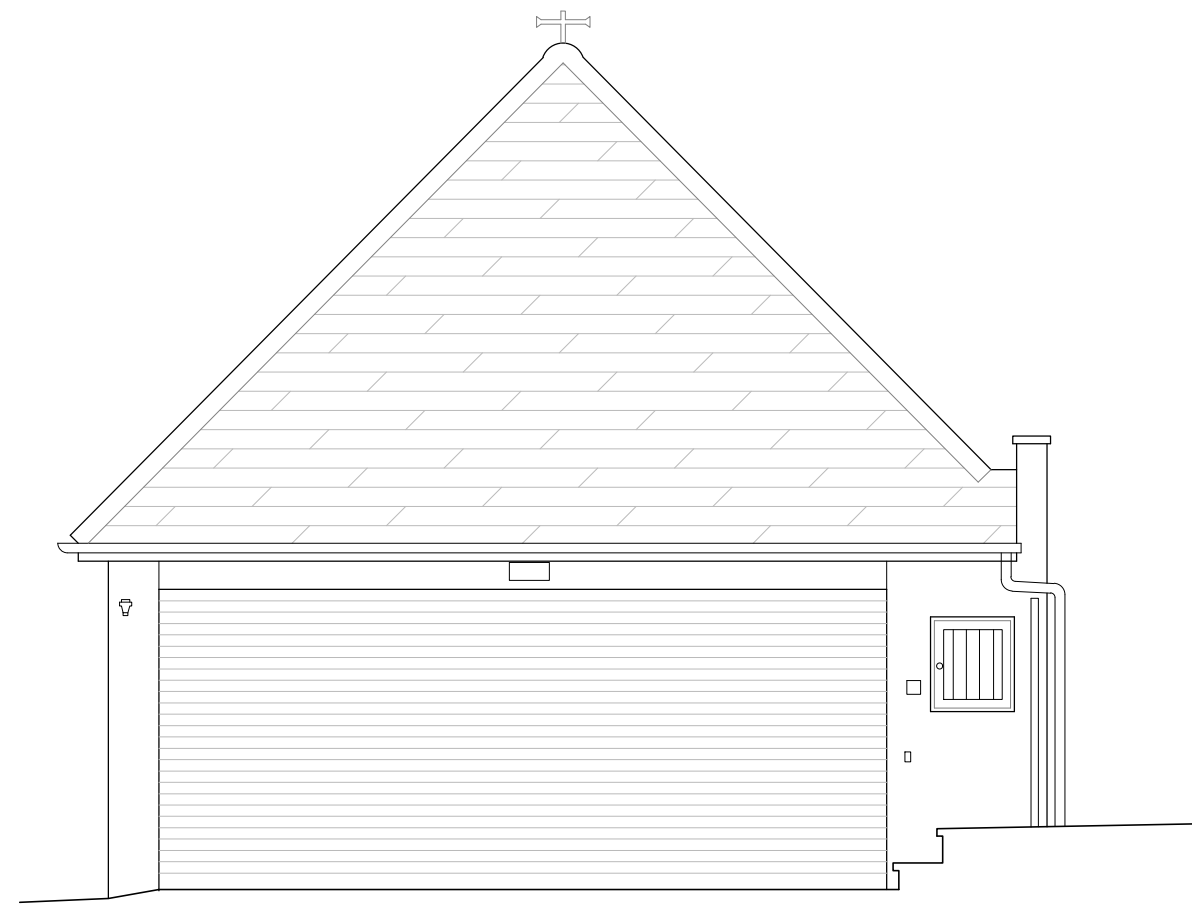

2

Existing North Elevation
1:50





1

Existing East Elevation
1:50



2

Existing South Elevation
1:50

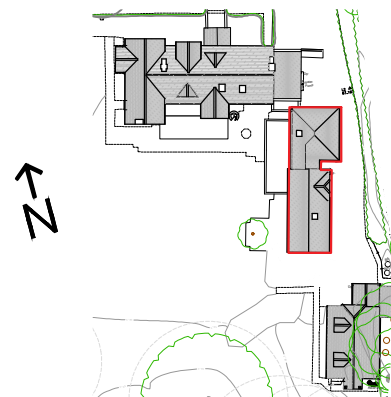 

SPRATLEY & PARTNERS
7 CENTENARY BUSINESS PARK, STATION ROAD, HENLEY-ON-THAMES, OXFORDSHIRE RG9 1DS, 01491 411277
ISSUED ONLY FOR THE PURPOSE INDICATED. THIS DRAWING TO BE READ IN CONJUNCTION WITH ALL CONSULTANTS
INFORMATION. ALL DIMENSIONS TO BE CHECKED ON SITE. THIS DRAWING IS COPYRIGHT.

REV.	ISSUED	DESCRIPTION	DRAWN	CHECKED
-	-	-	-	-
-	-	-	-	-
-	-	-	-	-

PROJECT	ASTON RISE
REMEMHAM LANE	RG9 3DE
CLIENT	J.Lewsey & K.Hudson

DATE	JUNE '24
STATUS	PLANNING
DRAWN	DH
CHECKED	CP

JOB NO	20.828
DRAWING NO	PL.1555
REV	-

S
& P