




01 - FRONT ELEVATION

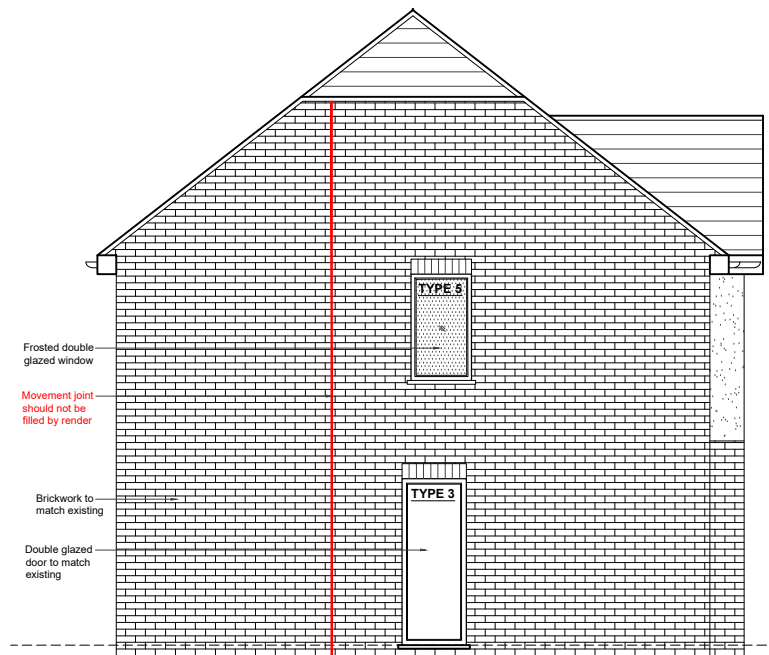

02 - RIGHT SIDE ELEVATION



04 - REAR ELEVATION



ROOF TILES

COLOUR : DARK GREY
FINISH : SLATE
LOCATION : TO ROOF




FRONT DOOR

COLOUR : ANTHRACITE GREY
FINISH : DOUBLE GLAZED
COMPOSITE
LOCATION : TO FRONT WALL



WINDOWS

COLOUR : ANTHRACITE GREY
FINISH : DOUBLE GLAZED COMPOSITE
LOCATION : TO EXTERNAL WALL

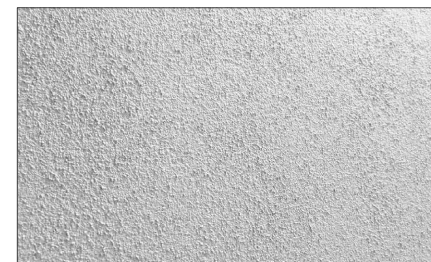

FACING RENDER

COLOUR : WHITE K-RENDER
FINISH : 15MM-25MM THICK
SAND & CEMENT RENDER
WITH WHITE PAINT
LOCATION : TO EXTERNAL WALL



FACING BRICKWORK

COLOUR : FORTERRA WOODSIDE MIXTURE
FINISH : REDMULTI IN COLOUR
WITH A LIGHT TEXTURE
LOCATION : TO EXTERNAL WALL



GUTTER & FASCIA

COLOUR : BLACK RWP & FASCIA
FINISH : UPVC
LOCATION : BUILDING GUTTER LEVEL



INDICATIVE CAR CHARGING POINTS

LOCATION : TO EXTERNAL WALL @ FRONT

NOTES

- Dimensions are not to be scaled from this drawing by contractors. The contractor is requested to check all dimensions before the work started.
- Report any discrepancies to the client or architect before undertaking the work described in the drawings.
- Dimensions are approximate site dimensions and are to be verified by the contractor on site before any fabrication/site works i.e foundations etc occur
- Contractor is responsible for all temporary propping to existing structure

0 1 2m 3 4 5m
Scale

REVISIONS			
NO.	DESCRIPTION	DATE	BY

DESIGN ENDEAVOURS LTD

M: 07824773079, 07869580774
E: design.endeavour@gmail.com

Project LAND ADJACENT TO LANE END HOUSE,
SHINFIELD ROAD (UNIT 02-03&06)
LONDON RG2 9BB

Title ELEVATIONS & SAMPLE BOARDS

Scale 1:100@A3	Drawn TA	Approved	Date NOV-24
Job No. DE-1170/24	Drawing No. DoC-LA-02	Rev.	