


- NOTES
- Dimensions are not to be scaled from this drawing by contractors. The contractor is requested to check all dimensions before the work started.
 - Report any discrepancies to the client or architect before undertaking the work described in the drawings.
 - Dimensions are approximate site dimensions and are to be verified by the contractor on site before any fabrication/site works i.e foundations etc occur
 - Contractor is responsible for all temporary propping to existing structure



01 - FRONT ELEVATION

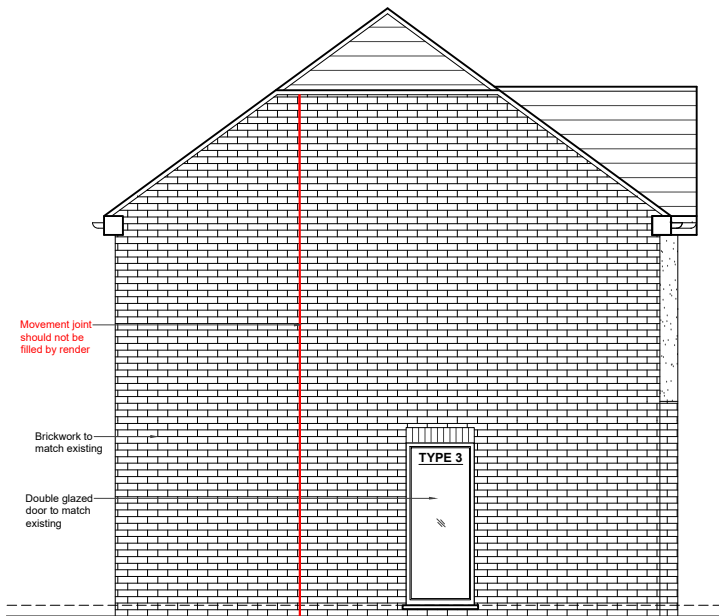

03 - LEFT SIDE ELEVATION



04 - REAR ELEVATION



ROOF TILES

COLOUR : DARK GREY
FINISH : SLATE
LOCATION : TO ROOF



FRONT DOOR

COLOUR : ANTHRACITE GREY
FINISH : DOUBLE GLAZED
COMPOSITE
LOCATION : TO FRONT WALL



WINDOWS

COLOUR : ANTHRACITE GREY
FINISH : DOUBLE GLAZED COMPOSITE
LOCATION : TO EXTERNAL WALL



FACING RENDER

COLOUR : WHITE K-RENDER
FINISH : 15MM-25MM THICK
SAND & CEMENT RENDER
WITH WHITE PAINT
LOCATION : TO EXTERNAL WALL



FACING BRICKWORK

COLOUR : FORTERRA WOODSIDE MIXTURE
FINISH : REDMULTI IN COLOUR
WITH A LIGHT TEXTURE
LOCATION : TO EXTERNAL WALL




GUTTER & FASCIA

COLOUR : BLACK RWP & FASCIA
FINISH : UPVC
LOCATION : BUILDING GUTTER LEVEL



INDICATIVE CAR CHARGING POINTS

LOCATION : TO EXTERNAL WALL @ FRONT

 

REVISIONS			
NO.	DESCRIPTION	DATE	BY

DESIGN ENDEAVOURS LTD M: 07824773079, 07869580774 E: design.endeavour@gmail.com			
Project LAND ADJACENT TO LANE END HOUSE, SHINFIELD ROAD (UNIT-01) LONDON RG2 9BB			
Title ELEVATIONS & SAMPLE BOARDS			
Scale 1:100@A3	Drawn TA	Approved	Date NOV-24
Job No. DE-1170/24	Drawing No. DoC-LA-01		Rev.