



NOTES ON EXISTING MATERIALS:


- 1) CLAY TILES
- 2) RED FACING BRICKWORK
- 3) TIMBER FRAMED DOORS & WINDOWS
- 4) TIMBER WEATHERBOARDING
- 5) ALUMINIUM GARAGE DOORS
- 6) CORRUGATED METAL

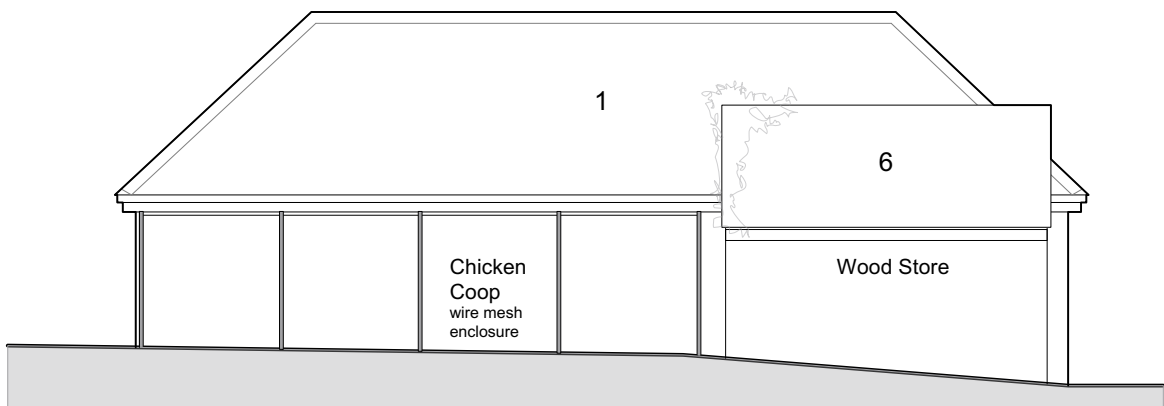


EXISTING NORTH-EAST ELEVATION
Scale 1:100 @ A1

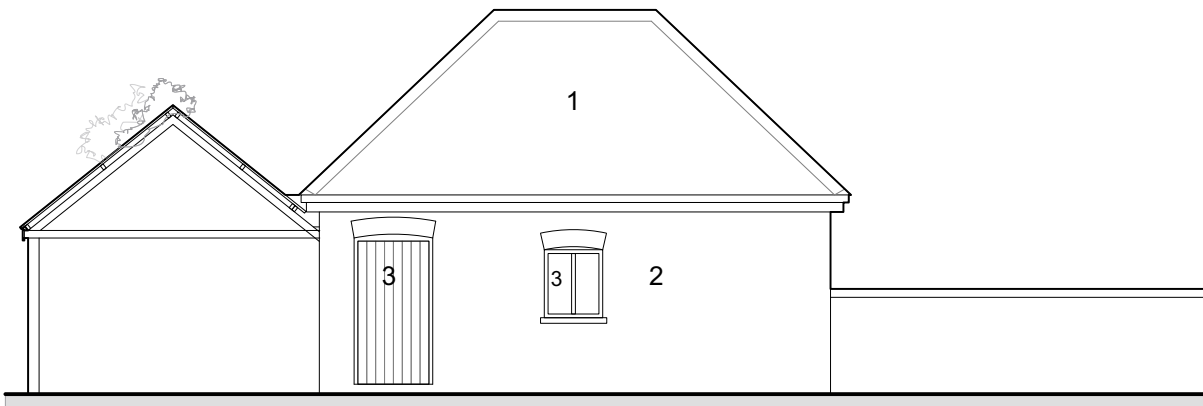


EXISTING NORTH-WEST ELEVATION
Scale 1:100 @ A1

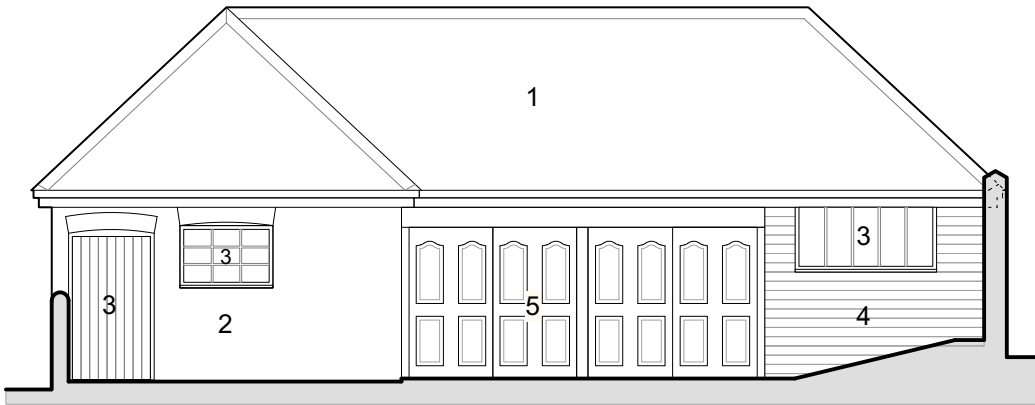



EXISTING SOUTH-WEST ELEVATION
Scale 1:100 @ A1

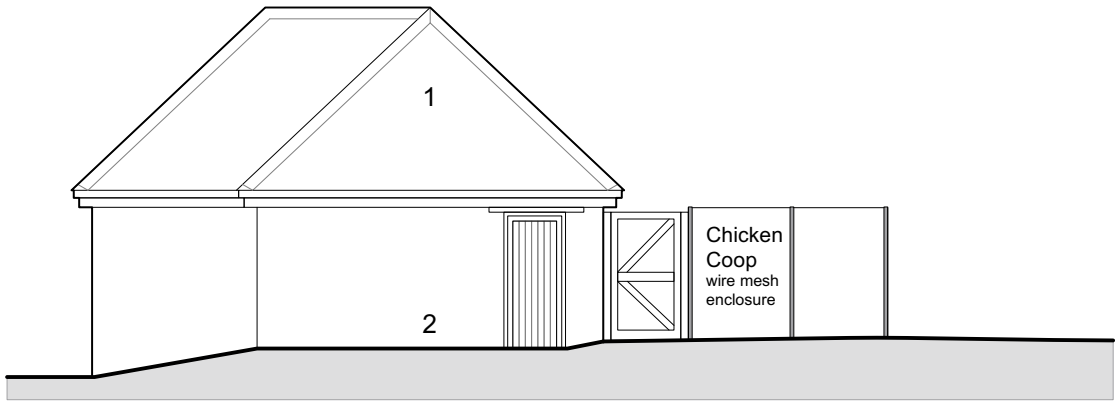


EXISTING SOUTH-EAST ELEVATION
Scale 1:100 @ A1

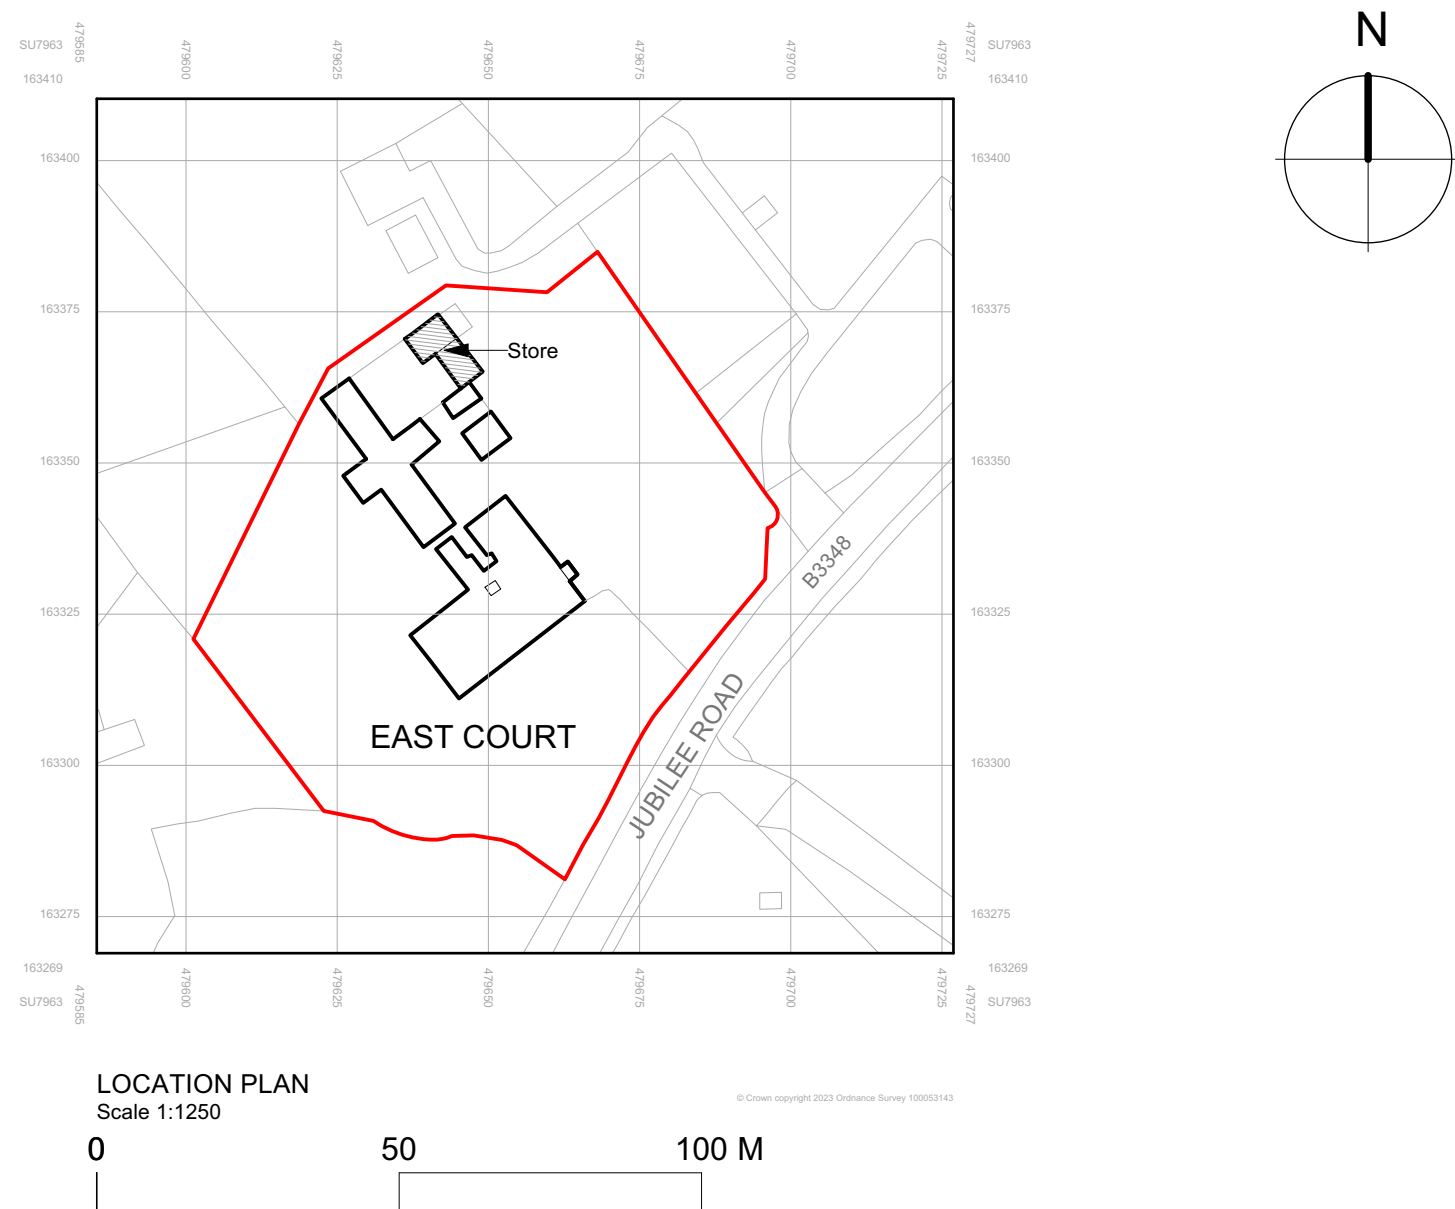


LOCATION PLAN
Scale 1:1250

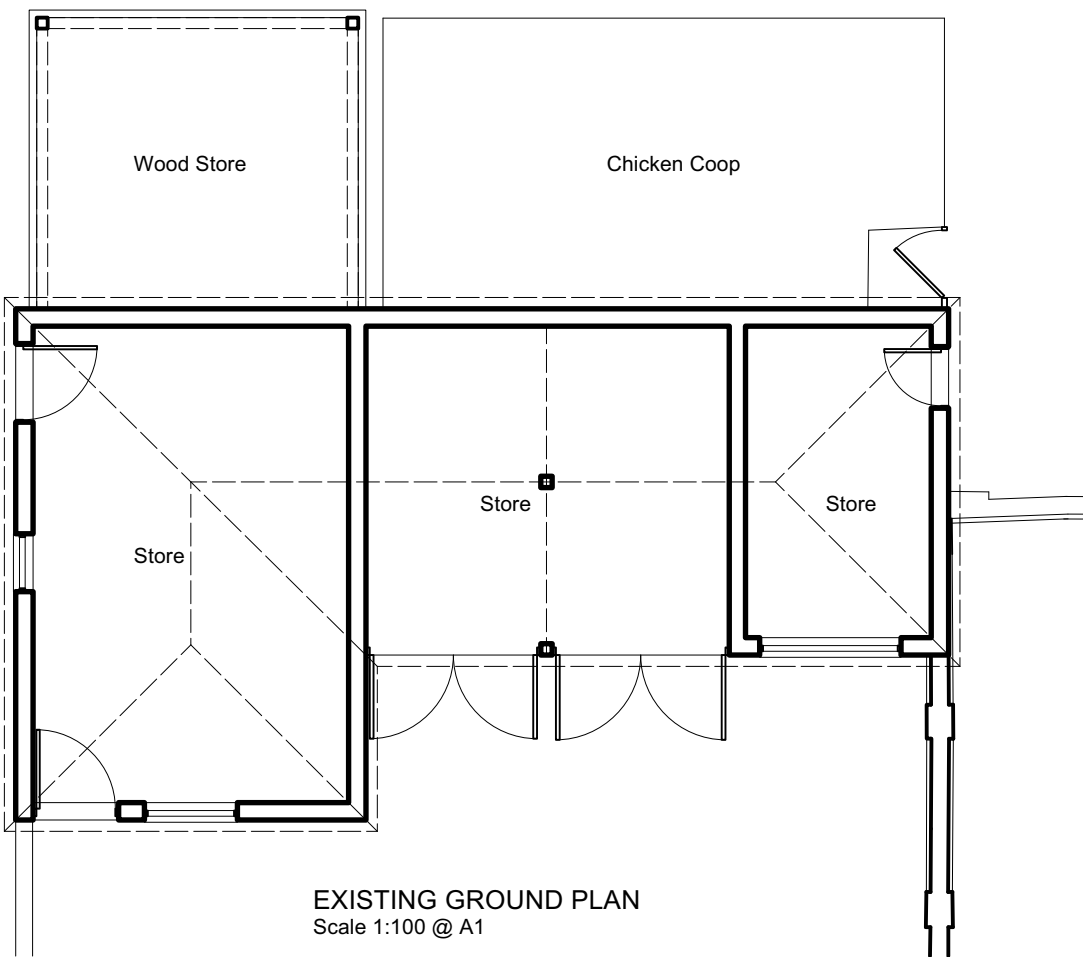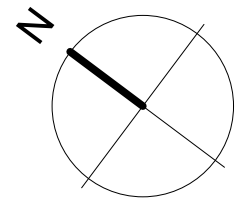


EXISTING GROUND PLAN
Scale 1:100 @ A1

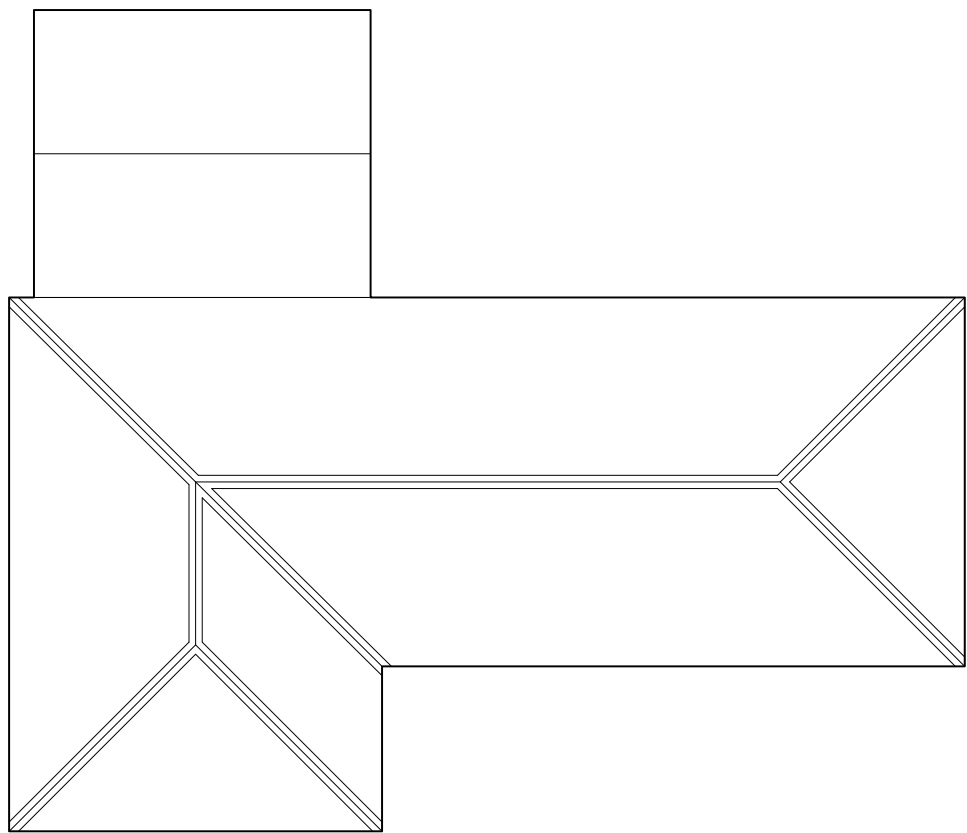

EXISTING ROOF PLAN
Scale 1:100 @ A1

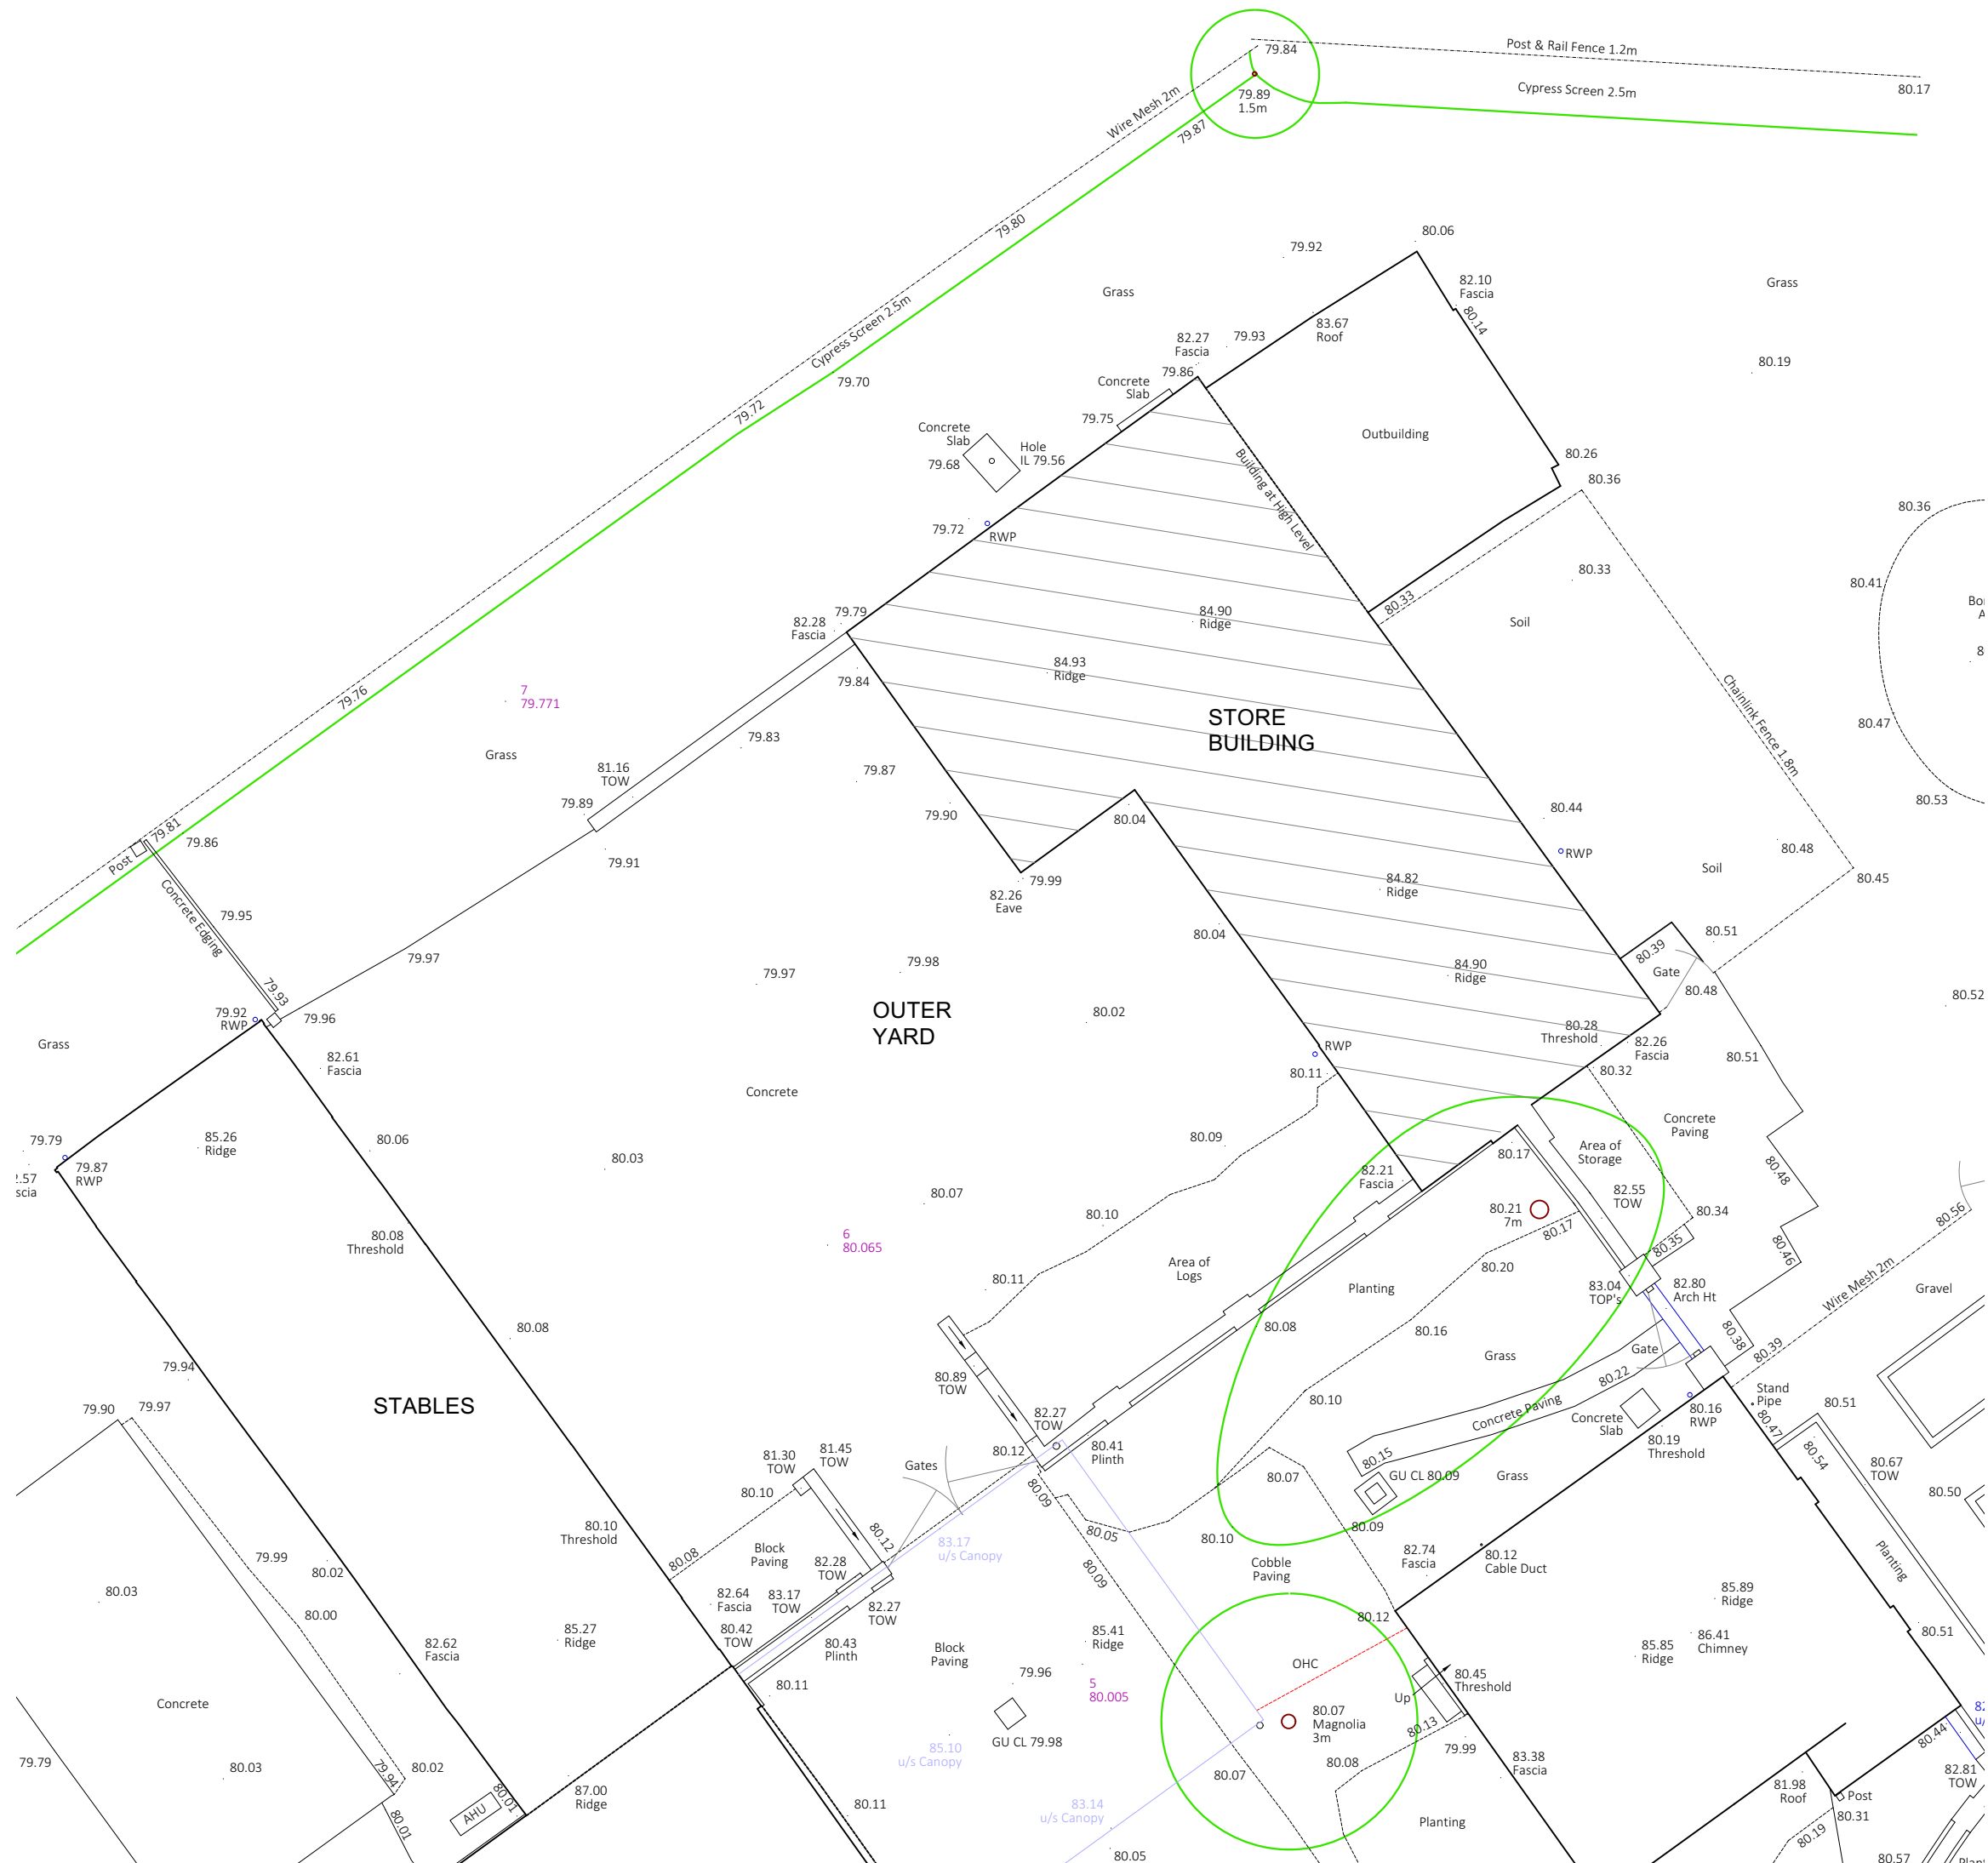

EXISTING SITE/BLOCK PLAN
Scale 1:100 @ A1

 

Please do NOT scale this drawing
All dimensions to be checked on site

EAST COURT, FINCHAMPSTEAD
STORE OUTBUILDING REPAIRS

LOCATION, SITE & EXISTING PLANS,
& ELEVATIONS

Check all dimensions and verify on site. Report any errors or omissions			
Rev	Drawn by	Drawing sheet size	Revision
SEPT 24	BT	A1	1:250, 1:200 & 1:100 @ A1
Job code	Drawing number prefix	Drawing number	
2203	D	100	

Andy Paterson Architects

telephone 07871 420368
email ben@andypatersonarchitects.co.uk