

Rev	Date	Comments
D	16.01.2025	Additional Information for Council
C	23.10.2024	Layout Amendments
B	14.10.2024	Amendments from Client Meeting
A	01.10.2024	Class AA Application Prepared
	14.08.2024	Planning Application Prepared

JE ARCHITECTURE
ARCHITECTURE STUDIO

JE Architecture Ltd.

School Hill Cottage
School Hill
Farnham
Surrey
GU10 1HY
E: info@jearchitecture.co.uk
W: www.jearchitecture.co.uk

Client:
Mr. Arjun Gill

Project Address:
Indigo House
Mulberry Business Park
Wokingham
Berkshire
RG41 2GY

Drawing Status:
PRELIMINARY


Drawn On:
Friday 17 January 2025

Drawn By:
Jack Eddy


Scale:
1:100@A1

Drawing Title:
Existing First Floor Plans

Drawing Number:
JEA-EXI-006d

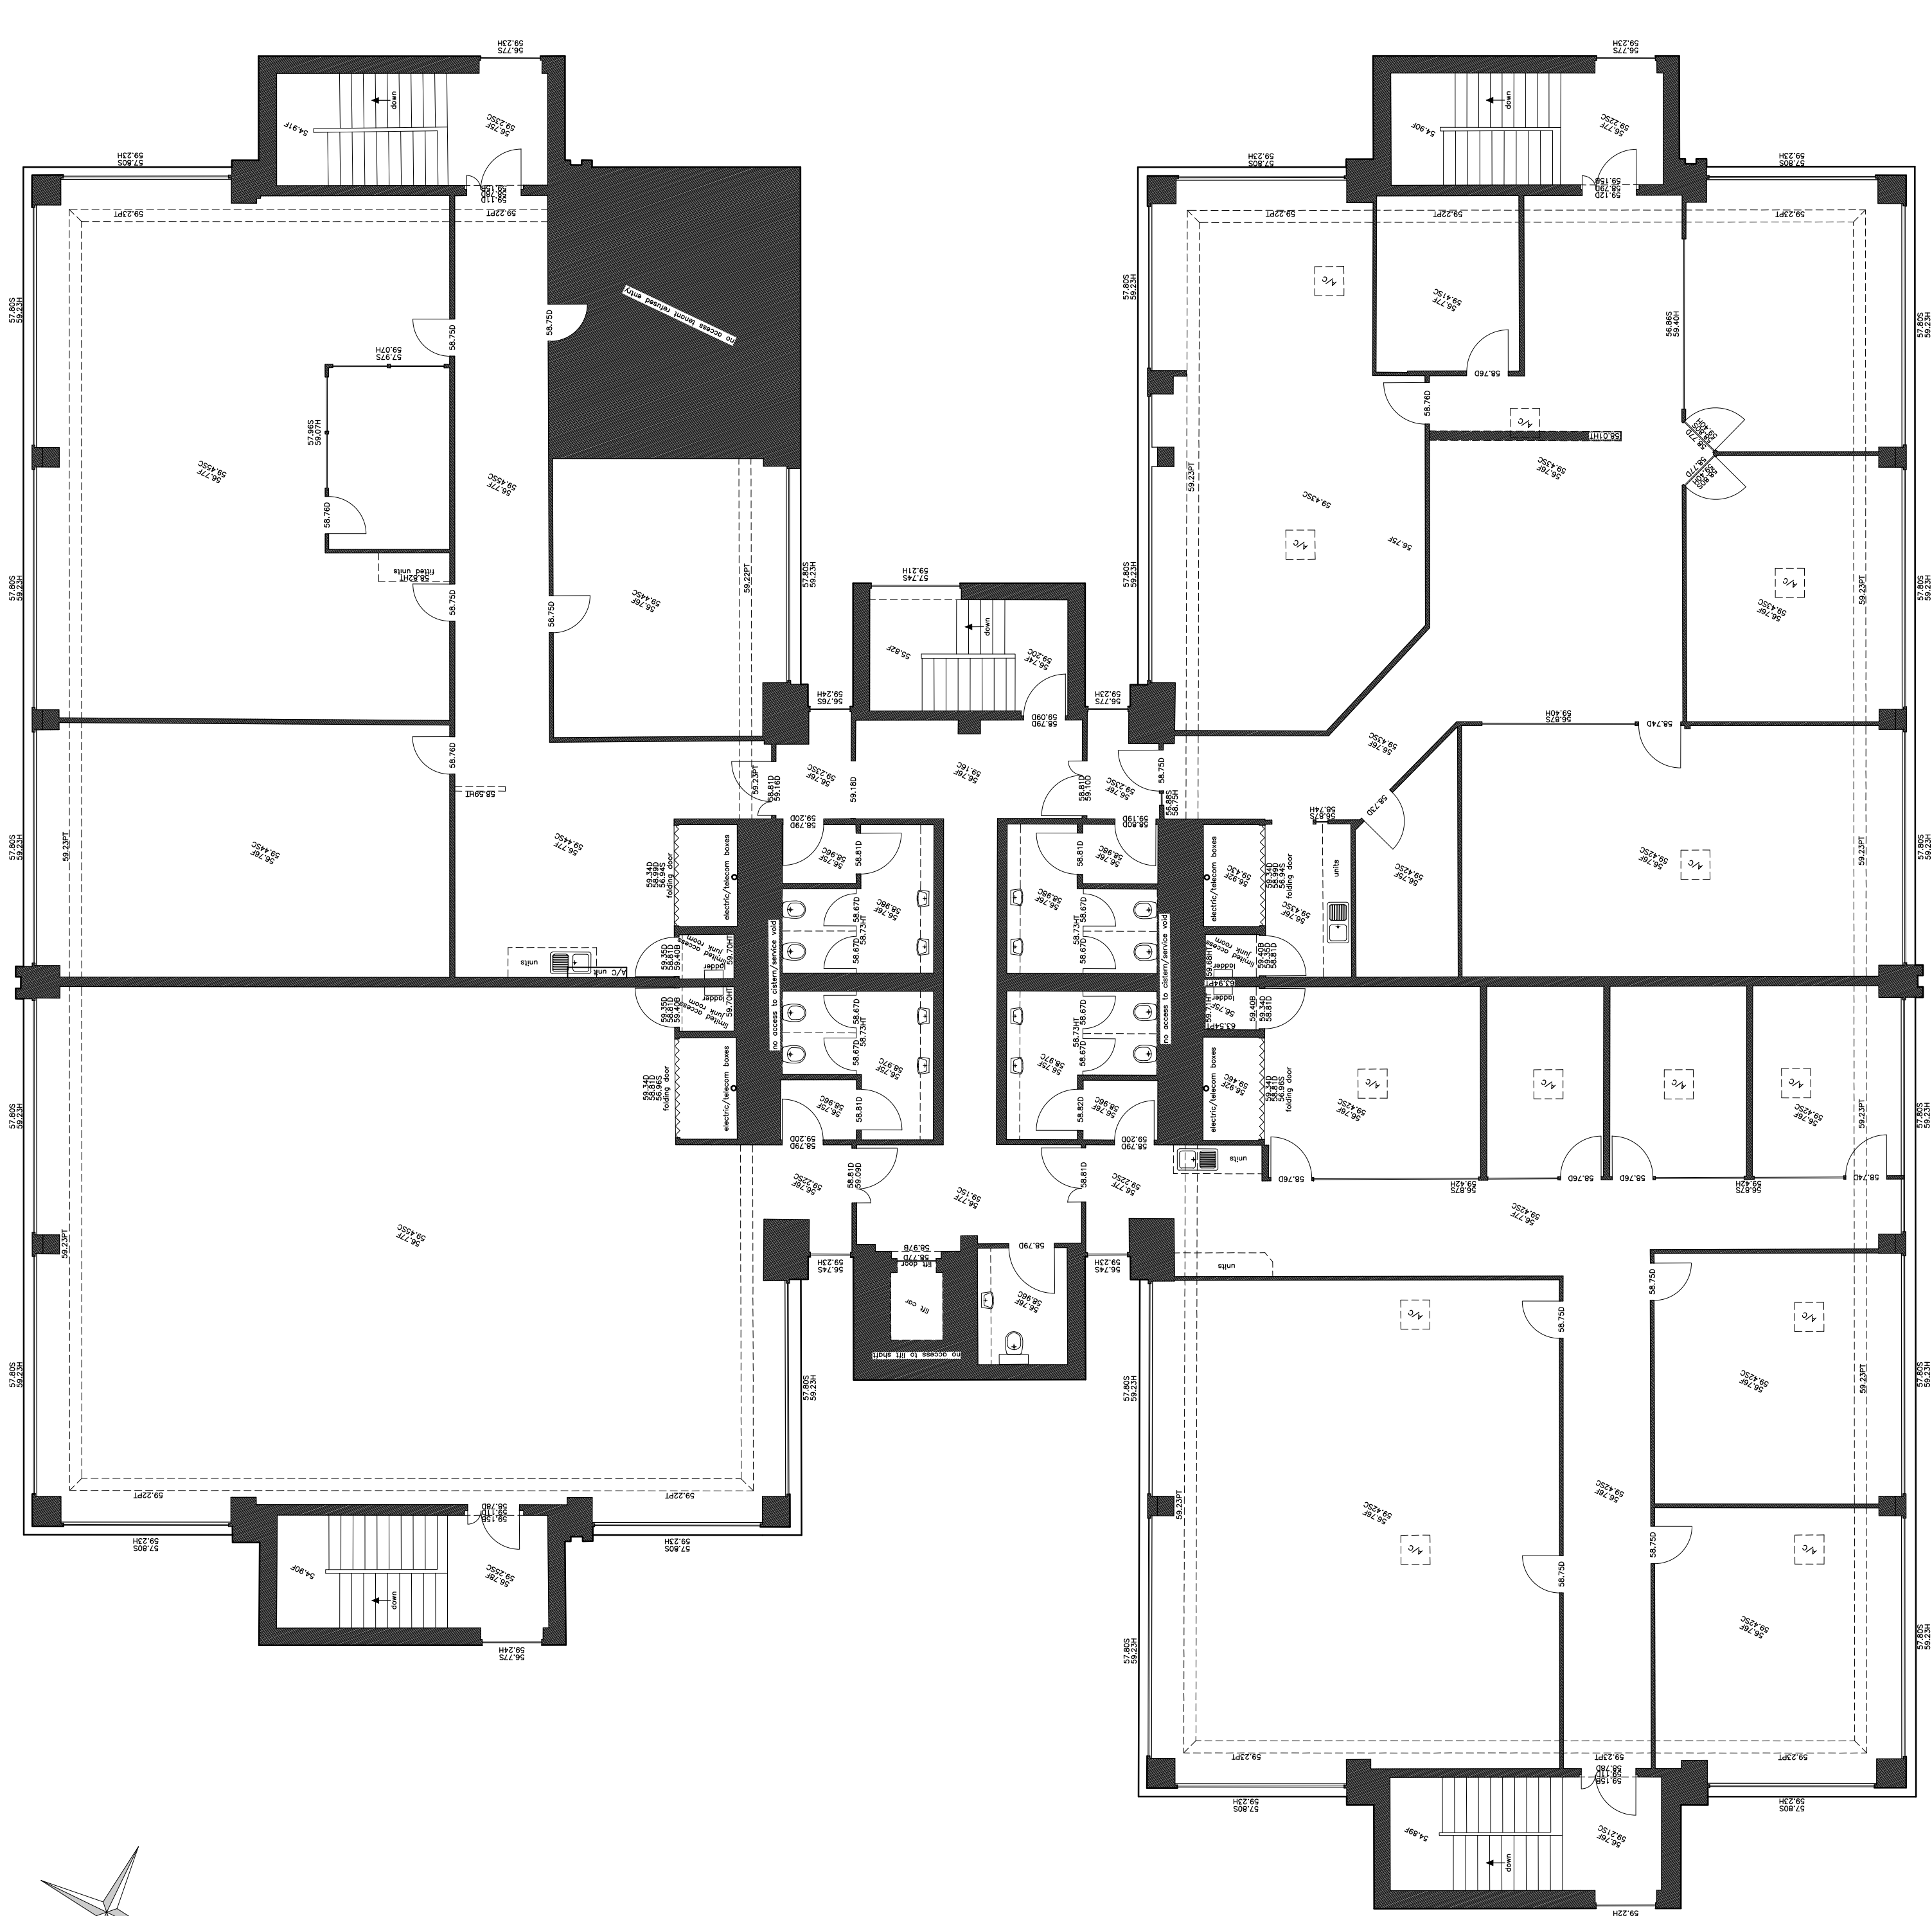

Existing First Floor Plan

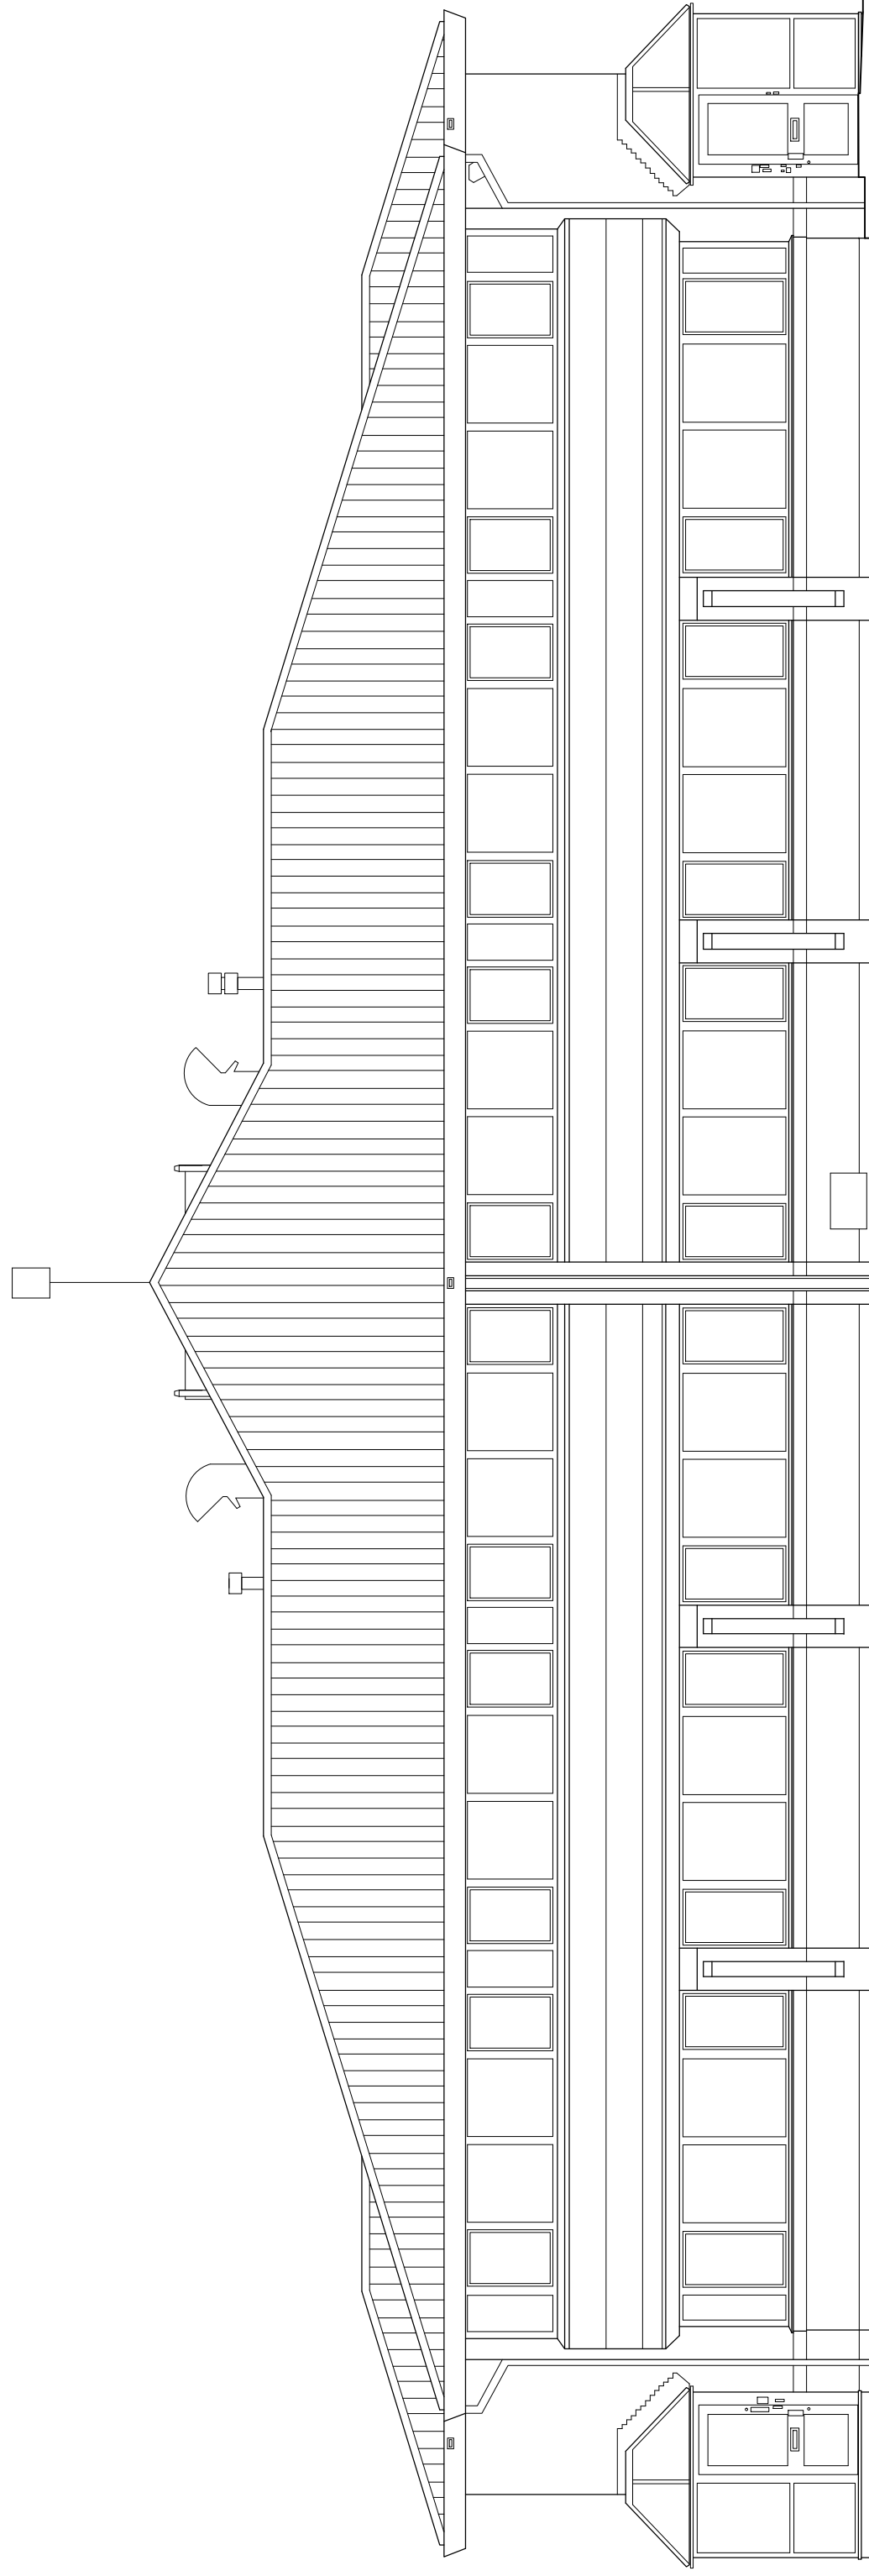

Existing Side (South West) Elevation