

| Rev | Date       | Comments                           |
|-----|------------|------------------------------------|
| D   | 16.01.2025 | Additional Information for Council |
| C   | 23.10.2024 | Layout Amendments                  |
| B   | 14.10.2024 | Amendments from Client Meeting     |
| A   | 01.10.2024 | Class AA Application Prepared      |
|     | 14.08.2024 | Planning Application Prepared      |

JE ARCHITECTURE

ARCHITECTURE STUDIO

JE Architecture Ltd.  
School Hill Cottage  
School Hill  
Farnham  
Surrey  
GU10 1HY  
E: info@jearchitecture.co.uk  
W: www.jearchitecture.co.uk

Client:  
Mr. Arjun Gill

Project Address:  
Indigo House  
Mulberry Business Park  
Wokingham  
Berkshire  
RG41 2GY

Drawing Status:  
PRELIMINARY


Drawn On:  
Friday 17 January 2025

Drawn By:  
Jack Eddy


Scale:  
1:100@A1

Drawing Title:  
Existing Second Floor


Drawing Number:  
JEA-EXI-007d

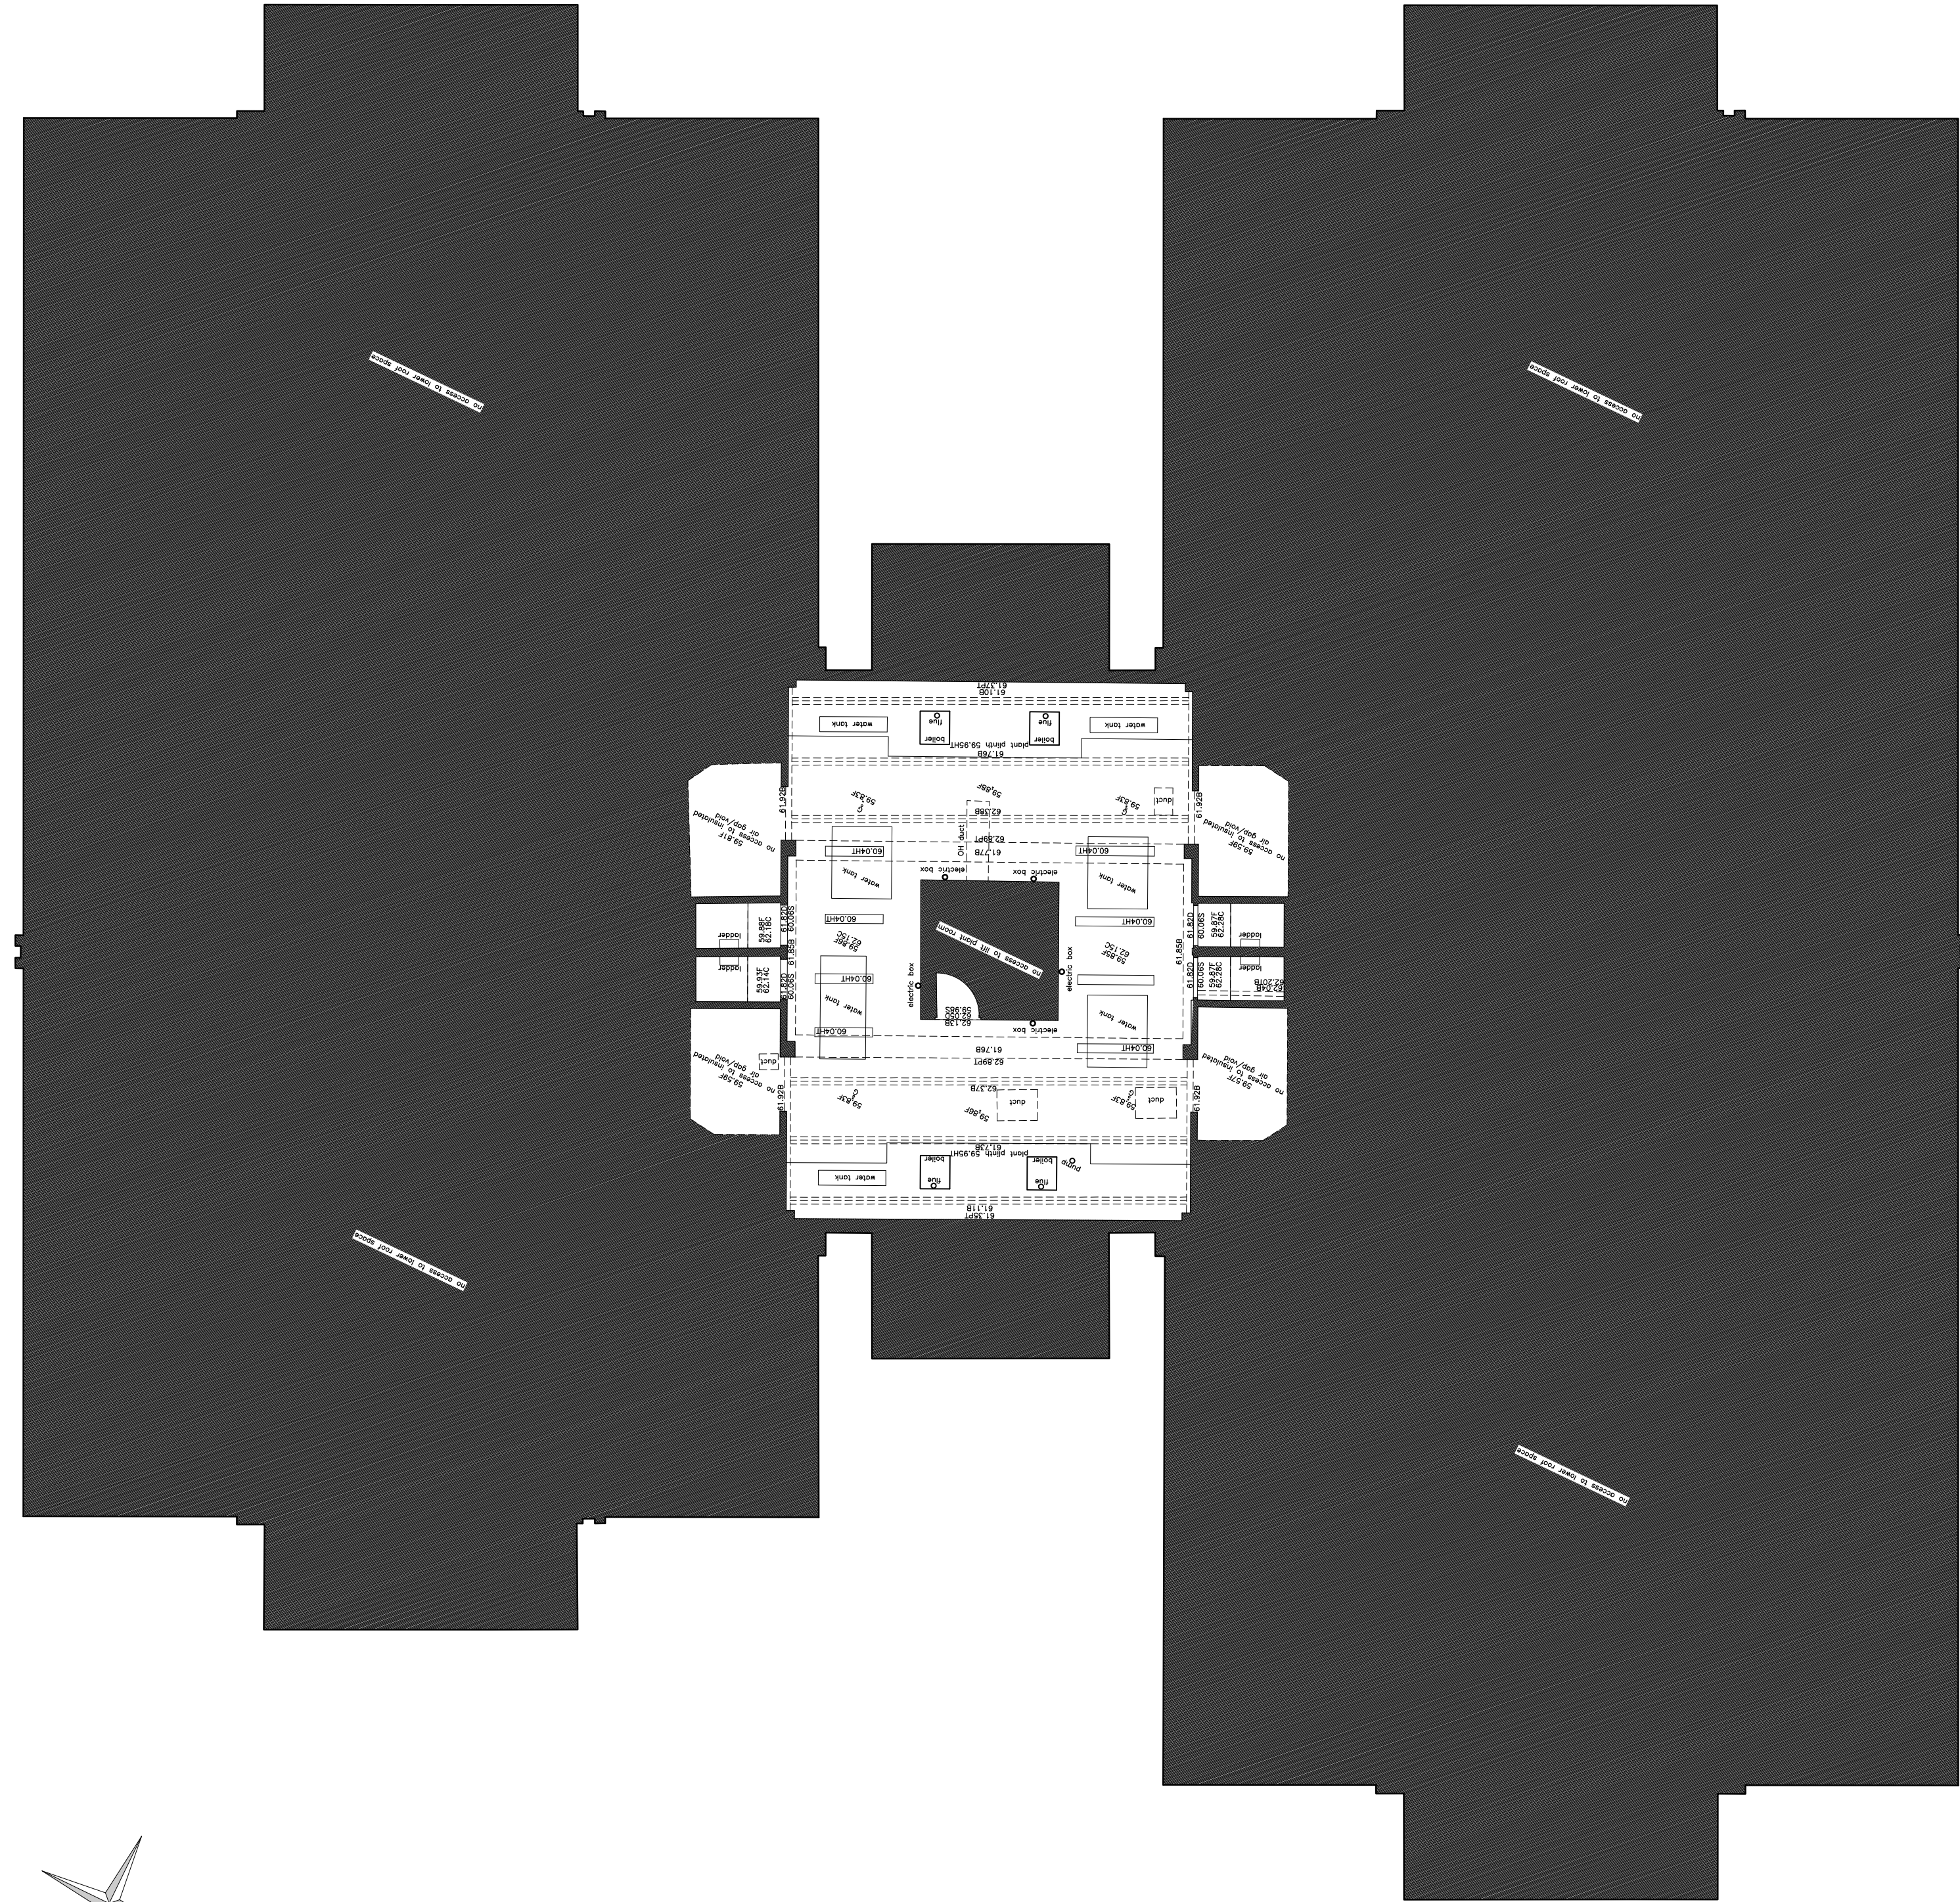

Existing Second Floor Plan

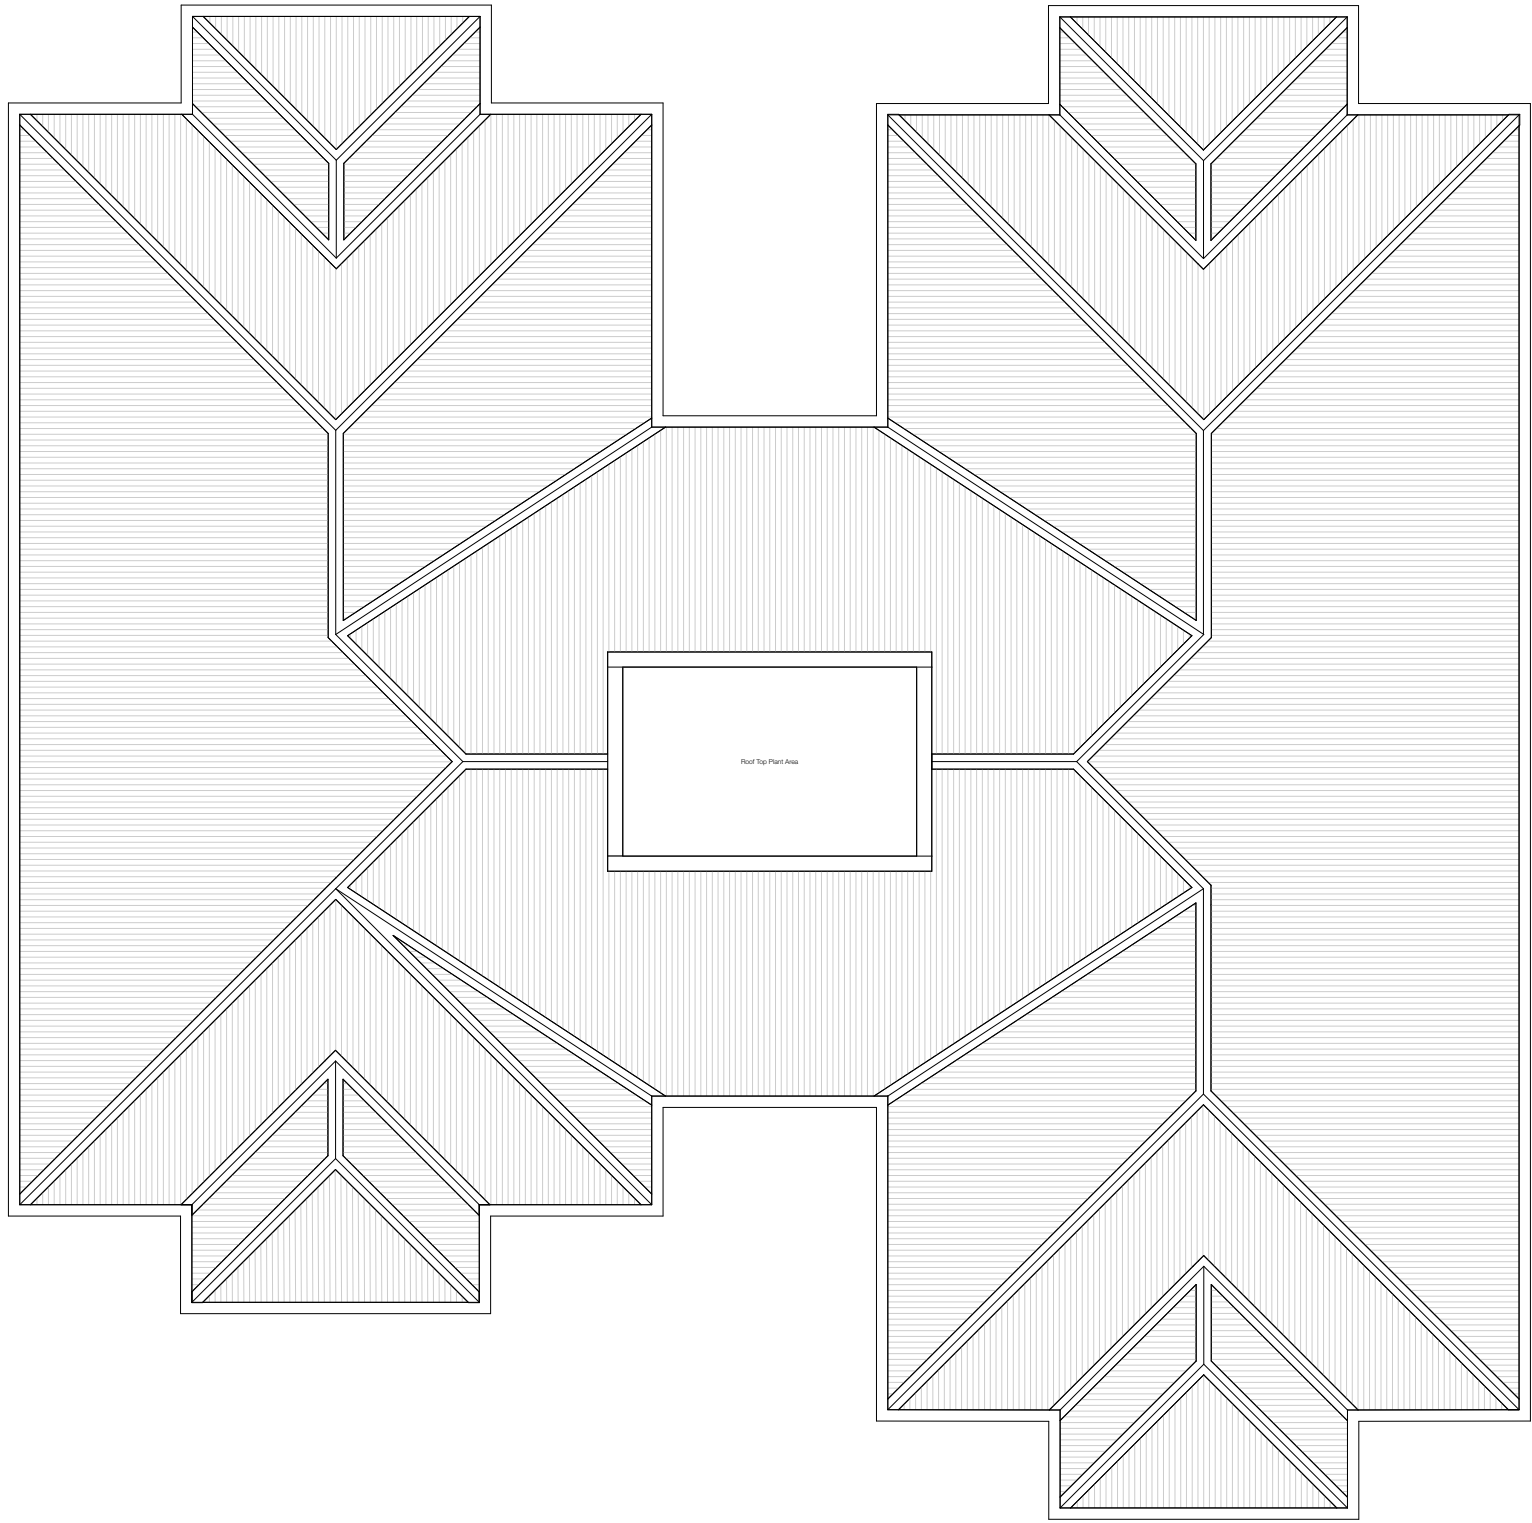

Existing Roof Plan@1:200

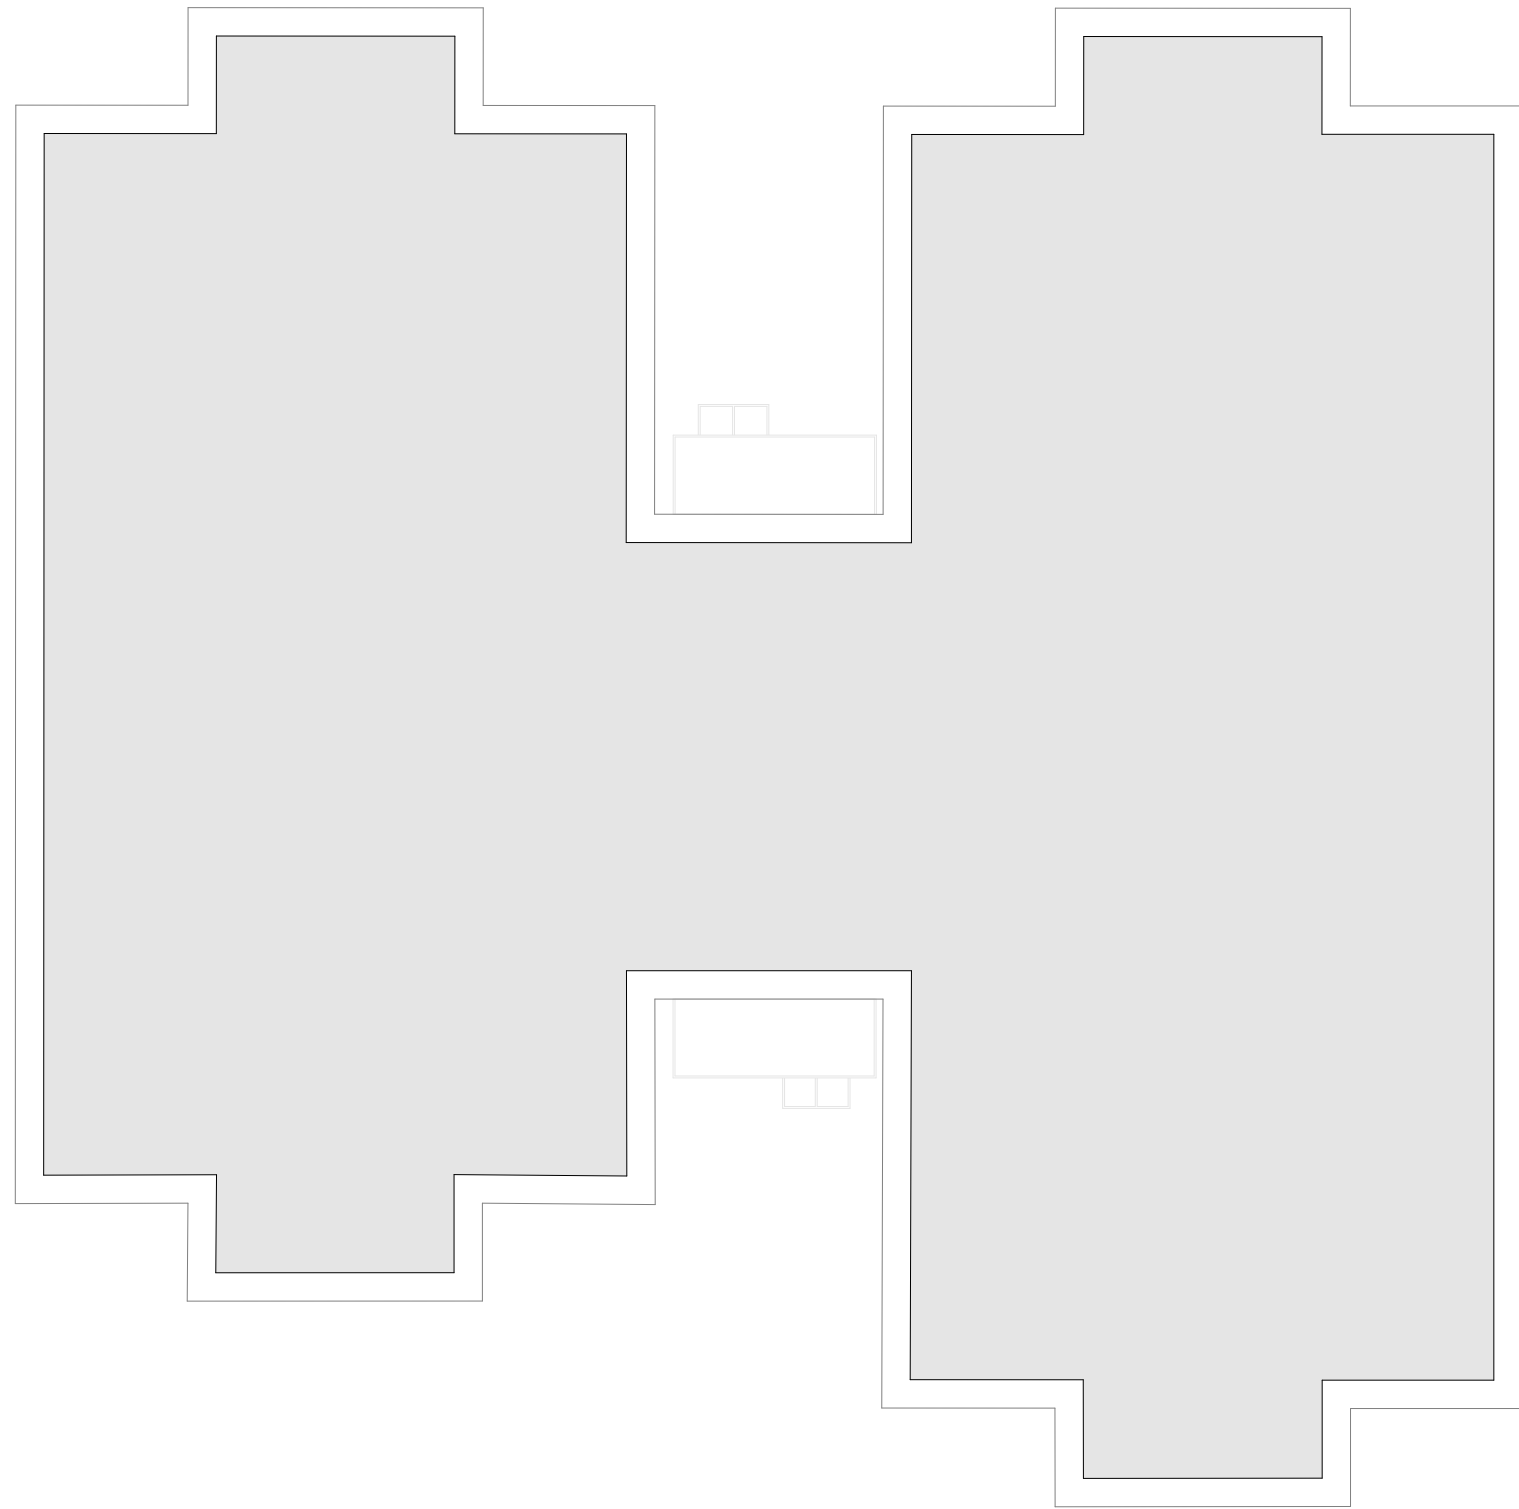

Proposed Roof Plan@1:200