




Front Elevation


Side Elevation

Rear Elevation

Side Elevation

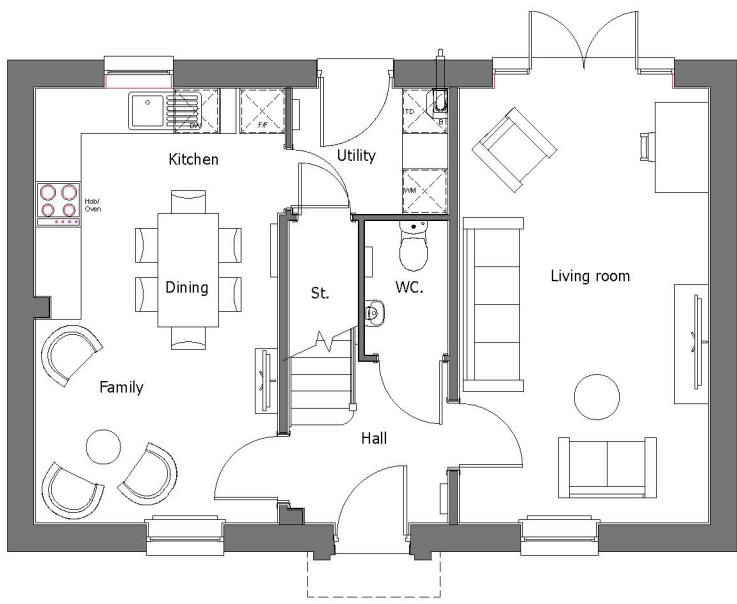

Ground Floor Plan

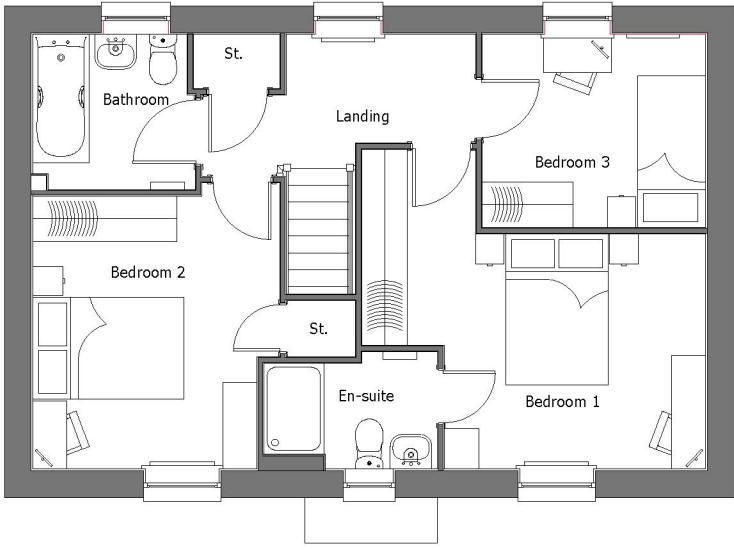

First Floor Plan

Dwelling Location on Site.



PLOT No. As Drawn - 97 Handed - 84.			
Housetype	FOX-W	Variation	Option
Bedrooms	3	Persons	5
Sq.ft	1101	Sq.m	102.29

Romsey Portishead		Rev Description		Date Au Ch		Project Finchwood Park, Finchampstead	
T:01794 367703 F:01794 367276		T:01275 407000 F:01794 367276		06.04.23 JF TA		Drawing House Type: Foxglove (Wide) Floor Plans and Elevations	
www.thrivearchitects.co.uk		This drawing is the copyright of Thrive Architects Ltd ©. All rights reserved. Ordnance Survey Data © Crown Copyright. All rights reserved. Licence No. 100007359. Permission is granted to scale from this drawing for the purposes of Local Authority Planning Approval only. For all other purposes DO NOT scale from this drawing. Contractors, sub-contractors and suppliers are to check all relevant dimensions and levels of the site and building before commencing any shop drawings or building work. Any discrepancies should be recorded to the Architect. Where applicable this drawing is to be read in conjunction with the Consultants' drawings.		Client Barratt David Wilson Homes		Job no. BARR230213 Date 23.03.23	
				Dwg no. PLN-8-2103 Rev. A		Author JF Checker TA Scale 1:100 at A2	
				Status PLANNING Office Romsey		Client ref.	