




Front Elevation


Side Elevation

Rear Elevation


Side Elevation

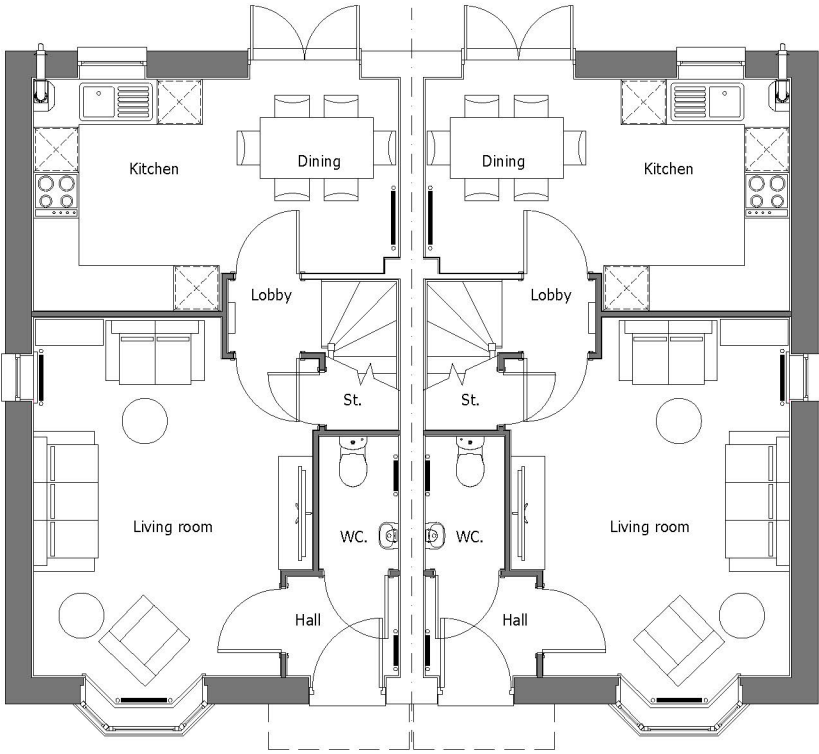

Ground Floor Plan

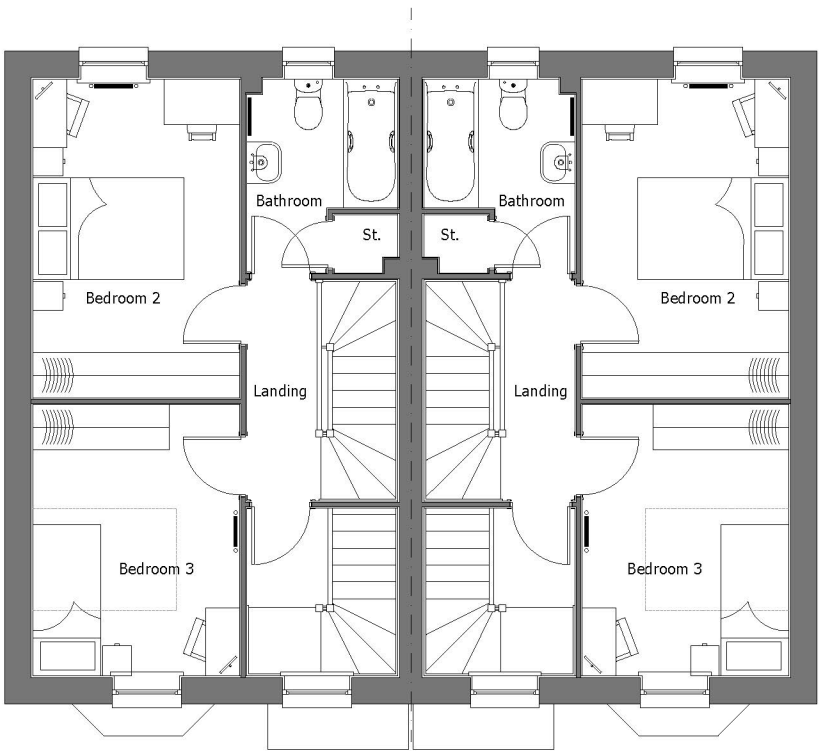


First Floor Plan

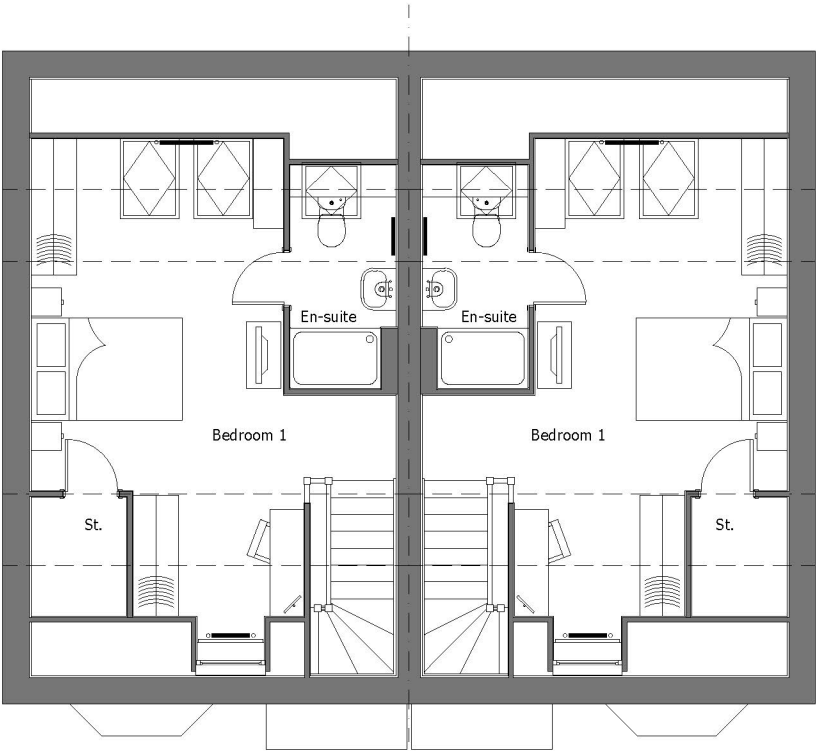

Second Floor Plan

Dwelling Location on Site.

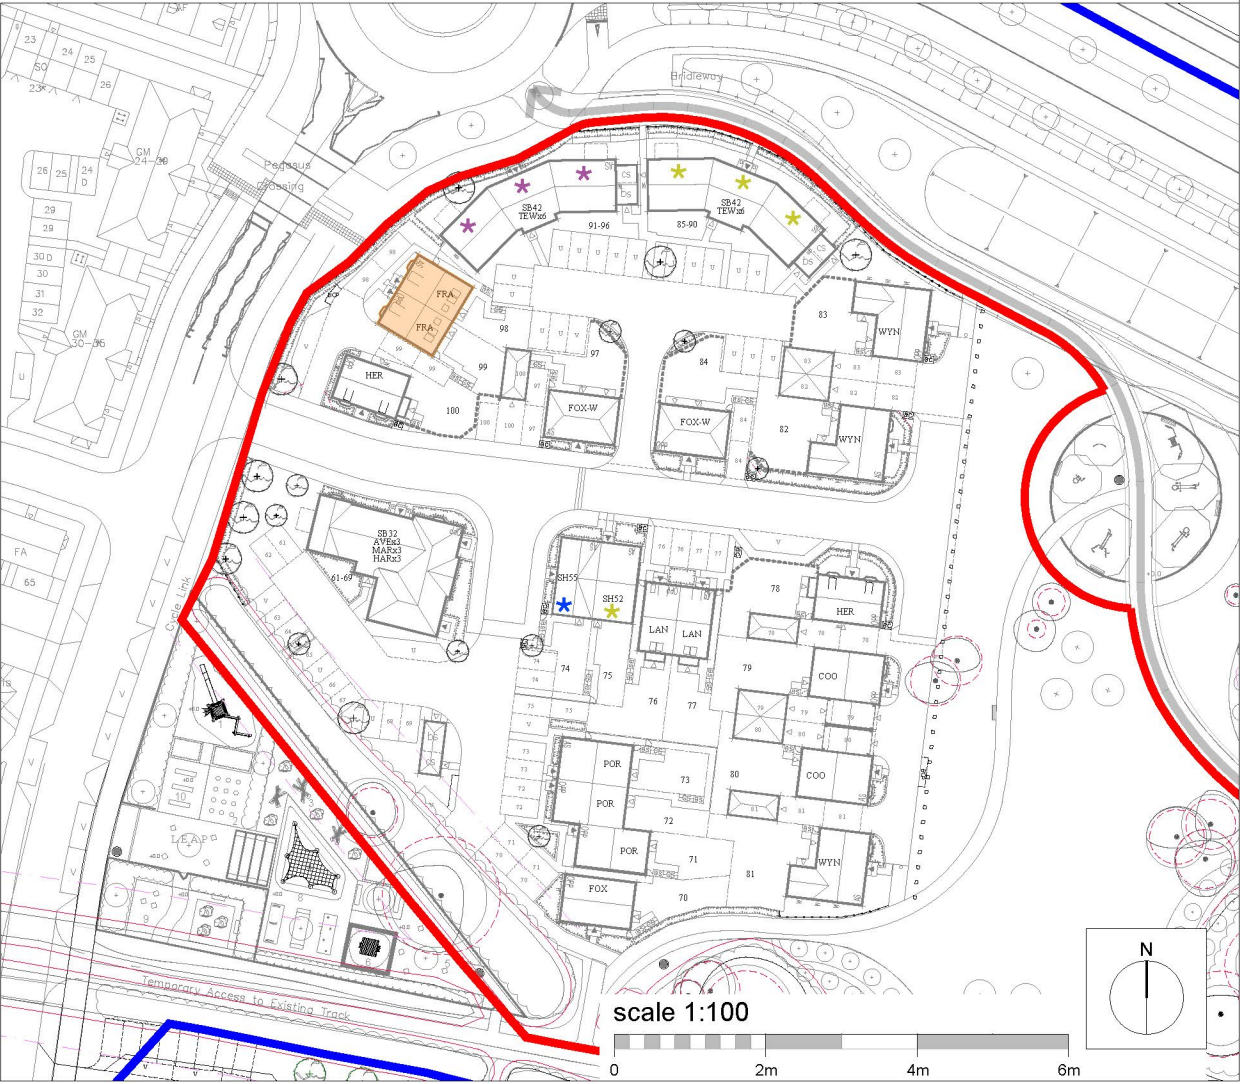

PLOT No. As Drawn - 98 Handed - 99			
Housetype	FRA	Variation	Option
Bedrooms	3	Persons	5
Sq.ft	1127	Sq.m	104.76

Romsey Portishead		Rev Description		Date Au Ch		Project Finchwood Park, Finchampstead	
T:01794 367703 F:01794 367276		T:01275 407000 F:01794 367276		06.04.23 JF TA		Drawing House Type: Frampton Floor Plans and Elevations	
www.thrivearchitects.co.uk		Client Barratt David Wilson Homes		Job no. BARR230213		Date 23.03.23	
This drawing is the copyright of Thrive Architects Ltd ©. All rights reserved. Ordnance Survey Data © Crown Copyright. All rights reserved. Licence No. 100007359. Permission is granted to scale from this drawing for the purposes of Local Authority Planning Approval only. For all other purposes DO NOT scale from this drawing. Contractors, sub-contractors and suppliers are to check all relevant dimensions and levels of the site and building before commencing any shop drawings or building work. Any discrepancies should be recorded to the Architect. Where applicable this drawing is to be read in conjunction with the Consultants' drawings.		Dwg no. PLN-8-2104		Rev. A		Status PLANNING	
		Author JF Checker TA		Scale 1:100 at A2		Office Romsey	
		Client ref.					

