



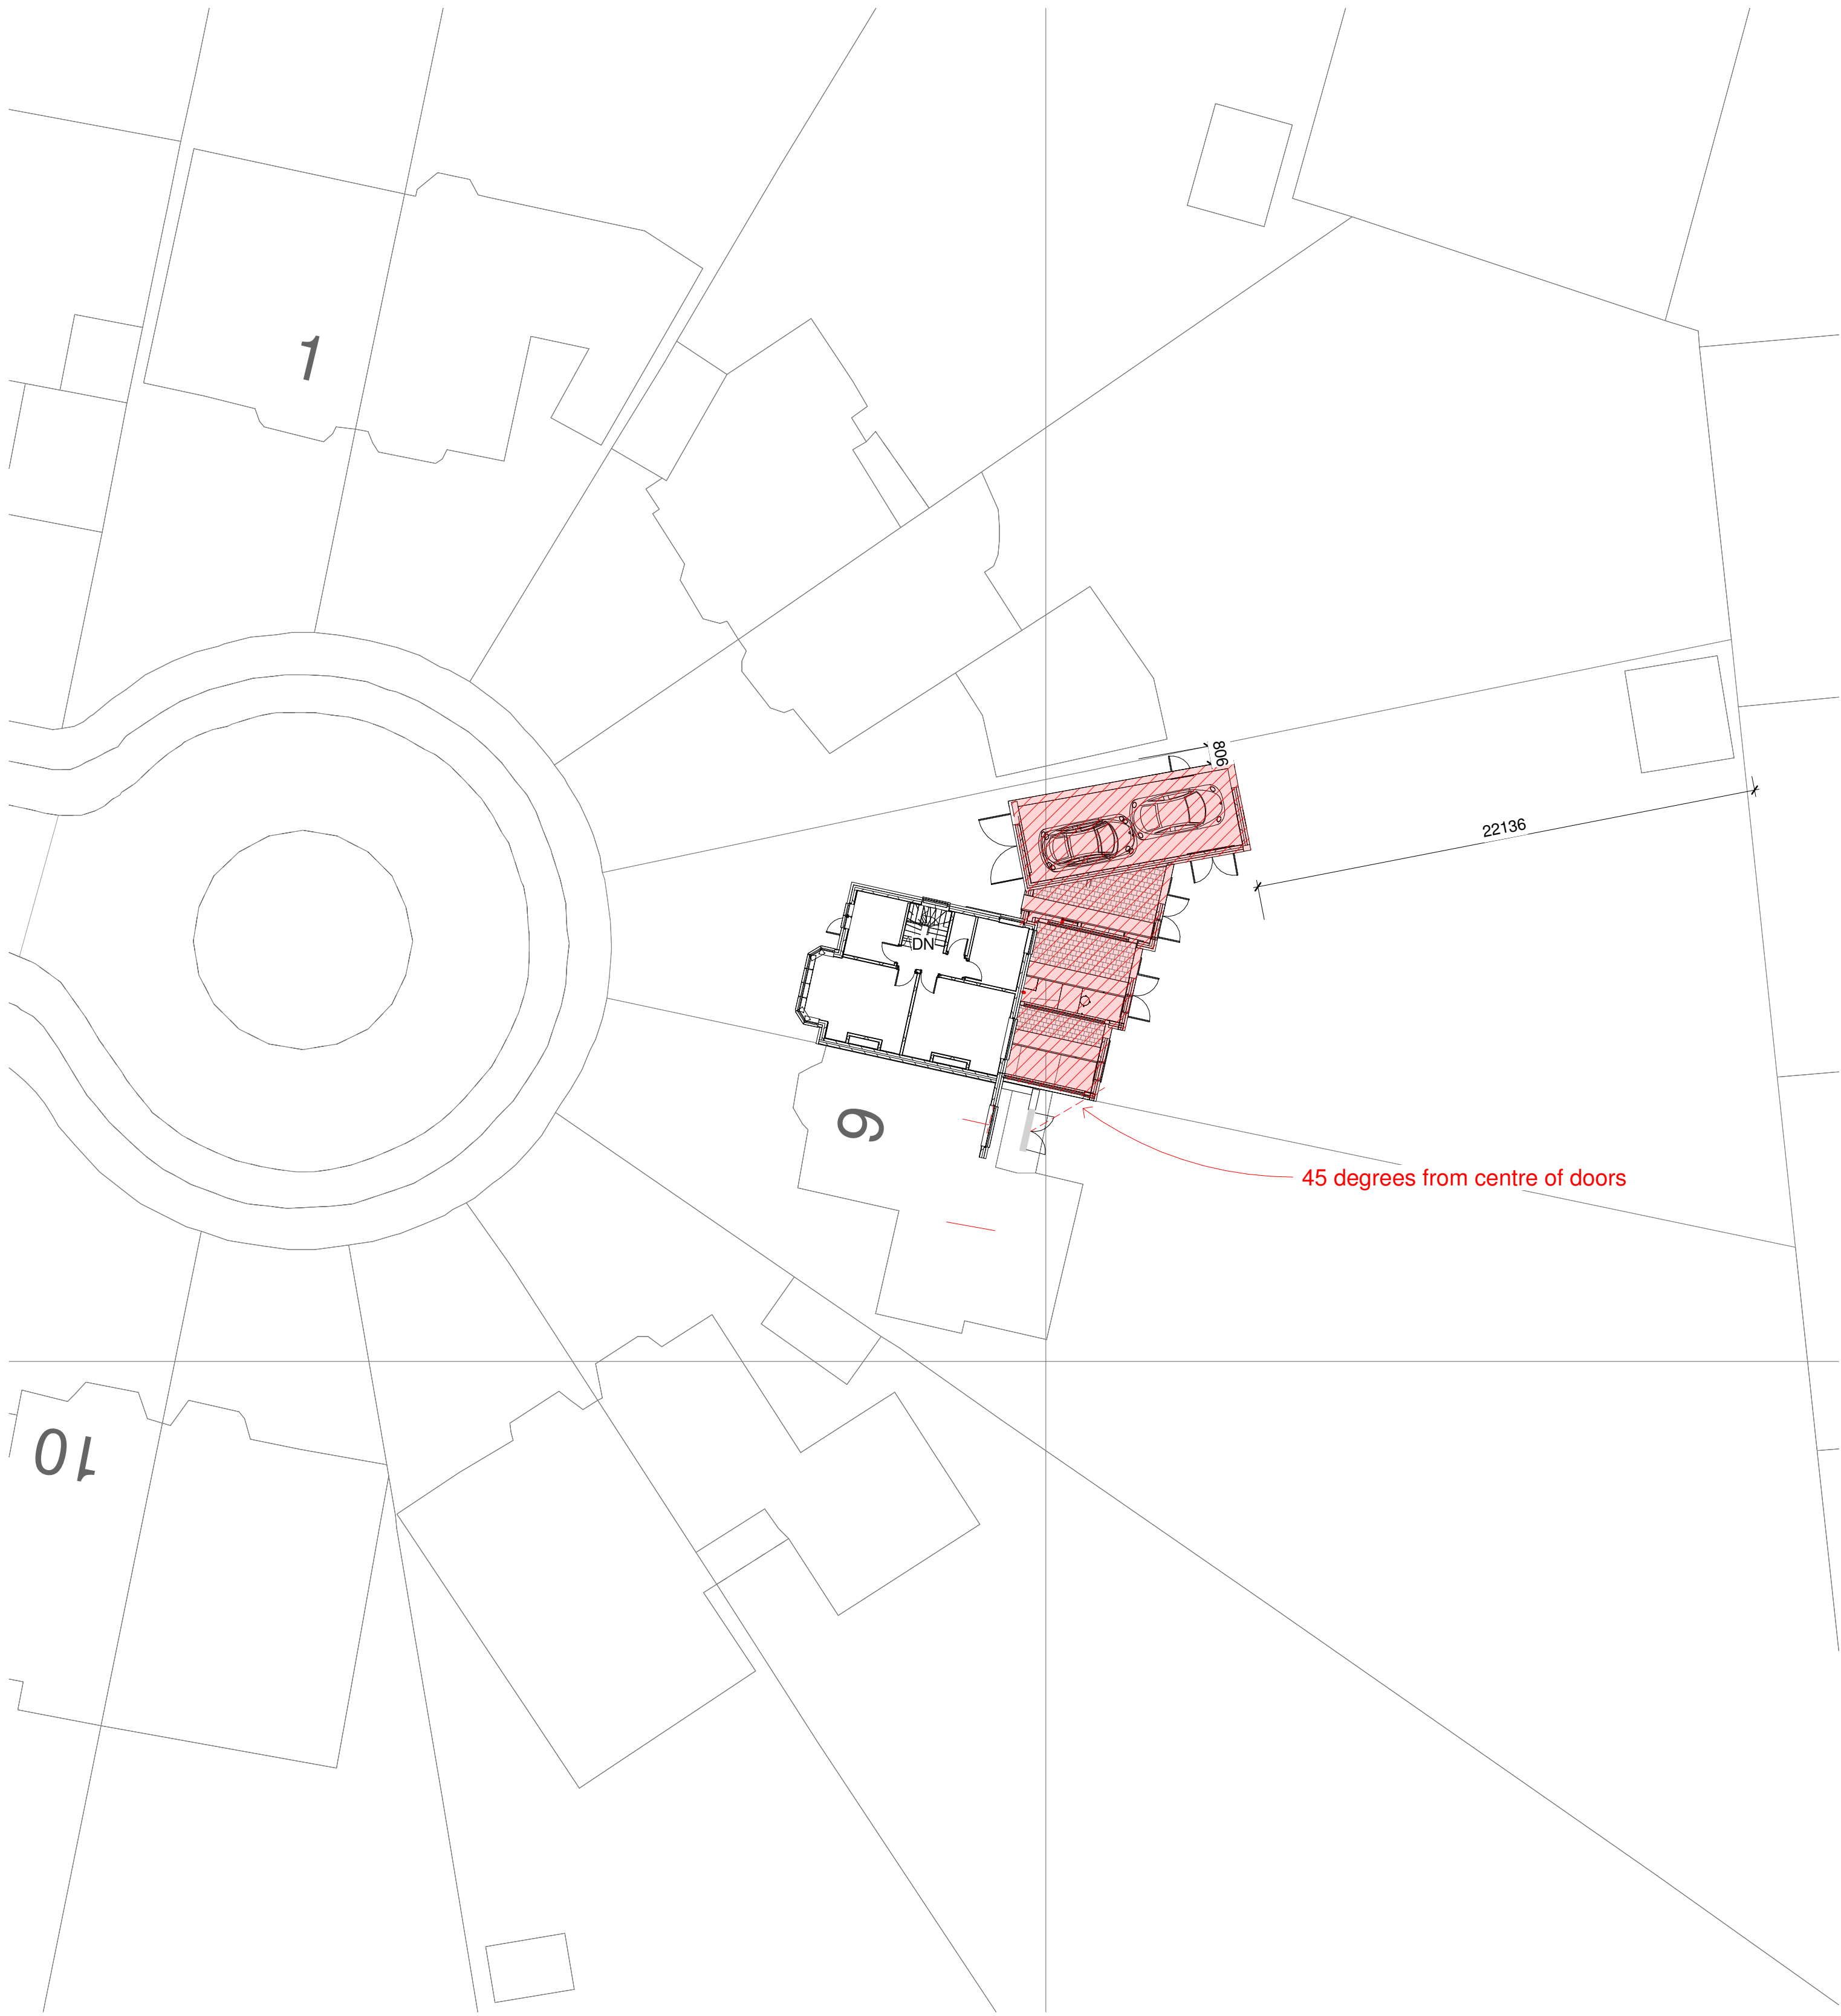

2 Site Plan
1 : 200

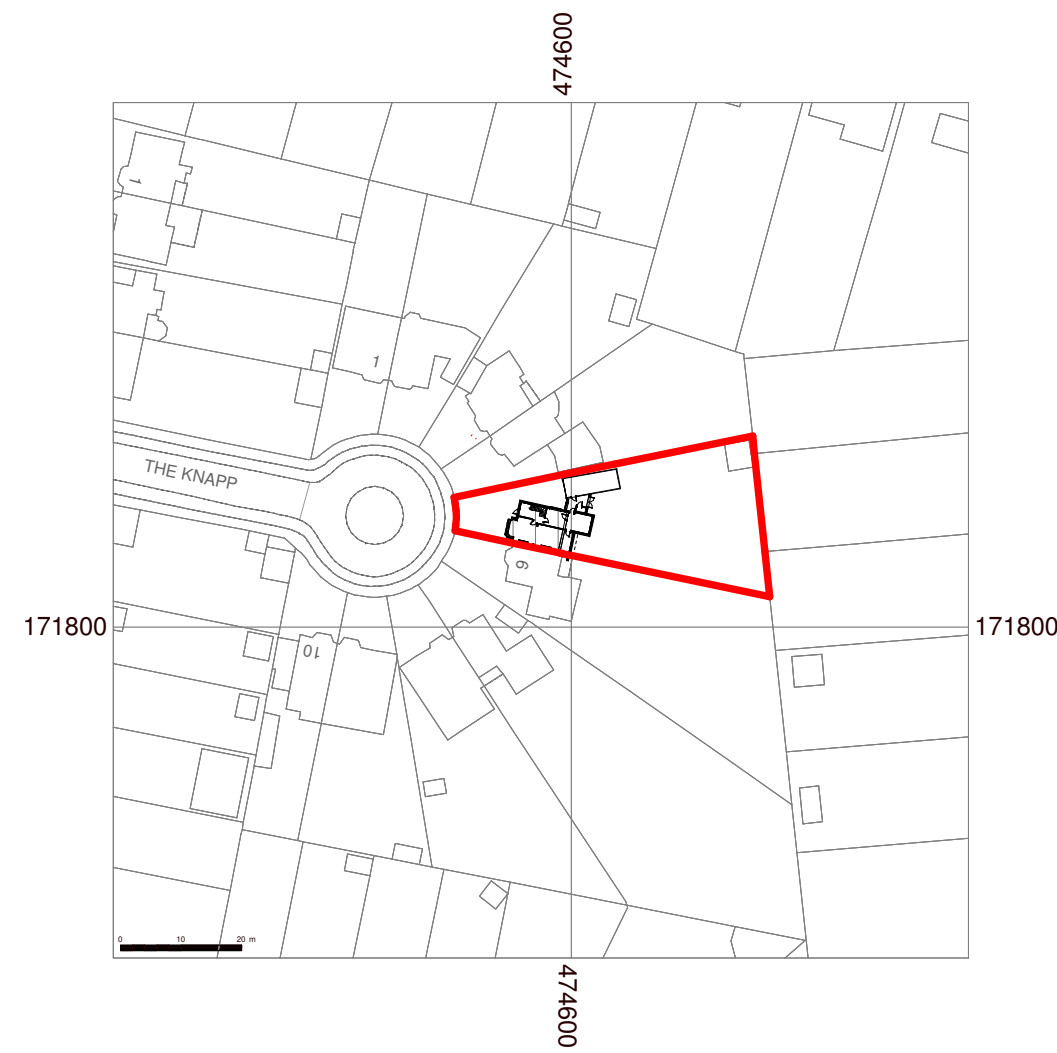

1 Location Plan
1 : 1250

— curtilage

Location Plan-
Crown copyright and database rights 2020 OS 100047474
Streetwise, Purchased 17/03/2025 9:17:49

cs architecture

Chris Stone, The Garage
Montessori School, Lynton,
SO41 3RH
T: 07546 687000
E: chris@csarchitecture.design

Client Jon Hundy	Project Ref. CS/LCTW/001	Scale As indicated @ A1	Date 10/06/2025
Project Address 5, Knapp, Reading, RG6 7DD.	Issue Purpose Building Regs Drawings	Drawing No. 001.1	Rev.
Project Title Extensions	Drawing Title Location Plans		

Written dimensions supersede scaled dimension. All dimensions to be checked on site by contractor before commencement of the works.
This drawing is to be used only for the purposes intended as described in the drawing title box.
This drawing is to be read in conjunction with all other consultants drawings as applicable to this project.
All proprietary products are to be installed in accordance with their manufacturer's instructions