

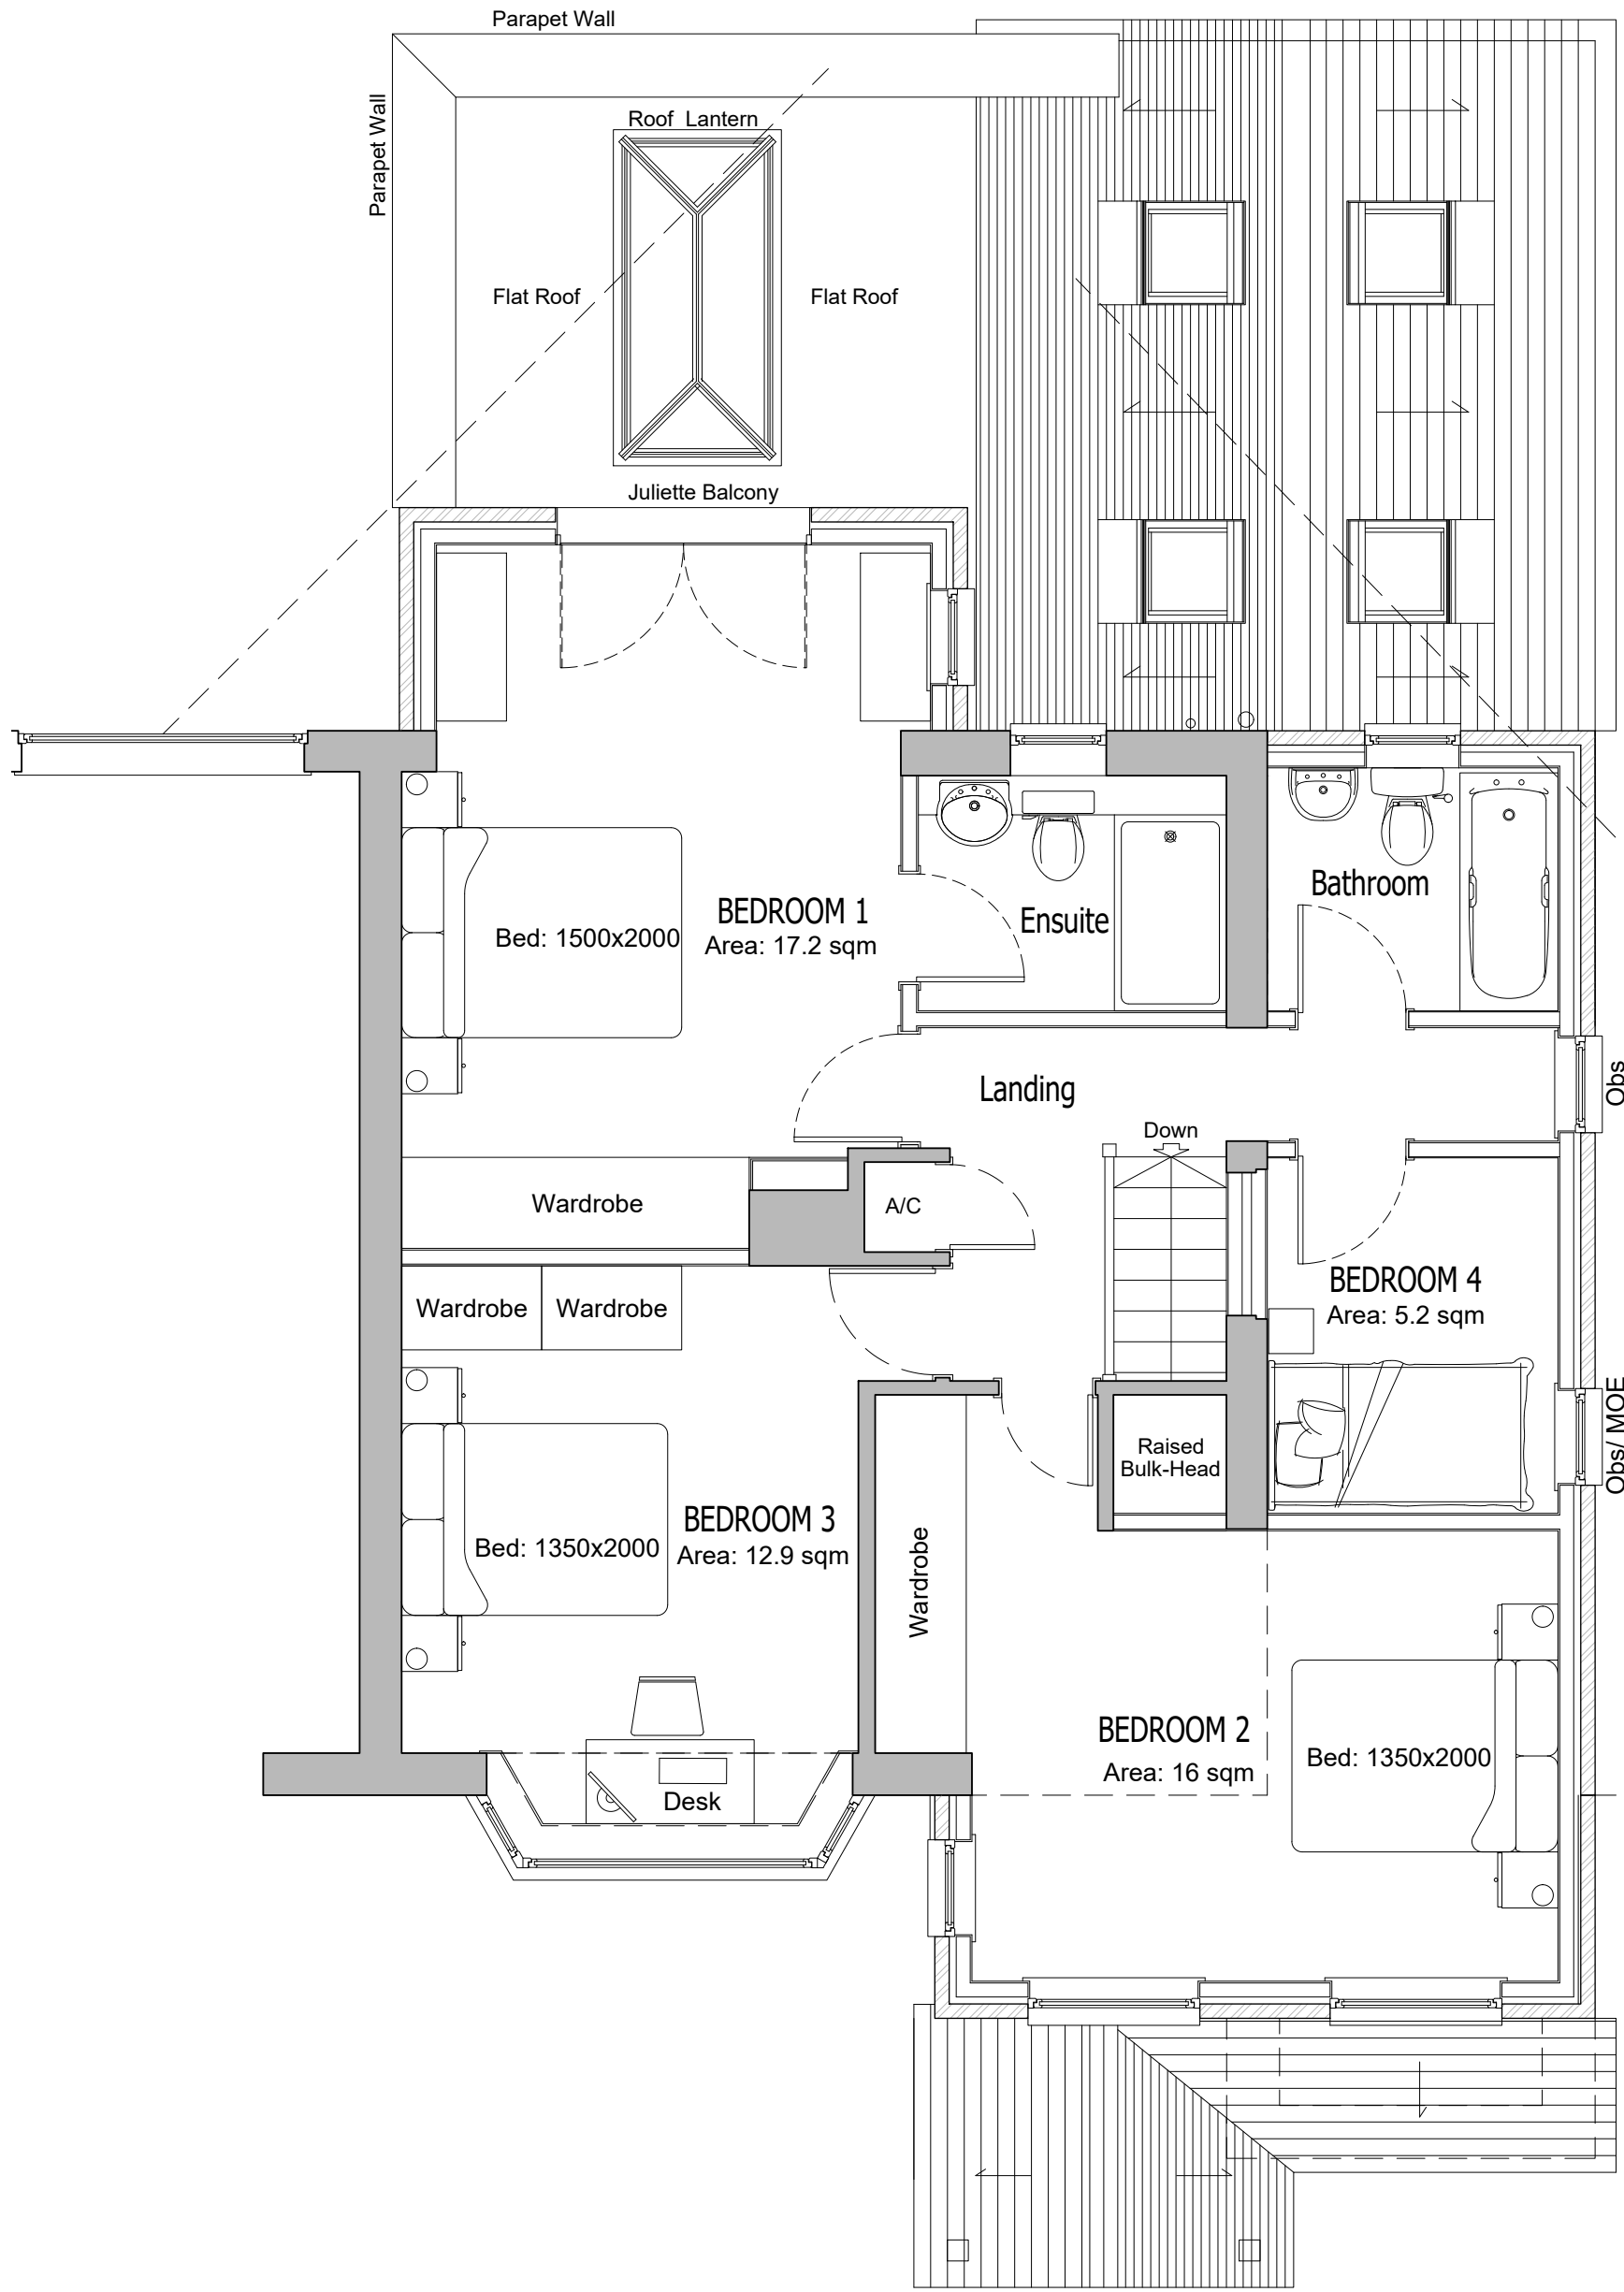


All dimensions are to be checked on site before work commences.
Figured dimensions to be taken in preference to scaled dimensions.
If in doubt please ask.
© Copyright reserved.

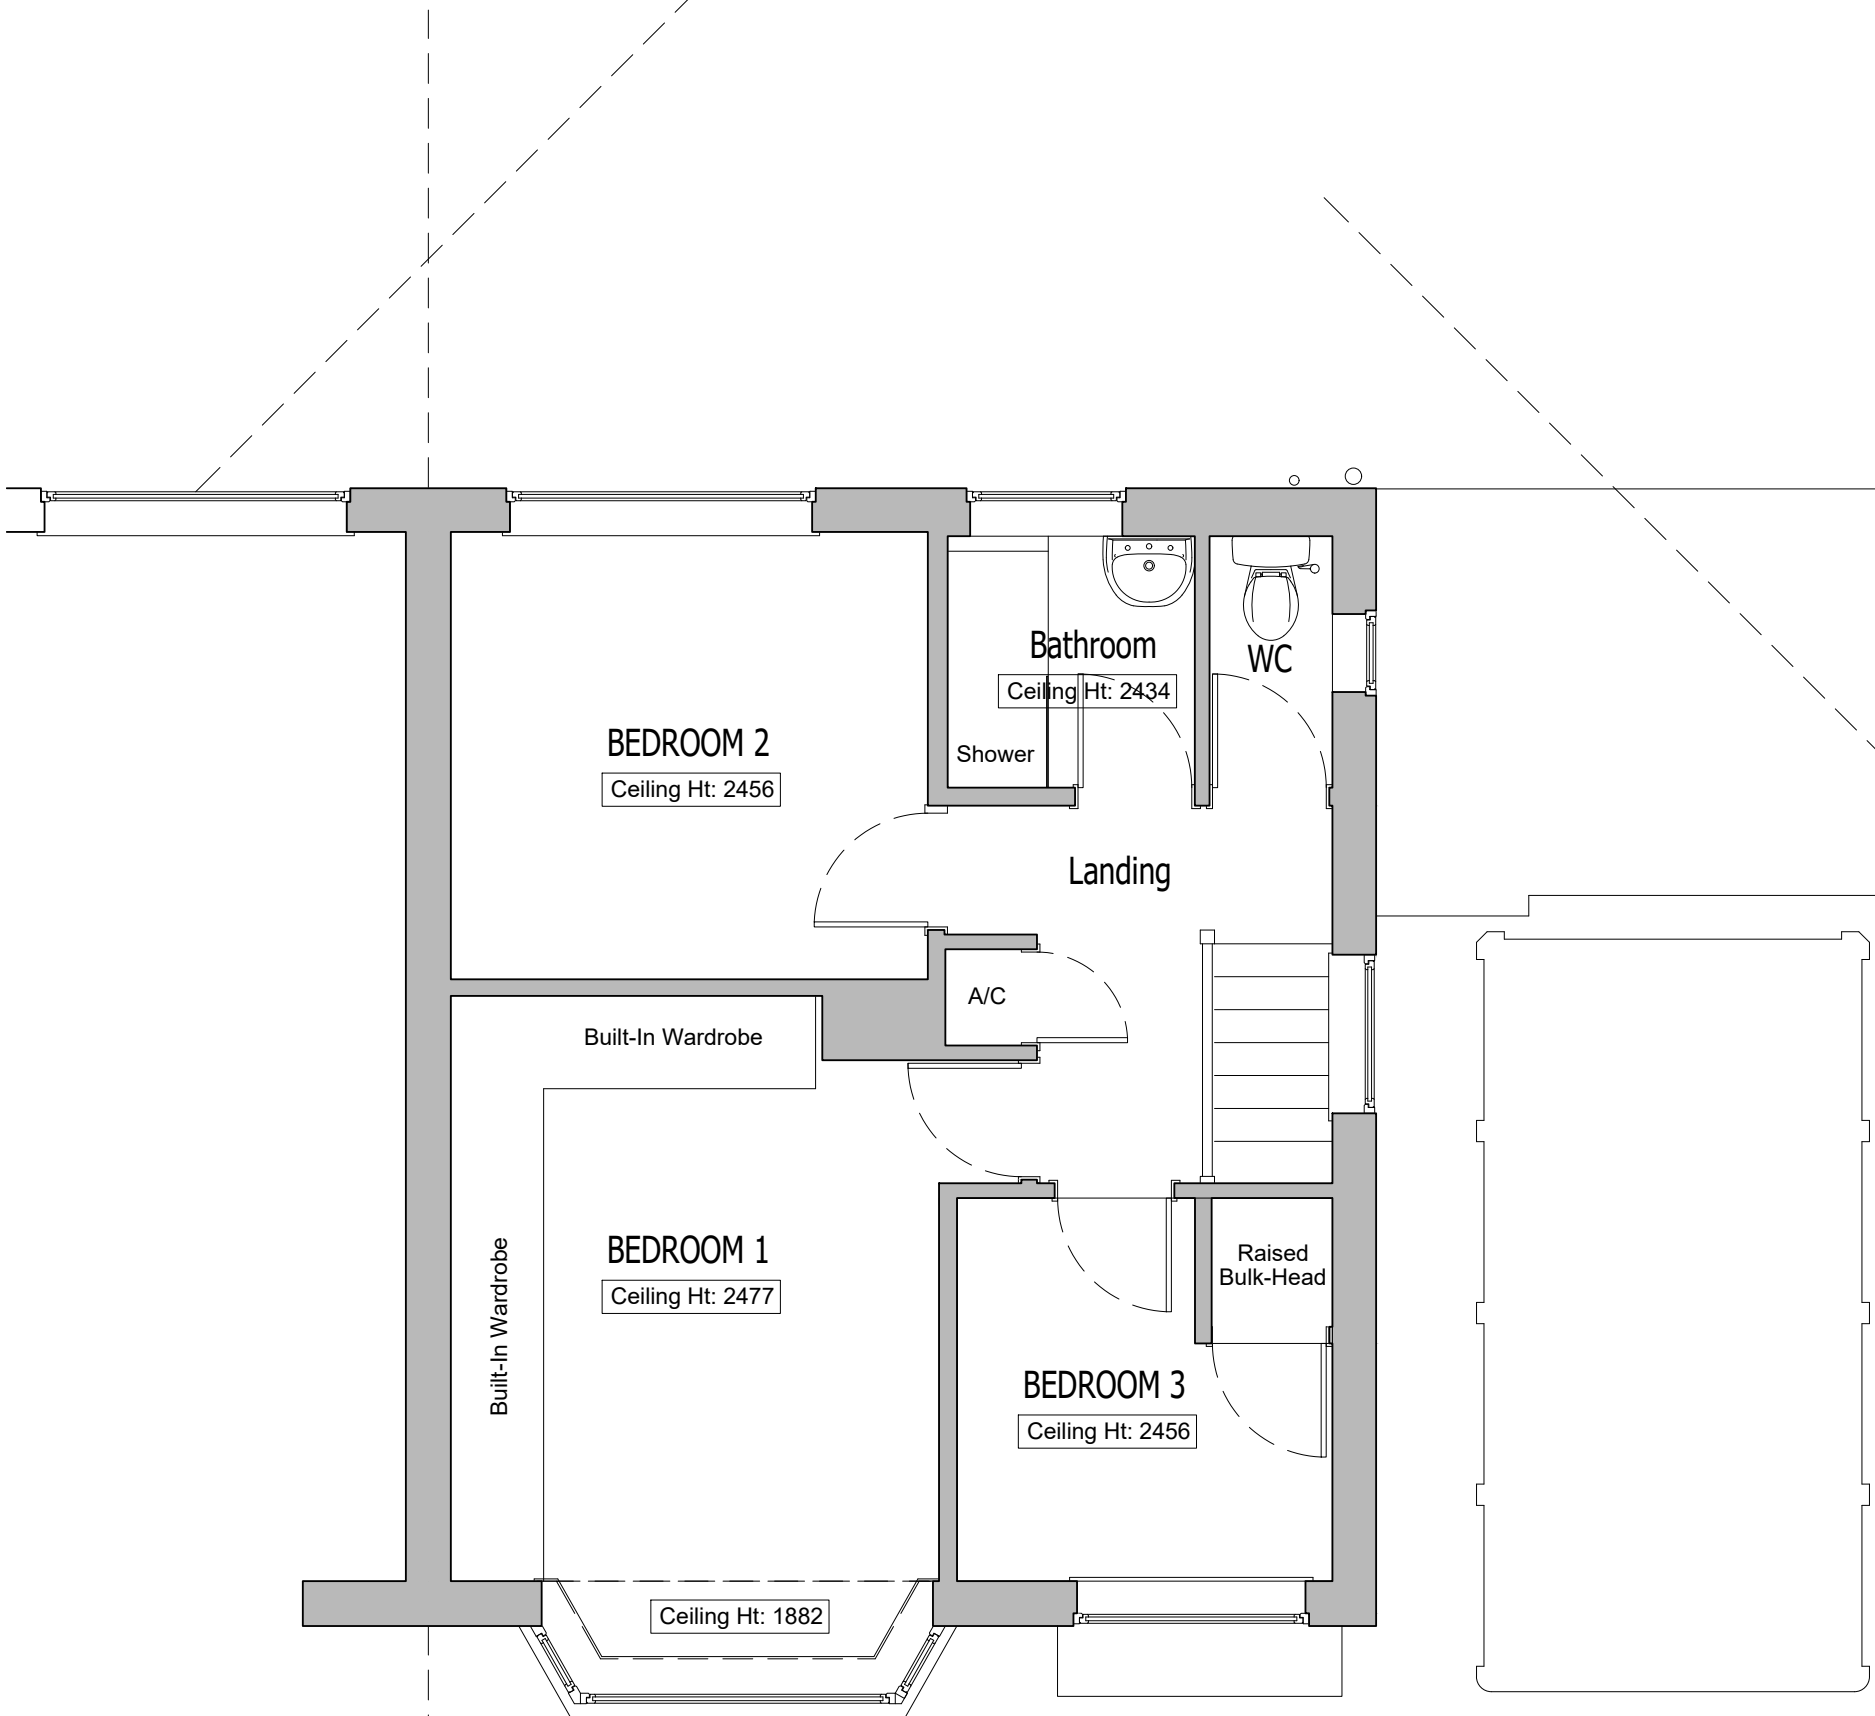

FIRST FLOOR PLAN As Proposed
Scale 1:50

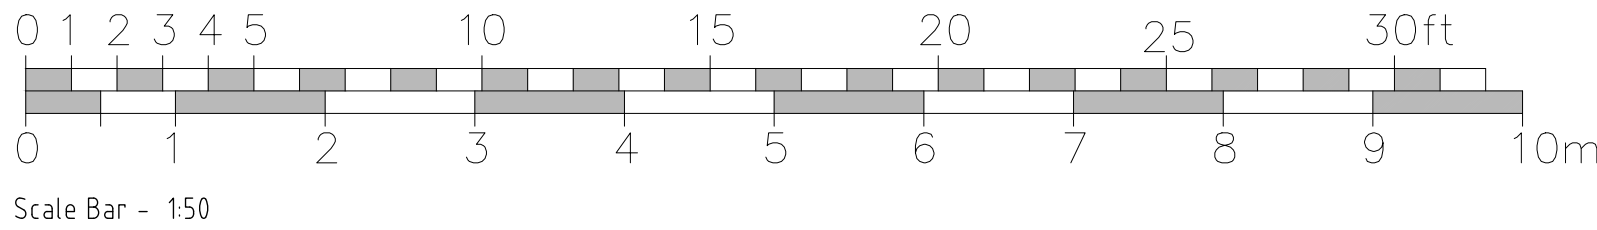

FIRST FLOOR PLAN
Scale 1:50

First Floor window amended		21-07-2026	DH
Rev	Description	Date	Initials
FOR PLANNING SUBMISSION			
HOLTHAM+NEWMAN ARCHITECTS			
'The Old Dairy' 282a Hyde End Road, Spencer's Wood, Reading, Berkshire, RG7 1DN		T: 07971 316499 E: hello@hnmarchitects.co.uk	
Project: 13, Evendons Lane Wokingham Reading RG41 4AA			
Client Mr. and Mrs. A. Bassan			
Drawing Title: General Arrangement Plans First Floor Level -			
As Existing and Proposed			
Scale:	1:50 @ A1	Dwg. No.:	Rev.:
-		2529-P102	A
Drawn by: DH			
Date: July 2026			