
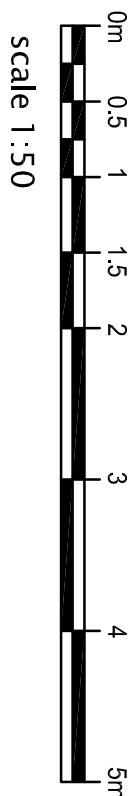
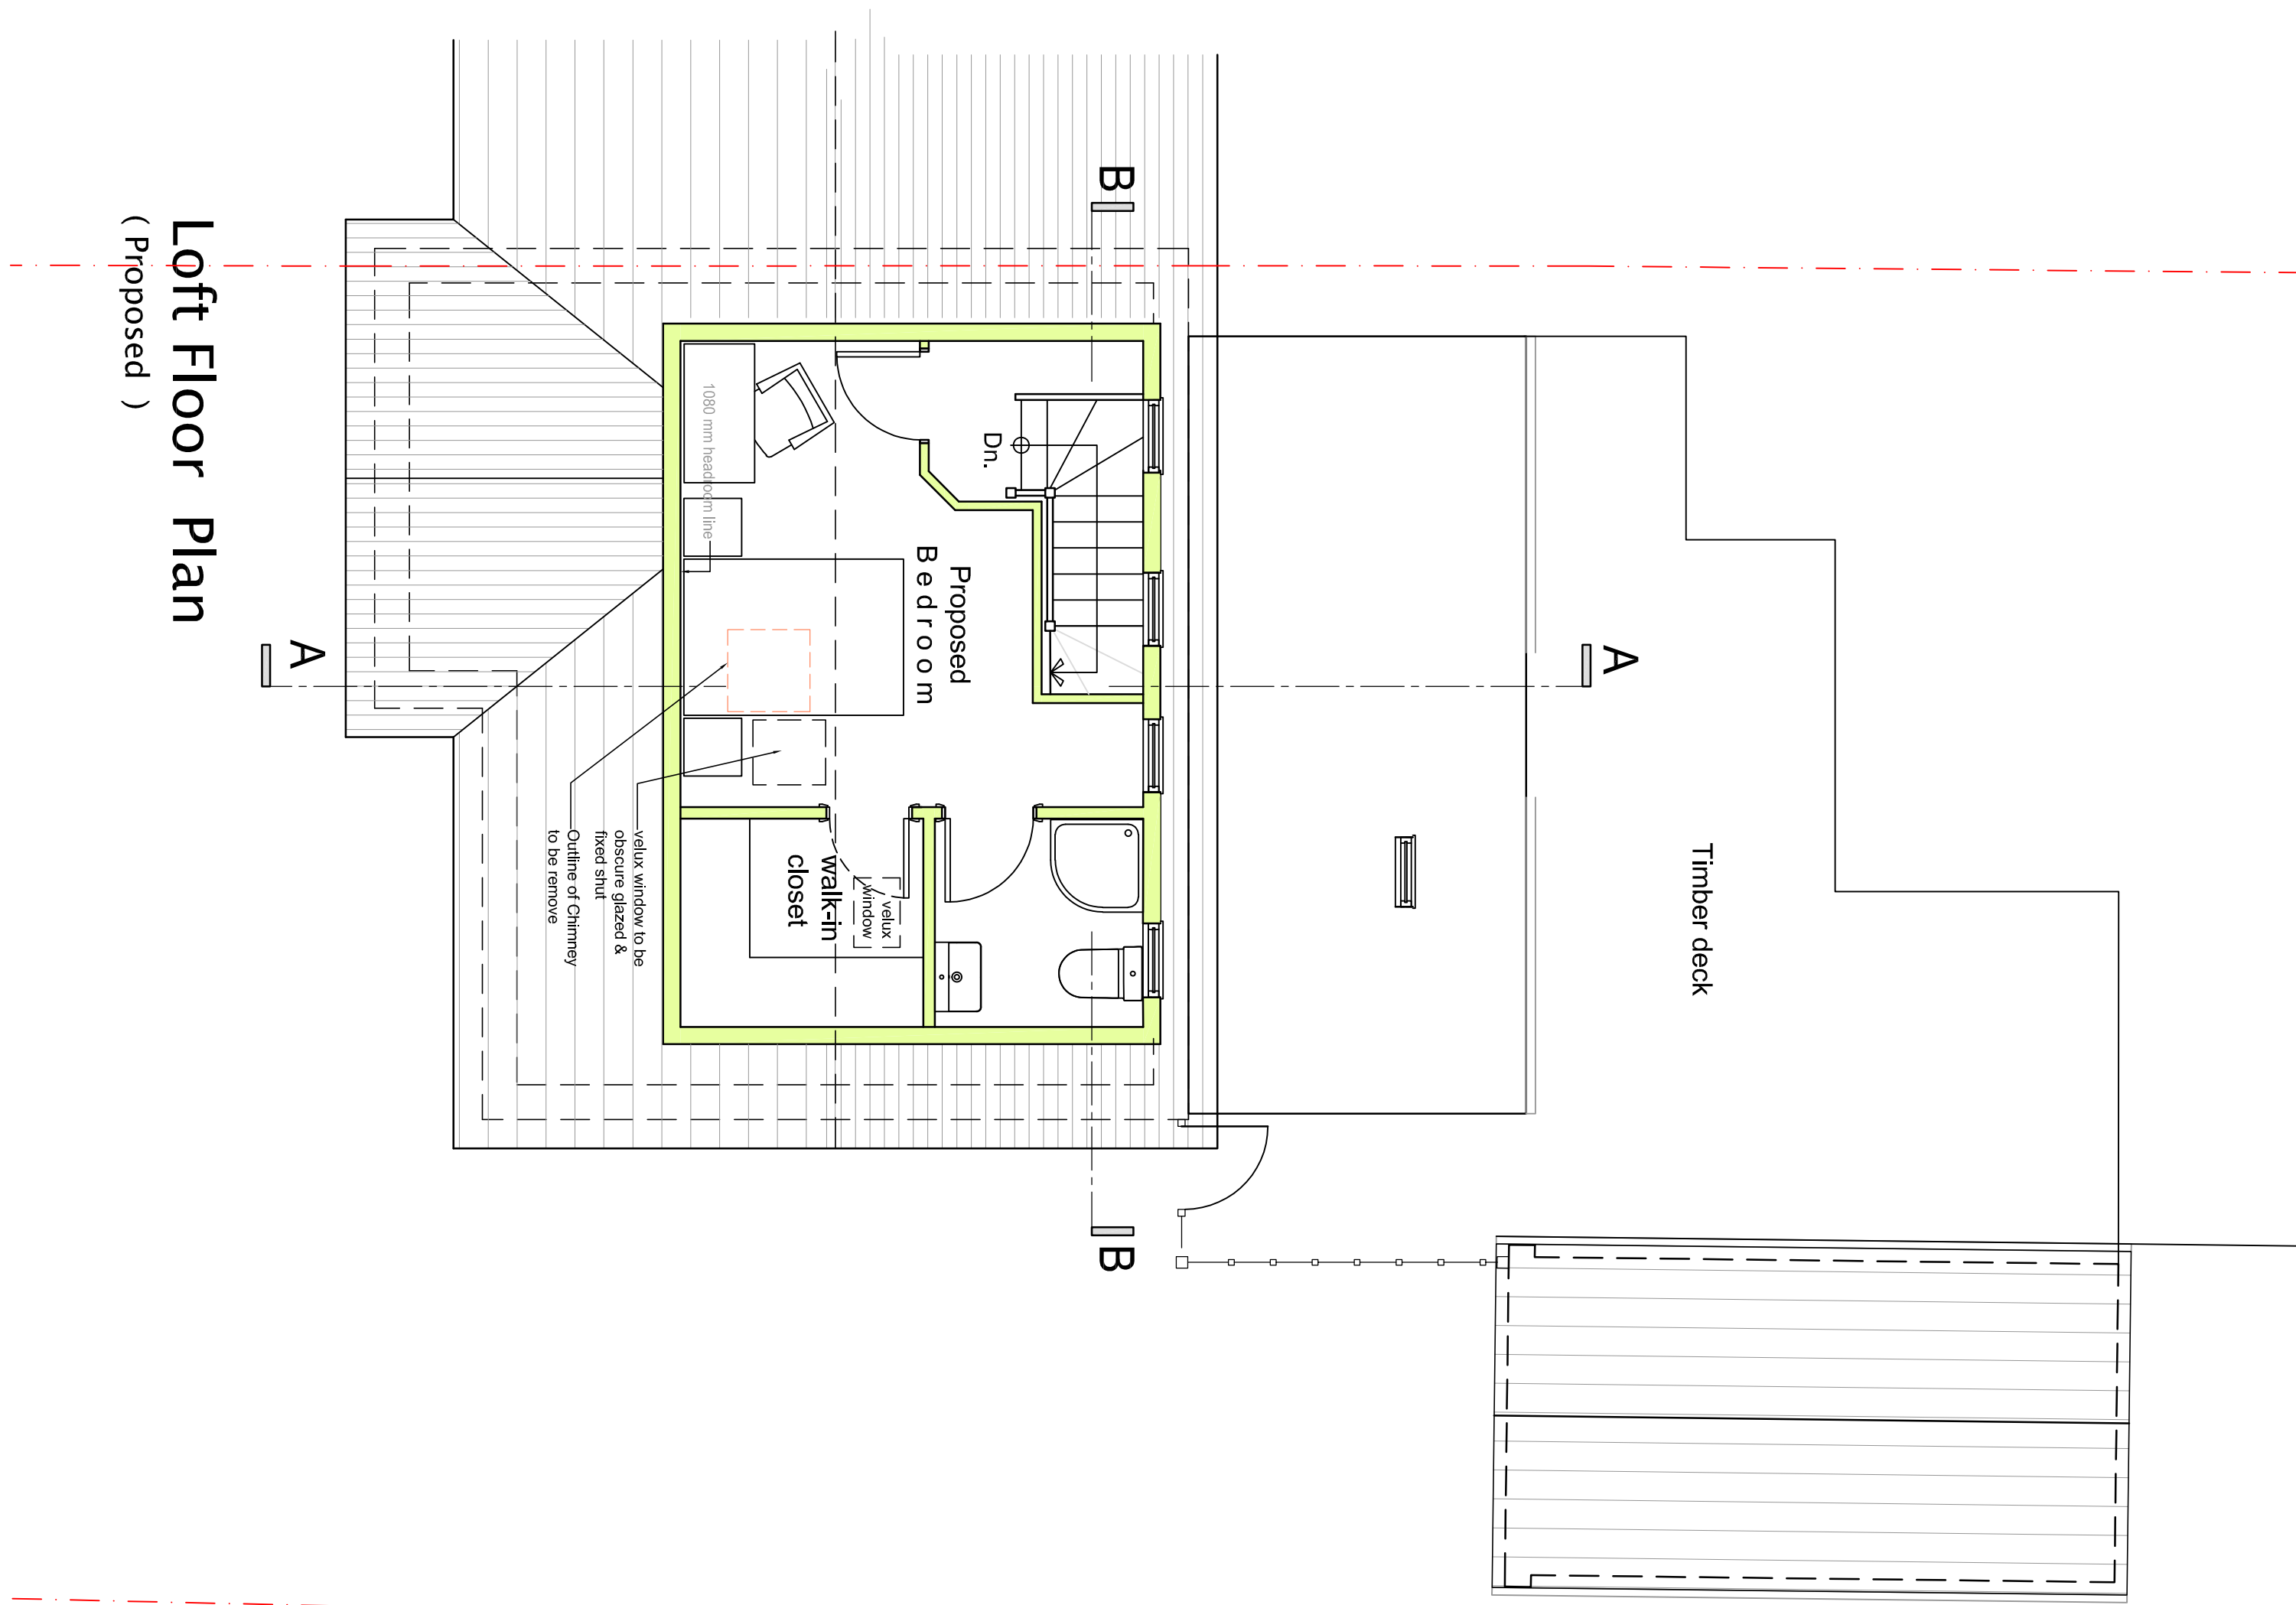


LEGEND

--- Wall to be remove

--- New wall

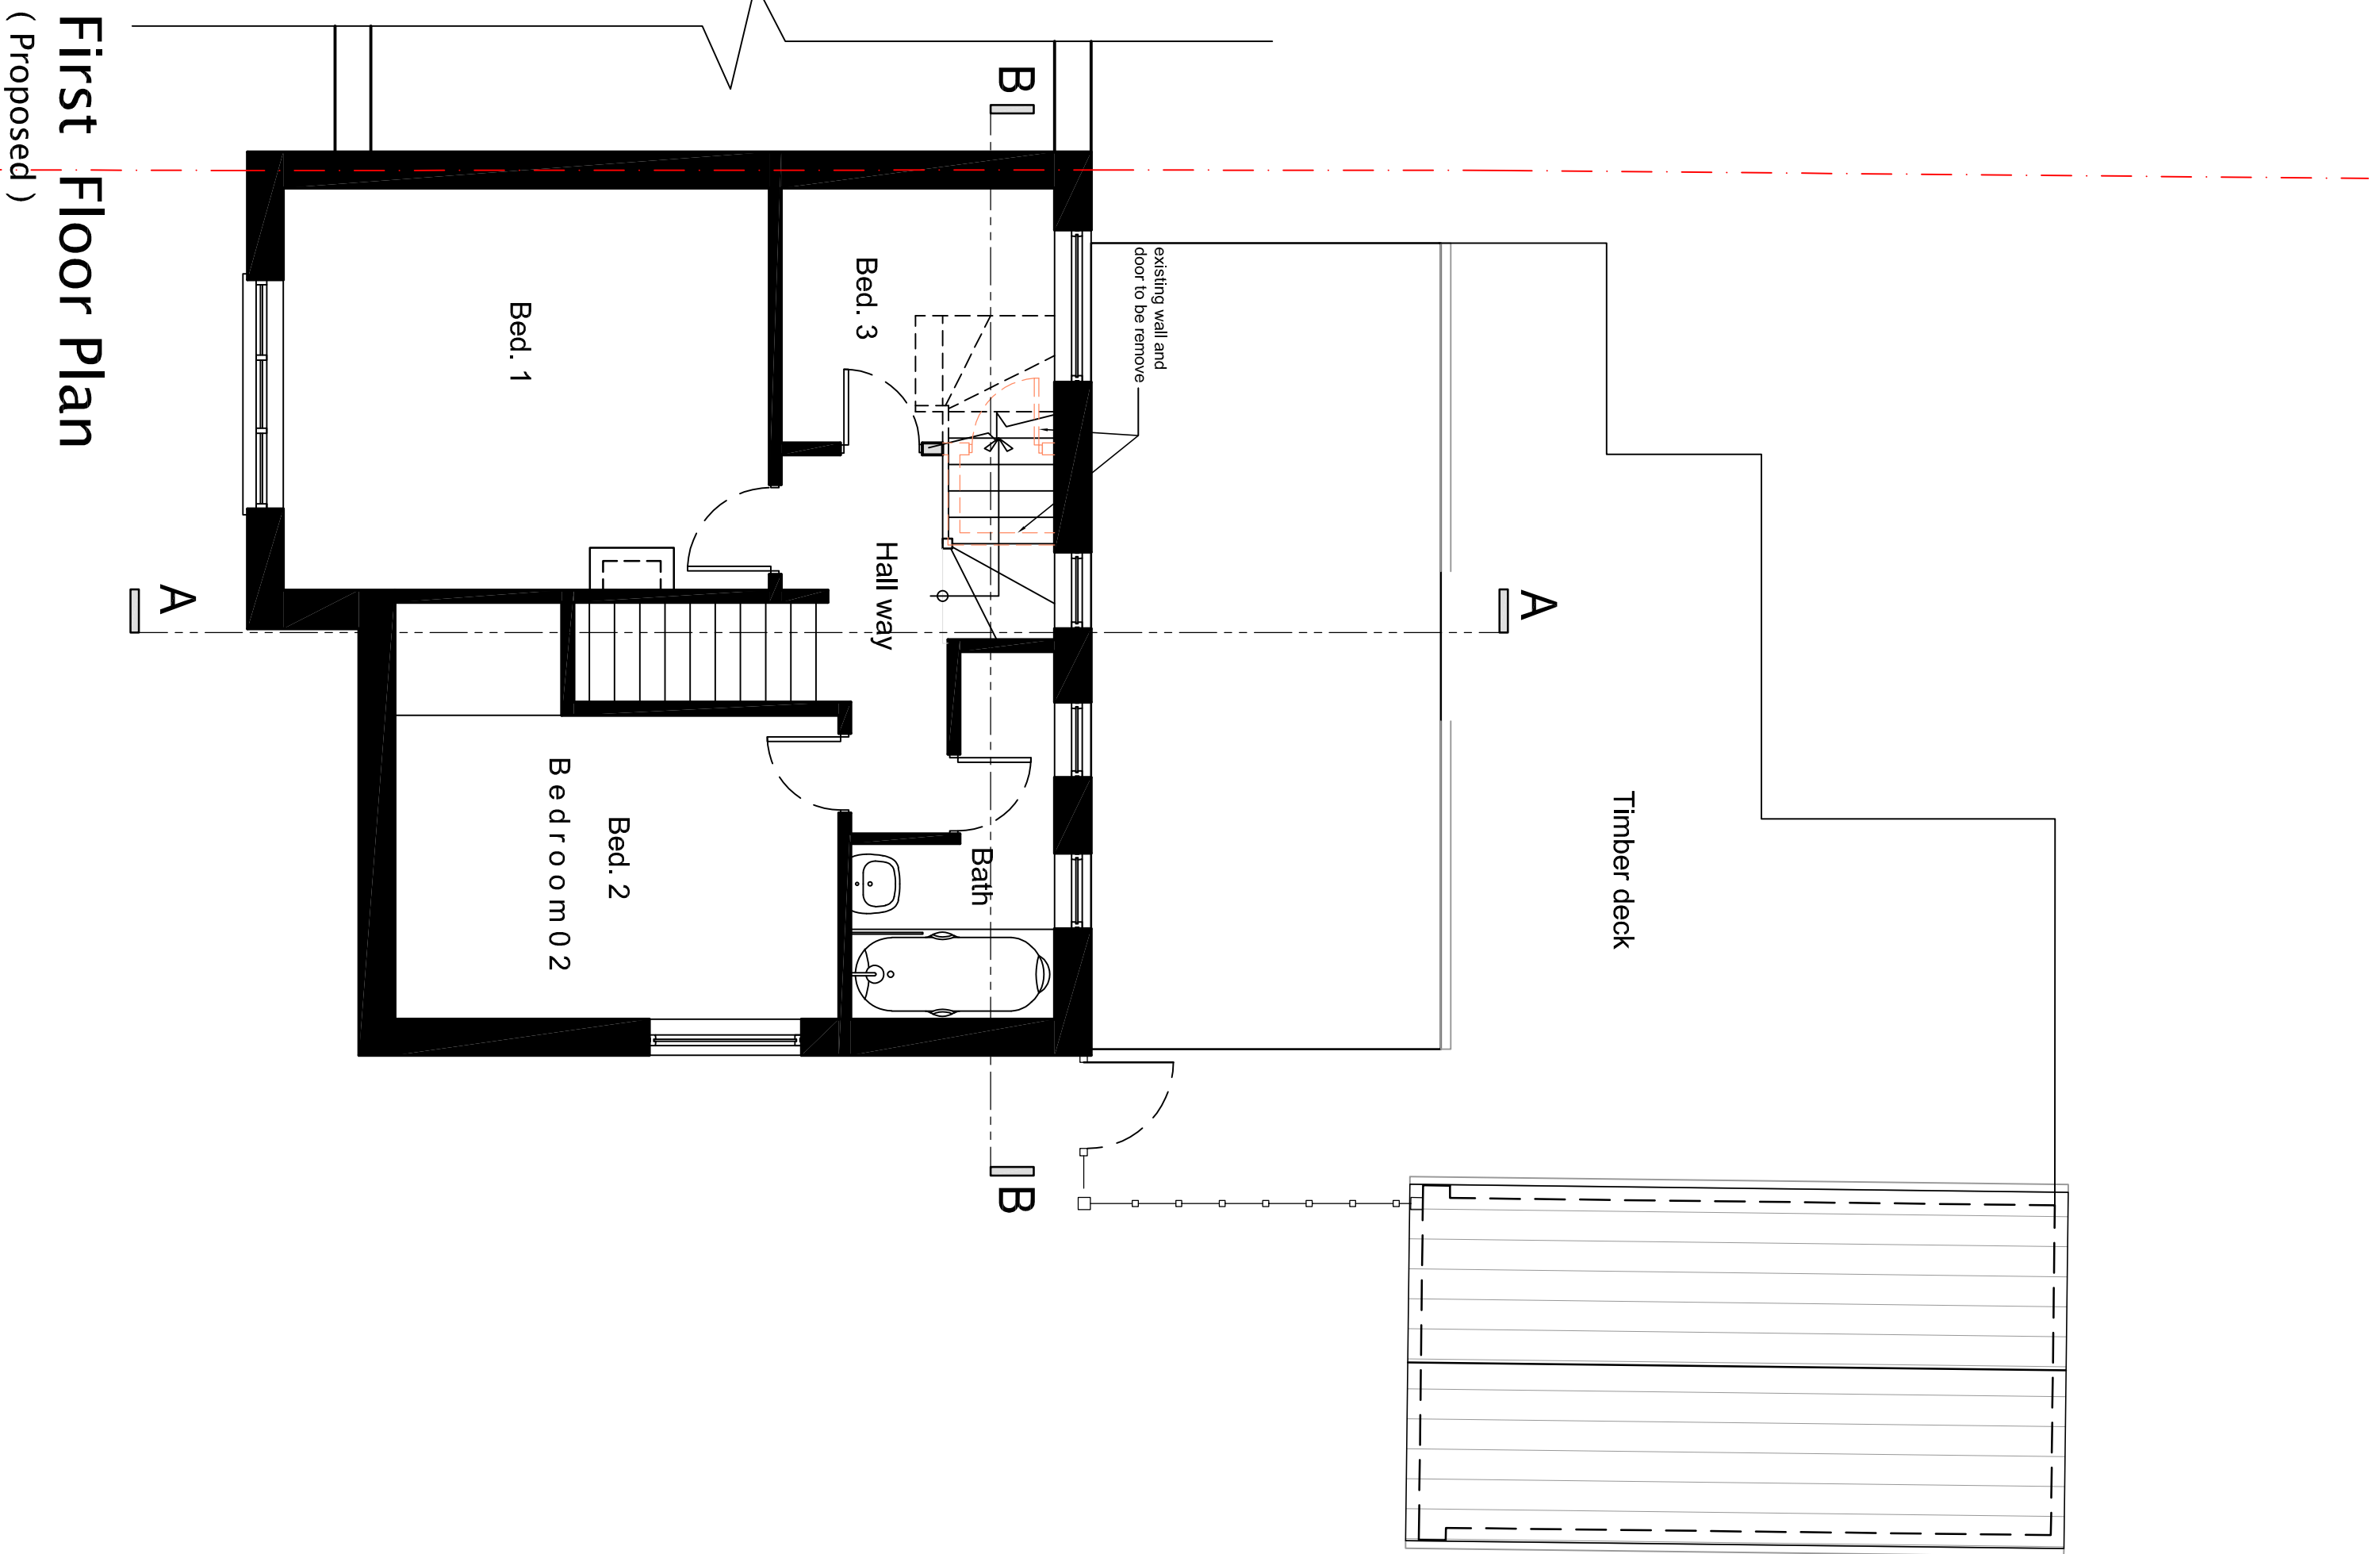

Revisions						
Project		Owner				
Proposed Loft Conversion		Mr Raheel Kayani				
Title		70 Ravensbourne Drive, Woodley				
Proposed Floor Plans		RG5 4LJ				
Dwg No.		0001 F1-02				
		JKK DEVELOPMENTS 200 Brook Drive, Green Park, Reading, Berkshire Tel: 0118 565 565 development@jkggroup.co.uk				
Scale 1:50m		Rev	Drawn	Date	Status	
				July 2026	PL	