




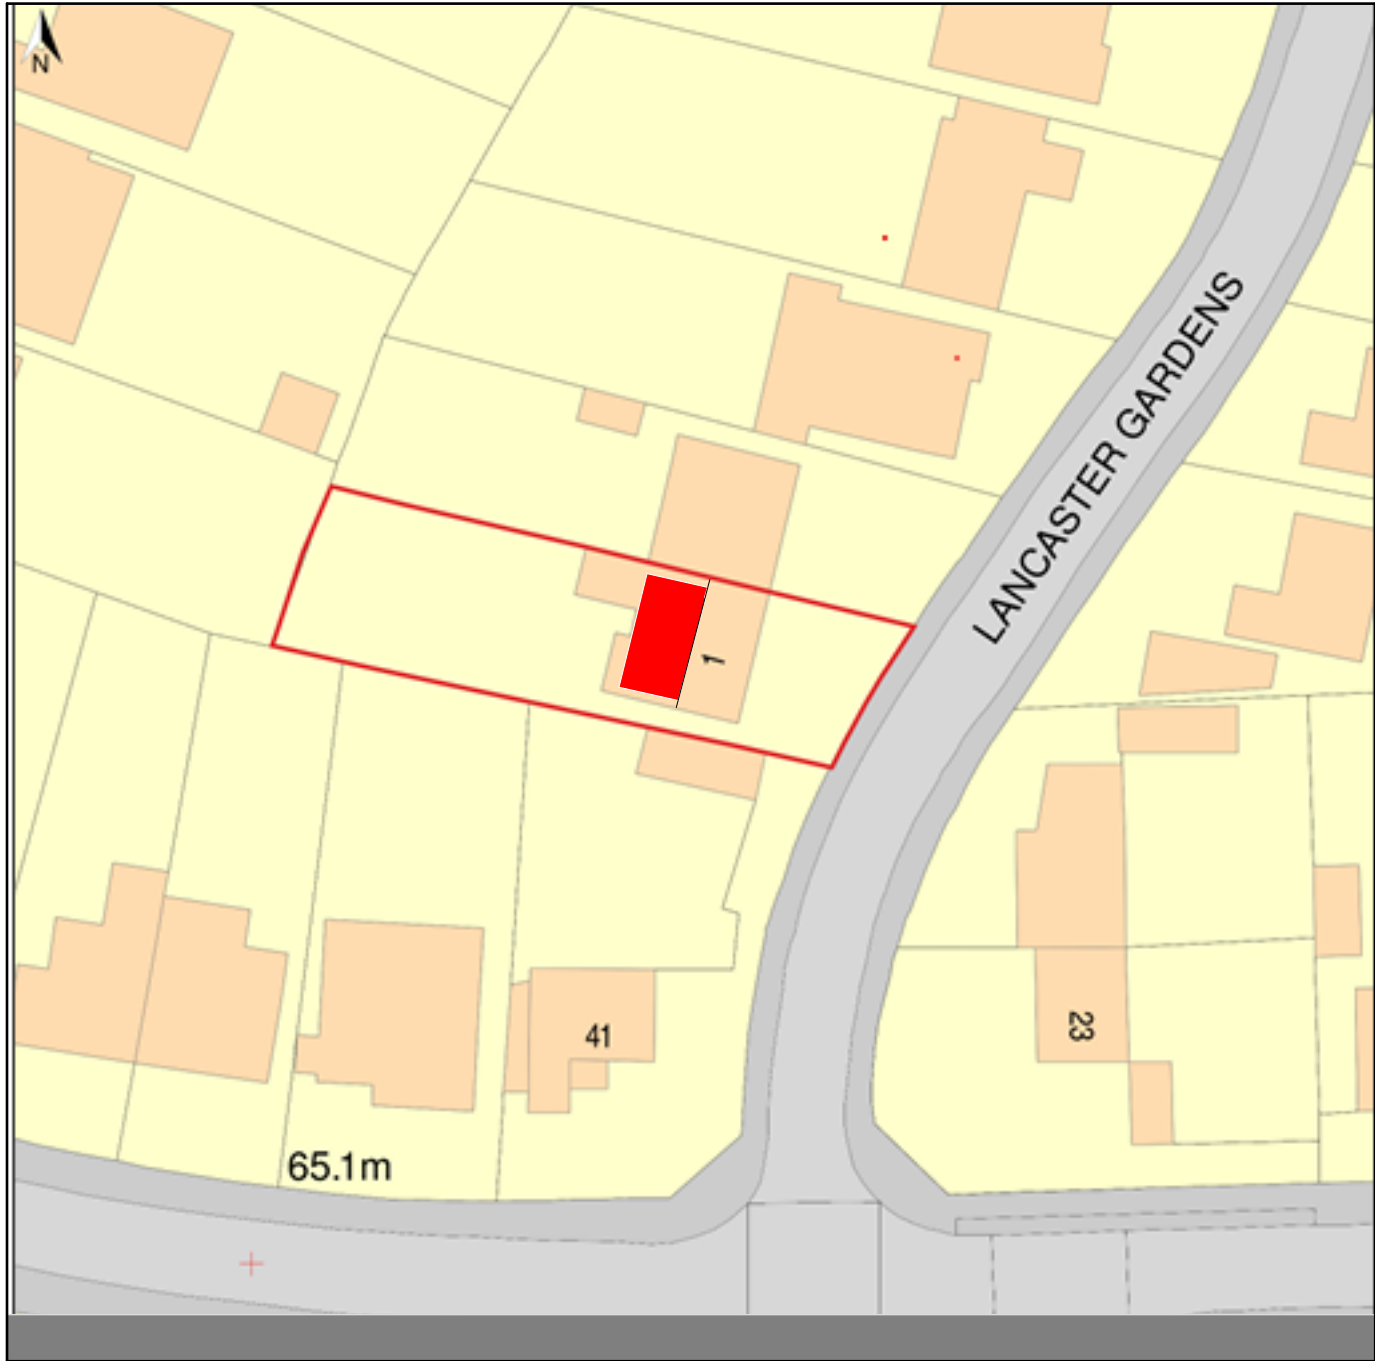


SITE PLAN PROPOSED

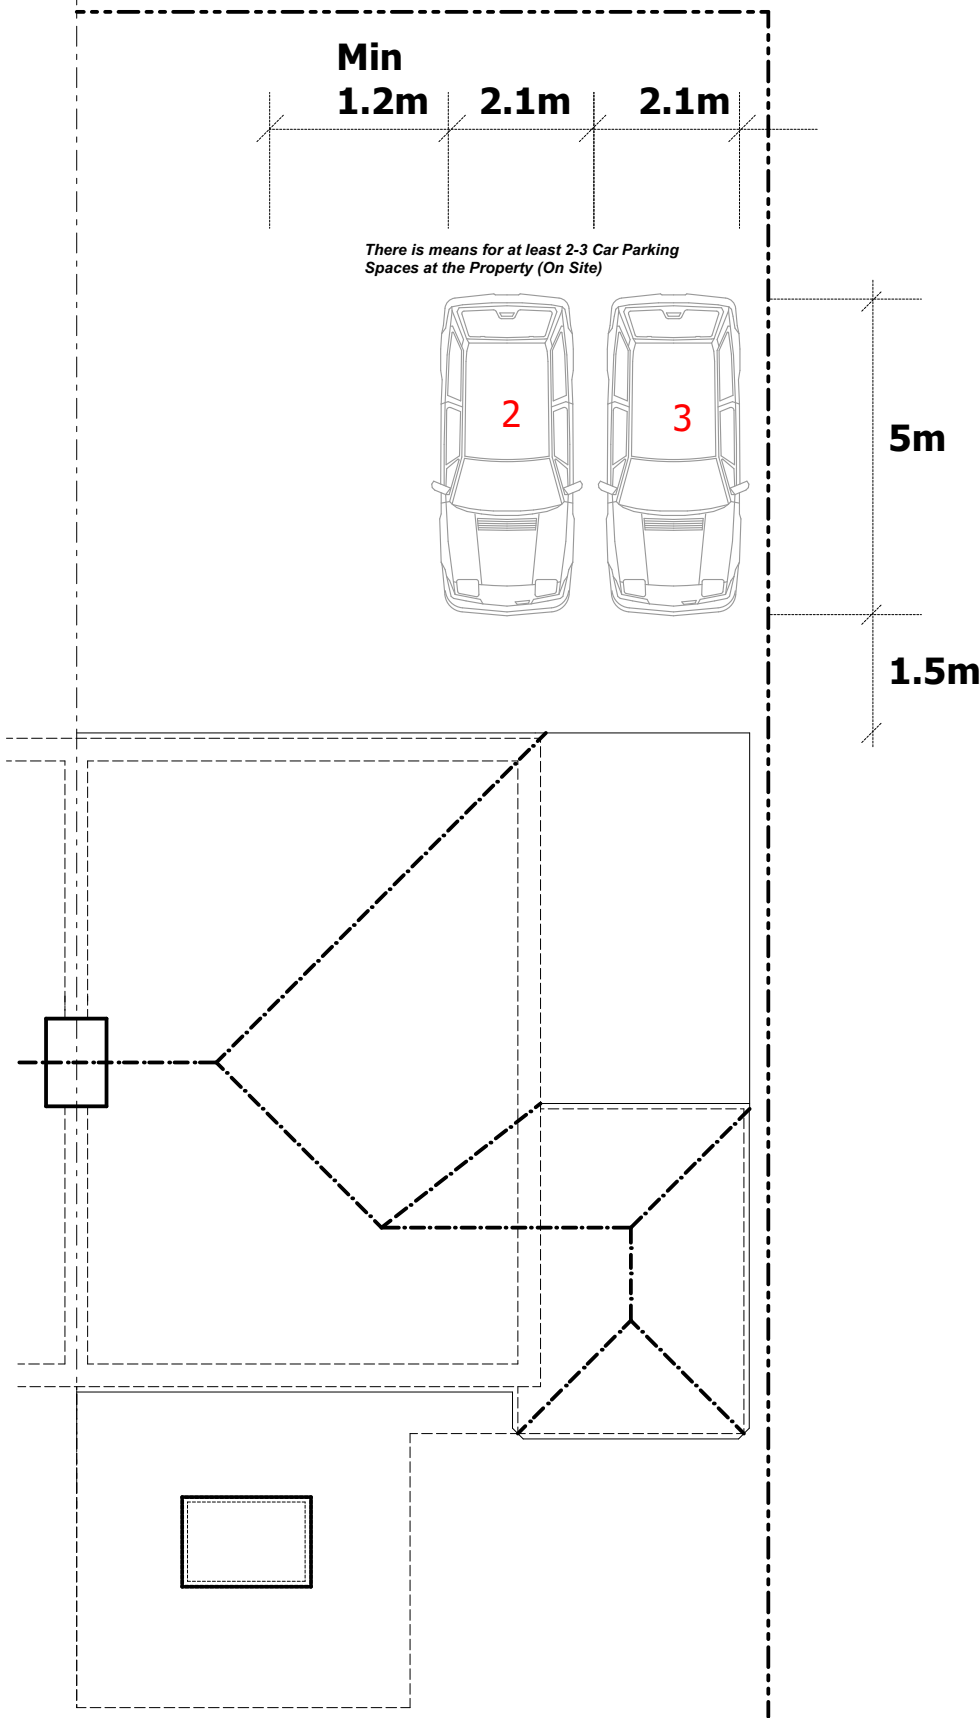


PARKING LAYOUT EXISTING

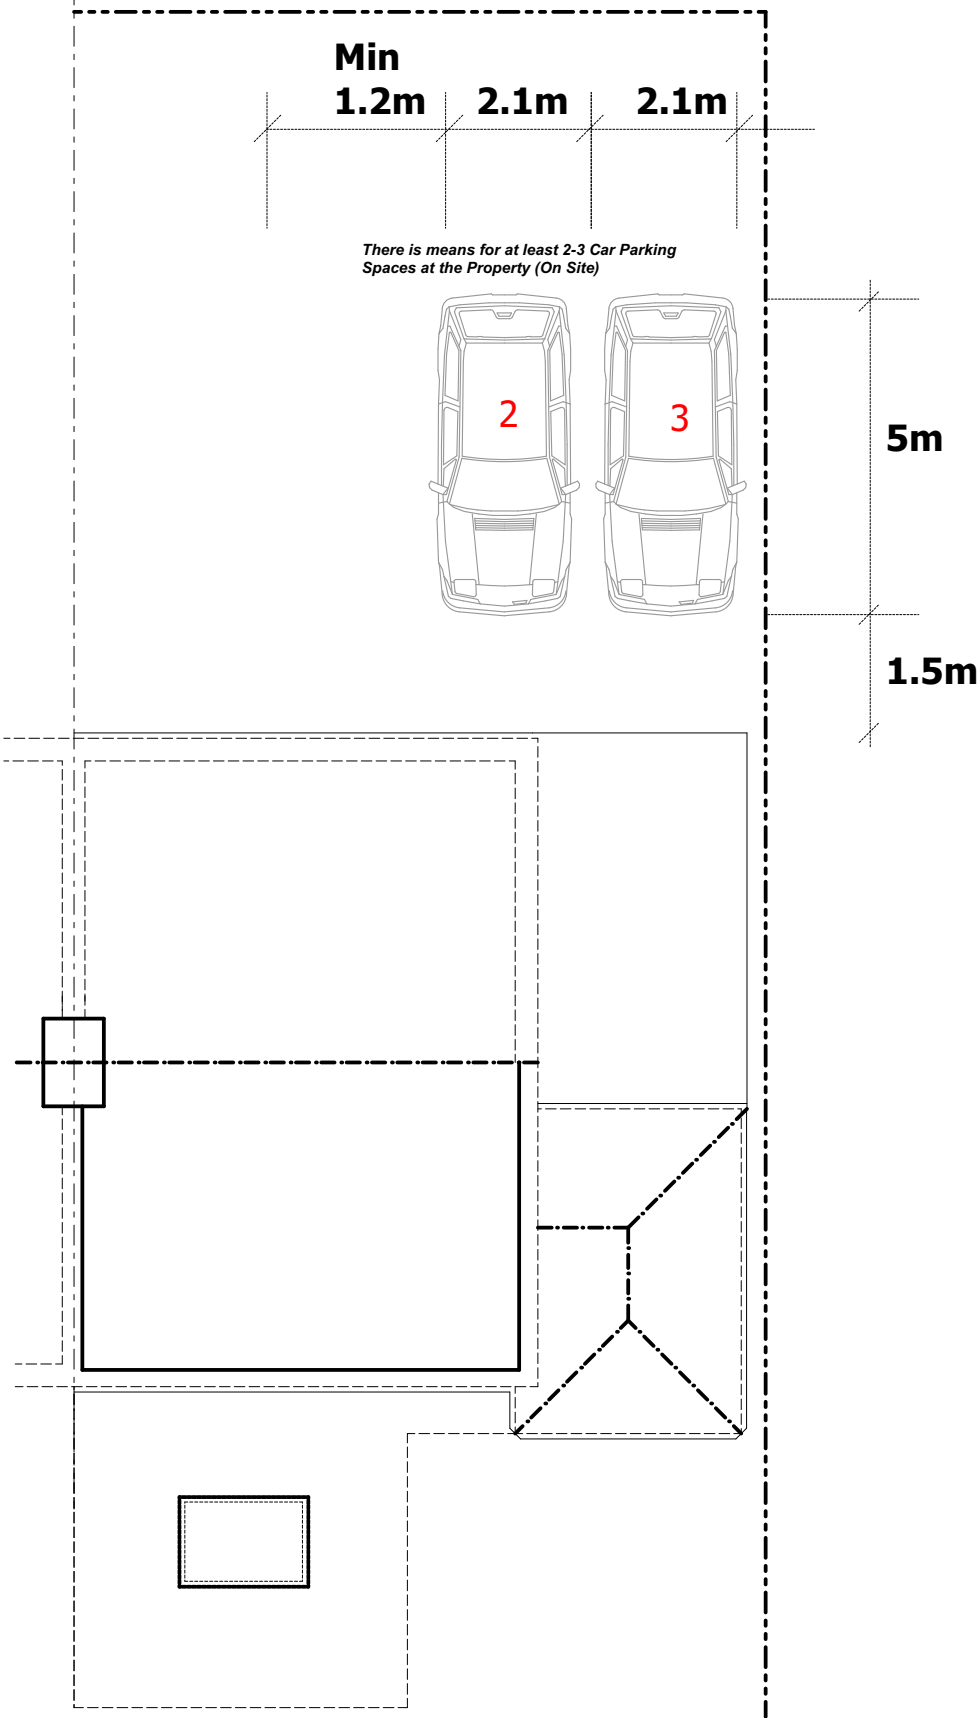


PARKING LAYOUT PROPOSED

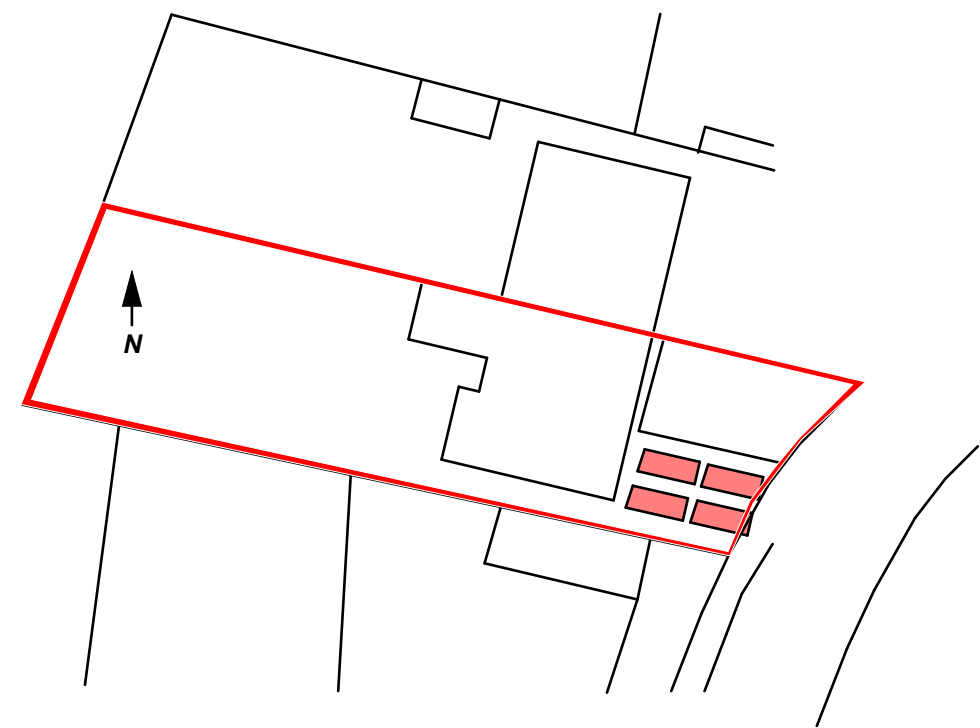

PARKING LAYOUT EXISTING

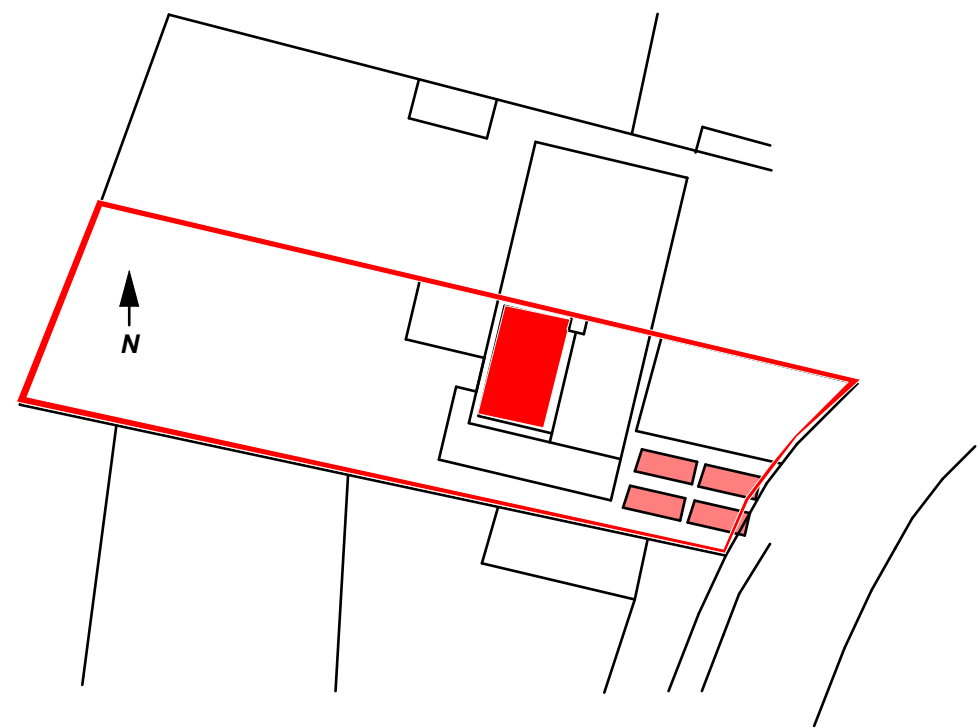

PARKING LAYOUT PROPOSED

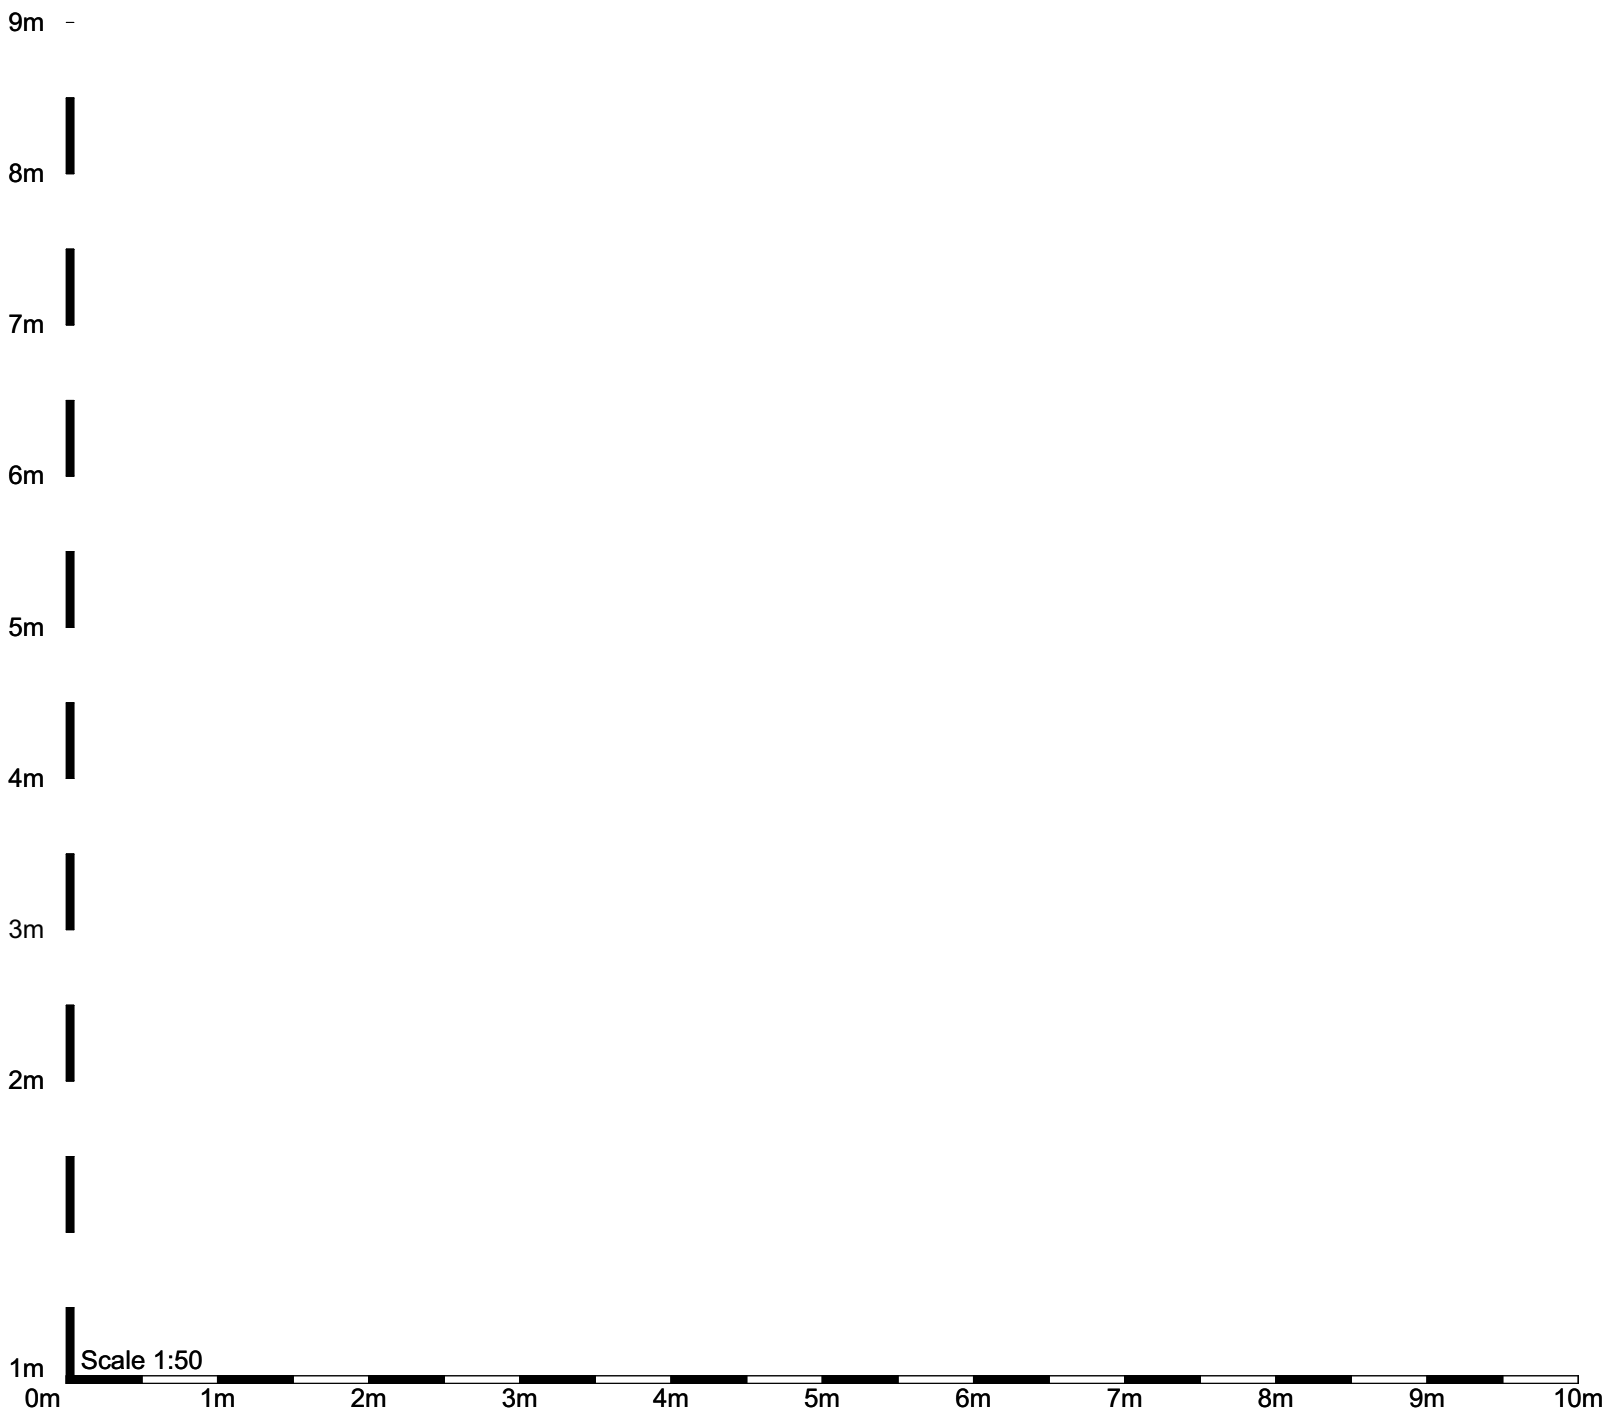

No Works to start until Full Planning & Building Regulations has been sought and approved, Check with the LA for confirmation
All Structural Calculations are to be read in conjunction with details and specifications from engineers details
All Supporting Details etc to be measured from site, do not measure from drawing or calculations, site dimensions to be taken. Designer will not be held responsible for incorrect materials any mistake should be reported to Designer straight away.

ALL DIMENSIONS ARE APPROX AND MAY BE SUBJECT TO CHANGE DUE TO BUILDING LEVELS AND BUILDING CONTROL CONDITIONS.

CLIENT

ANURAG

Drawing Scale 1:50 & 1:100

PROJECT

1 Lancaster Gardens
RG67

- ☐ FEASIBILITY ☒ SCHEME DESIGN ☐ CONTRACT
☐ TENDER ☐ CONSTRUCTION ☐ AS BUILT

Rev.	Date.	Dwg No.	Drawing Scale
1.	05/09/25	NH307A	1:50 1:100
2.			