


The scaling of this drawing cannot be assured		
Revision	Date	Initial
A - rooflights relocated	07.07.26	SJ

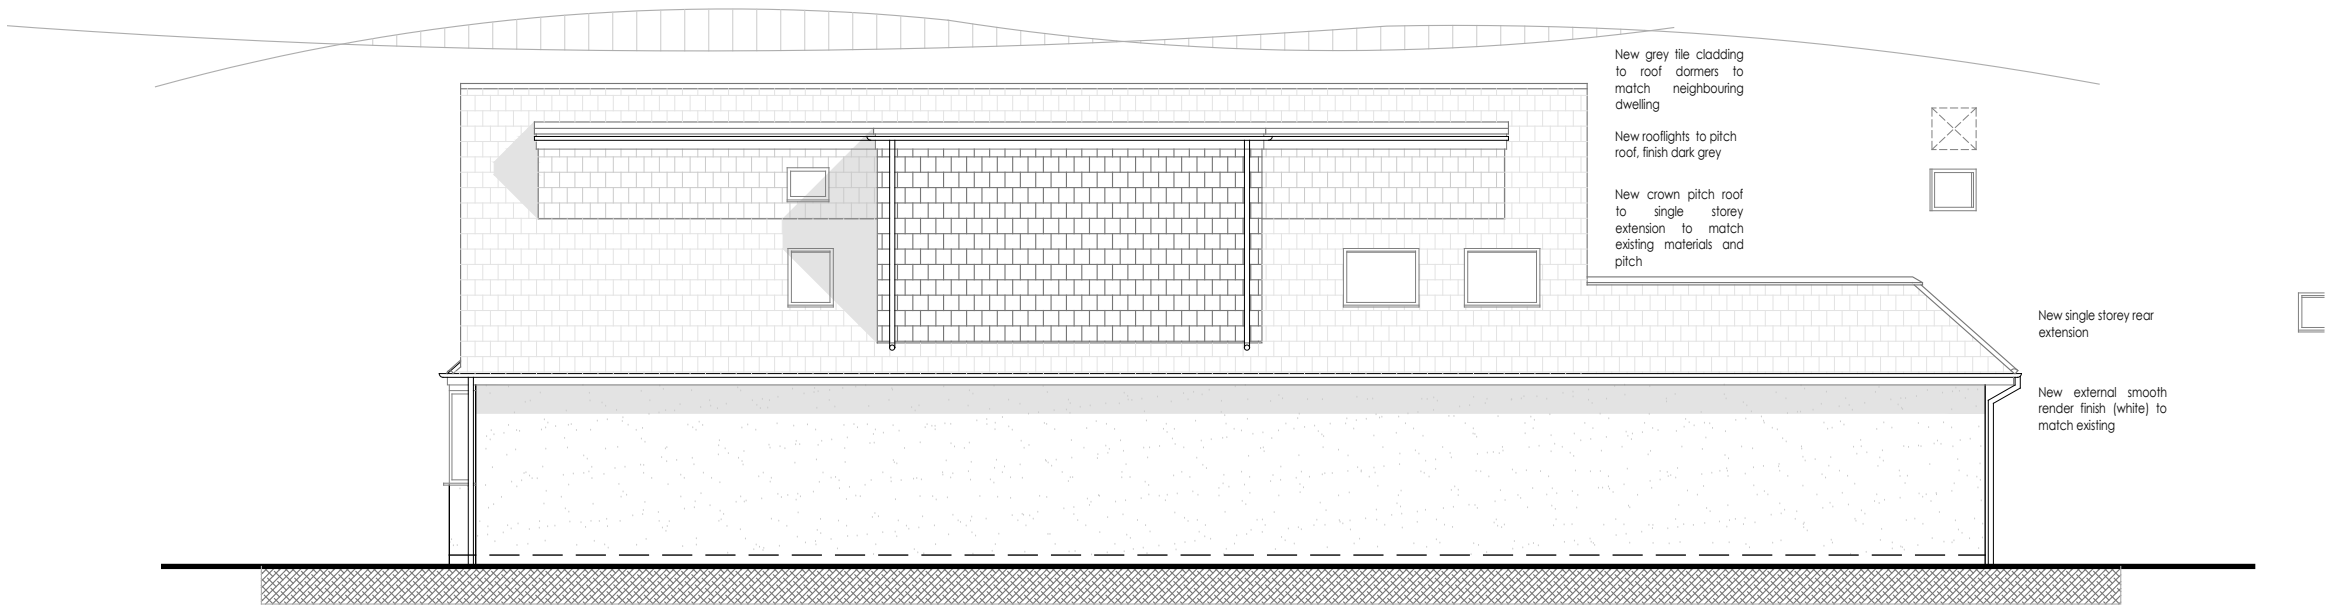


1

West Elevation

Proposed

SCALE 1:100

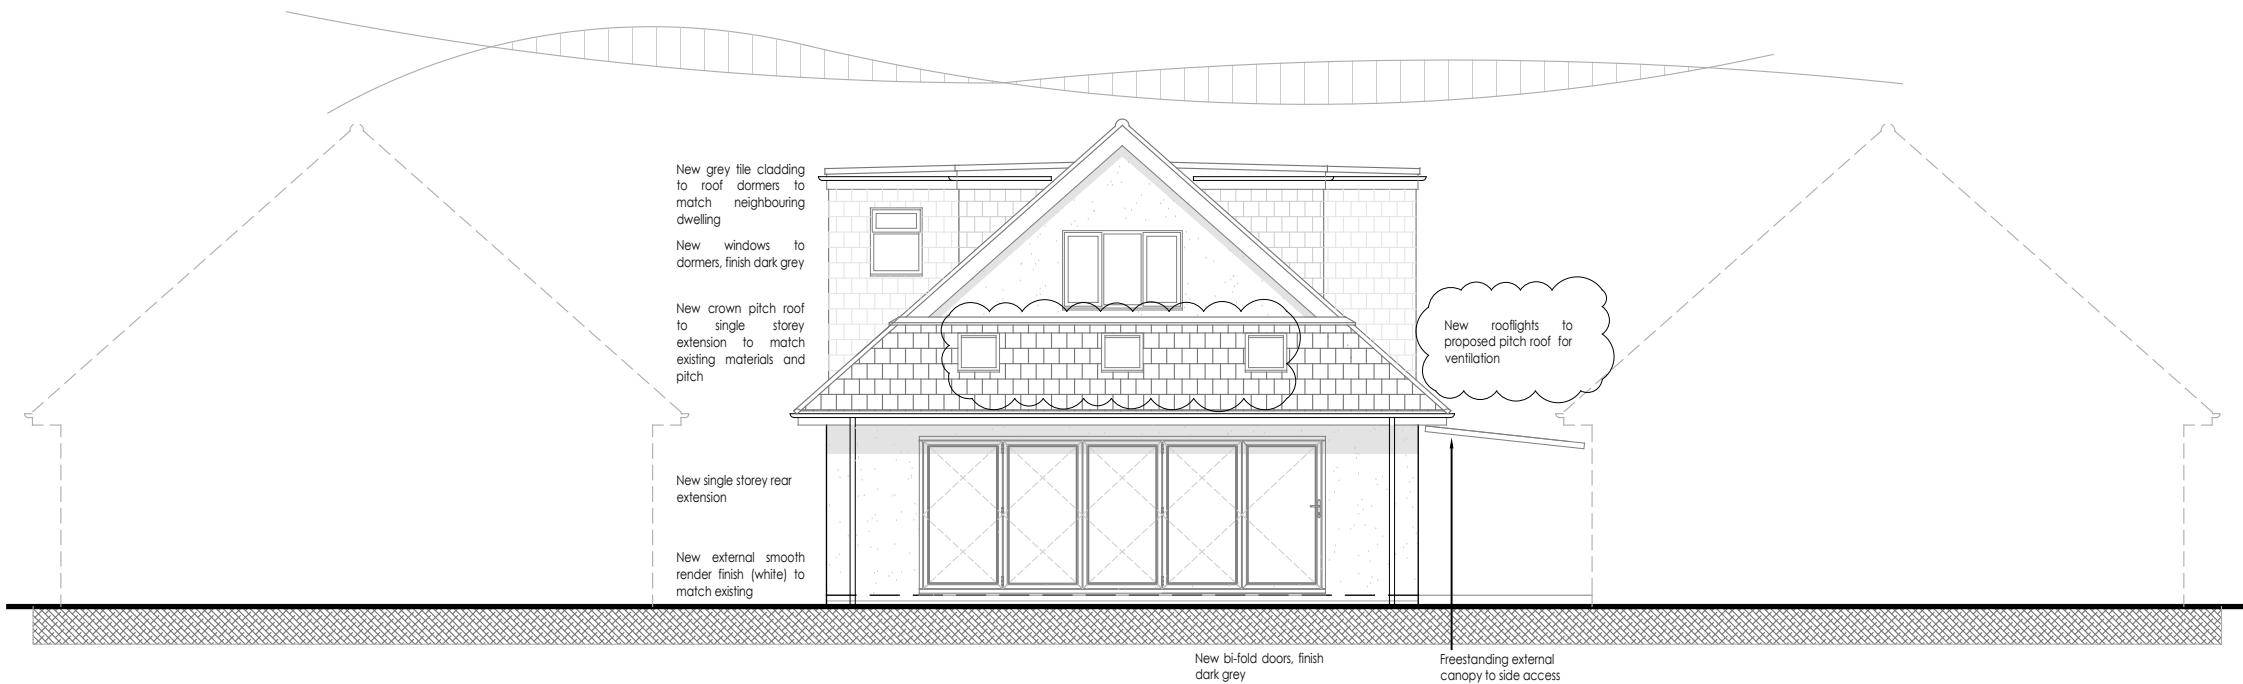

2

South Elevation

Proposed

SCALE 1:100

This drawing has been prepared without the benefit of a measured building survey or topographic information.



PLANNING

Project		
5 Woodlands Avenue, Woodley		
Reading RG5 3HN		
Drawing Title		
Proposed Elevations (sht 1)		
Date	Scale	Drawn by
26.09.2025	As Noted@A3	SJ
Project No	Drawing No	Revision
199	009	A