

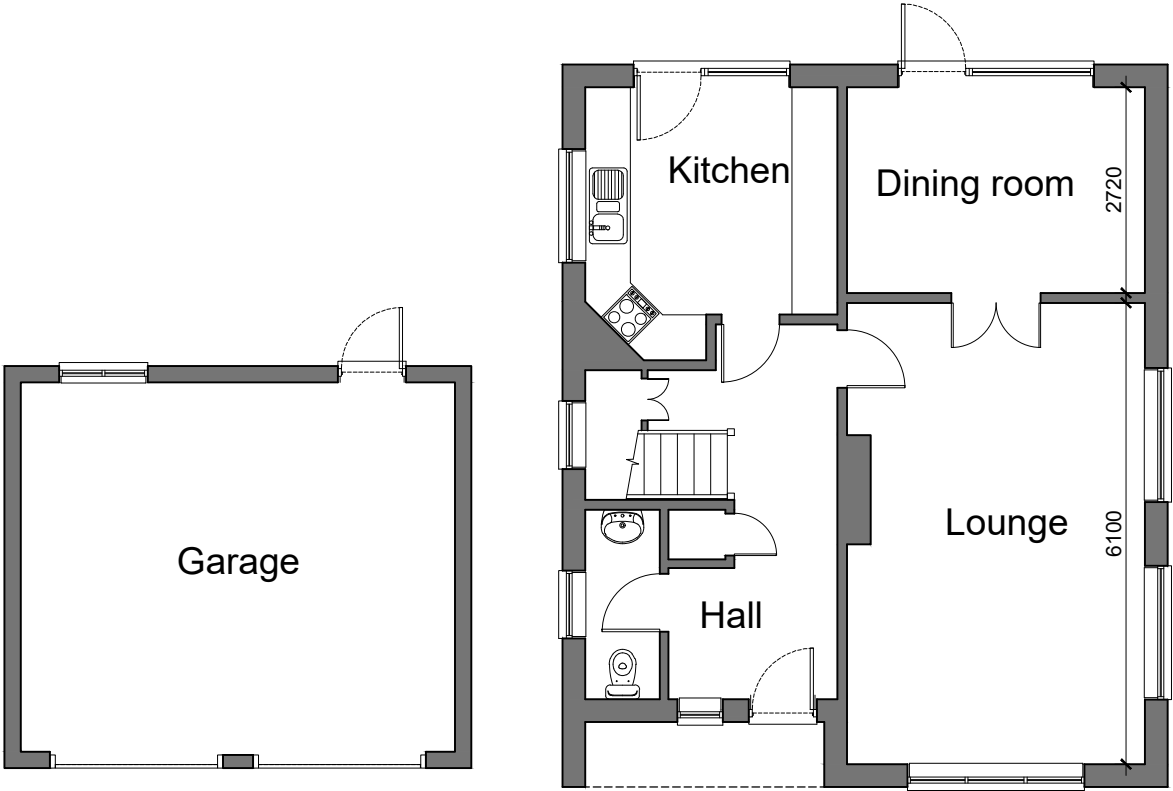


PRIOR TO THE COMMENCEMENT OF ANY WORKS, THE BUILDER IS TO CHECK AND/OR DETERMINE ALL CONSTRUCTION DETAILS, INCLUDING CHECKING EXISTING SITE LEVELS AND DIMENSIONS. THE DRAWING IS TO BE READ IN CONJUNCTION WITH ALL OTHER PROJECT DRAWINGS, CONSTRUCTION NOTES AND/OR PROJECT SPECIFICATION. ALL DISCREPANCIES SHOULD BE REPORTED IMMEDIATELY.


Rev.	Date	Details	Drawn
-	-	-	-

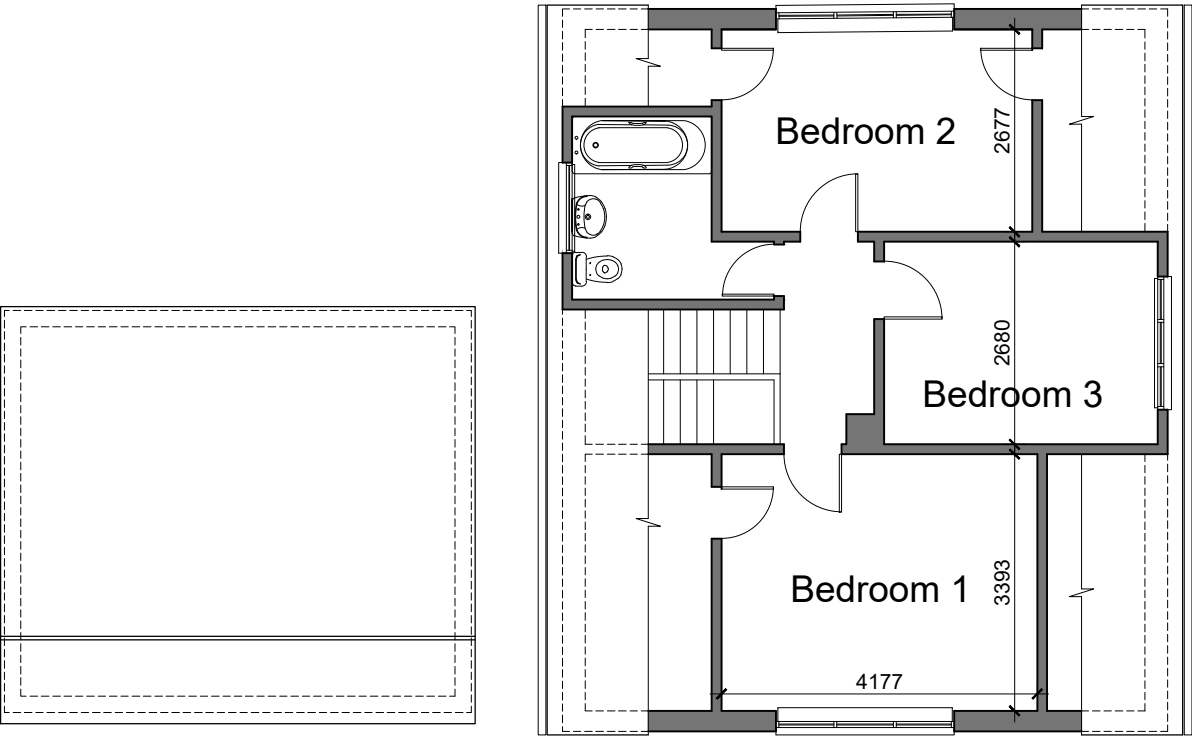


Existing Ground Floor Plan

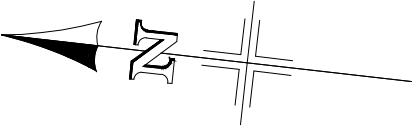

Existing First Floor Plan

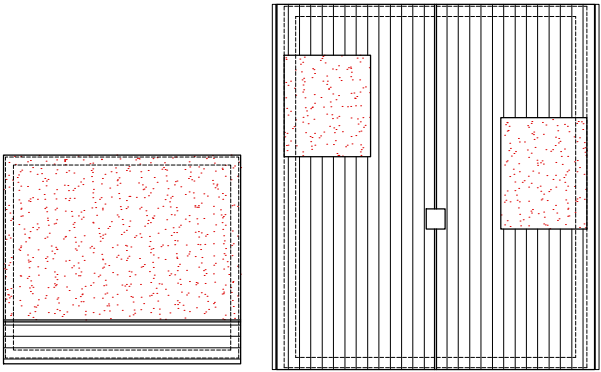

Existing Roof Plan
(@ 1:200)

 

Client:
Mr Riley

Site Address:
12 Duke's Wood
Crowthorne
Berkshire
RG45 6NF

Description:
Existing Plans

Drawing Number: 24-024/P/003

Status: **PLANNING**

Scale: 1:100 @ A3

Date: May 24

Drawn: AE/DB

Checked: mb

THIS DRAWING IS THE COPYRIGHT OF BLUE SKY CAD LTD AND MUST NOT BE USED IN CONJUNCTION WITH ANY OTHER PROJECT WITHOUT WRITTEN CONSENT

BlueSky CAD
Architectural Consultants
FERNEBERGA HOUSE
ALEXANDRA ROAD
FARNBOROUGH
HAMPSHIRE, GU14 6DQ
t: 01252 757285
w: www.blueskycad.co.uk