



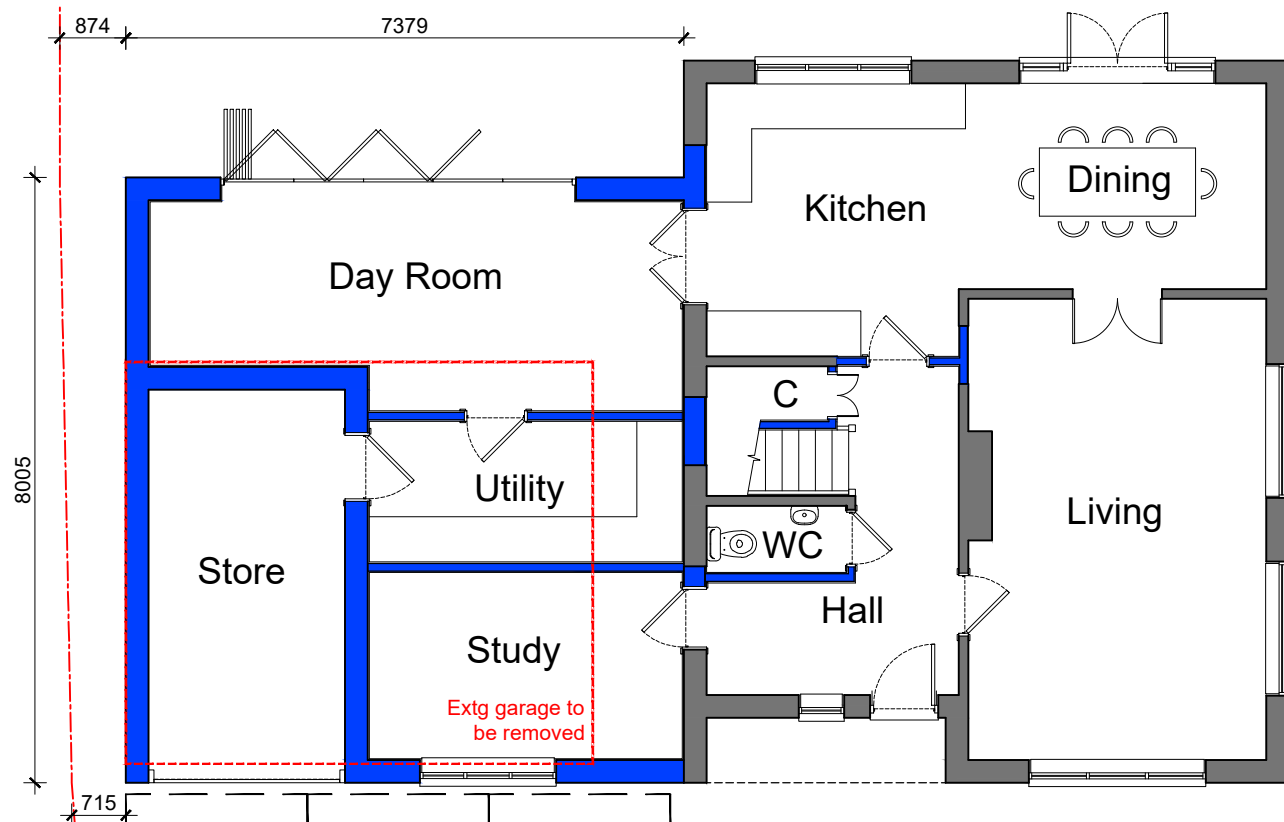


Proposed Ground Floor Plan

Existing driveway extended - 3 parking spaces to suit 5 bedroom property

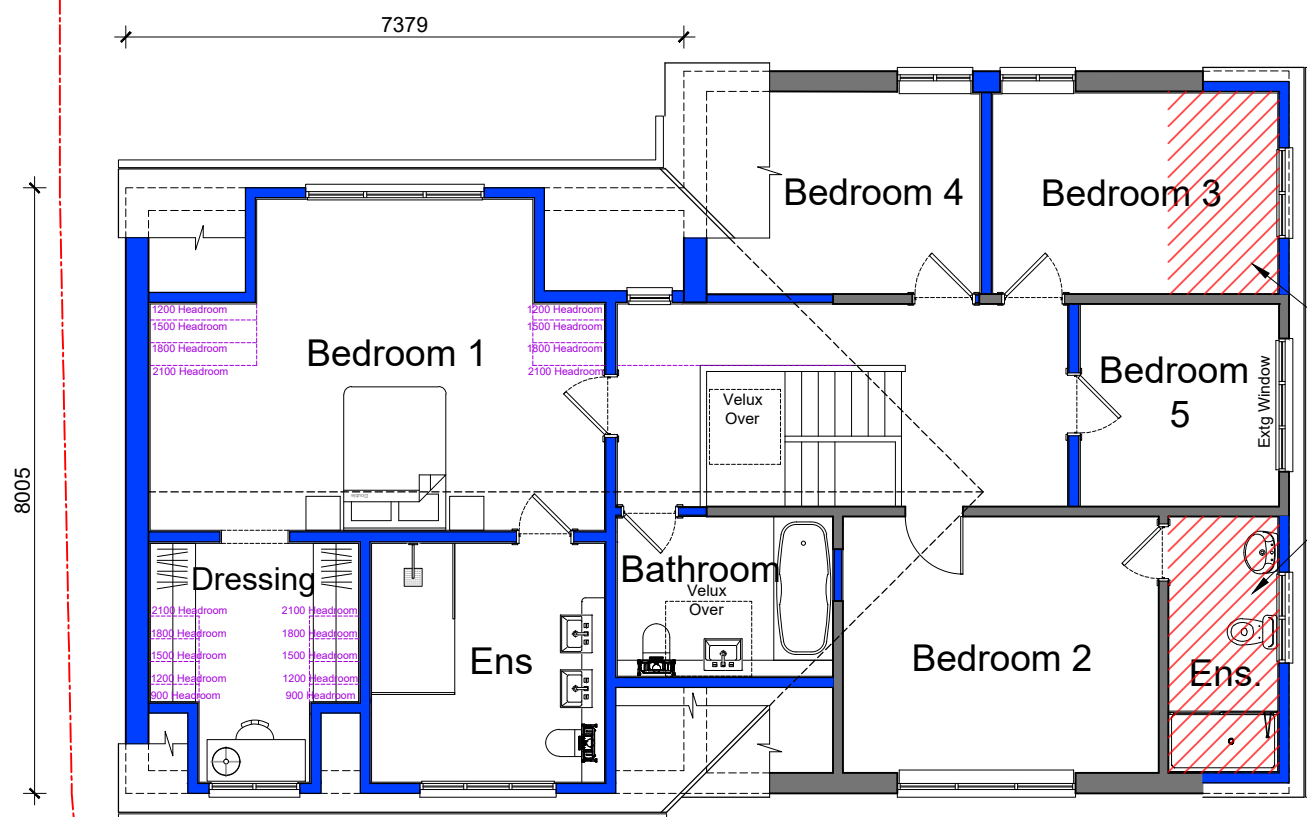

Proposed First Floor Plan

Scale 1:200

 


Scale 1:100




PRIOR TO THE COMMENCEMENT OF ANY WORKS, THE BUILDER IS TO CHECK AND/OR DETERMINE ALL CONSTRUCTION DETAILS, INCLUDING CHECKING EXISTING SITE LEVELS AND DIMENSIONS. THE DRAWING IS TO BE READ IN CONJUNCTION WITH ALL OTHER PROJECT DRAWINGS, CONSTRUCTION NOTES AND/OR PROJECT SPECIFICATION. ALL DISCREPANCIES SHOULD BE REPORTED IMMEDIATELY.

Rev.	Date	Details	Drawn
-	-	-	-

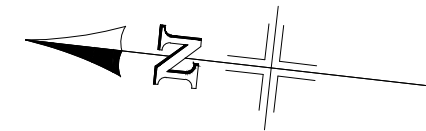

- /// New Dormer Area
- Existing Walls
- New Walls to match existing

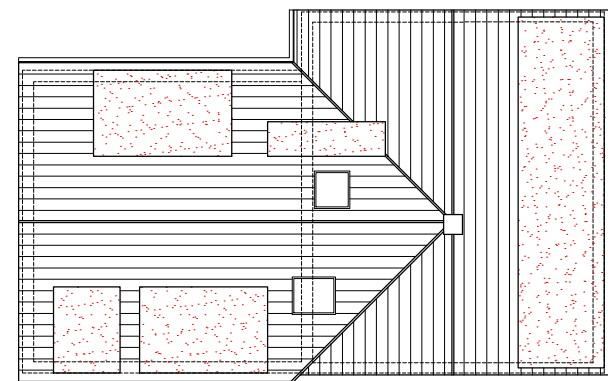

Proposed Roof Plan (@1:200)

Client: Mr Riley	
Site Address: 12 Duke's Wood Crowthorne Berkshire RG45 6NF	Description: Proposed Plans
Drawing Number: 24-024/P/005	
Status: PLANINNG	
Scale: 1:100/200 @ A3	Date: May 24
Drawn: AE/DB	Checked: mb
THIS DRAWING IS THE COPYRIGHT OF BLUE SKY CAD LTD AND MUST NOT BE USED IN CONJUNCTION WITH ANY OTHER PROJECT WITHOUT WRITTEN CONSENT	
 FERNEBERGA HOUSE ALEXANDRA ROAD FARNBOROUGH HAMPSHIRE, GU14 6DQ t: 01252 757285 w: www.blueskycad.co.uk	