





PROPOSED FRONT ELEVATION

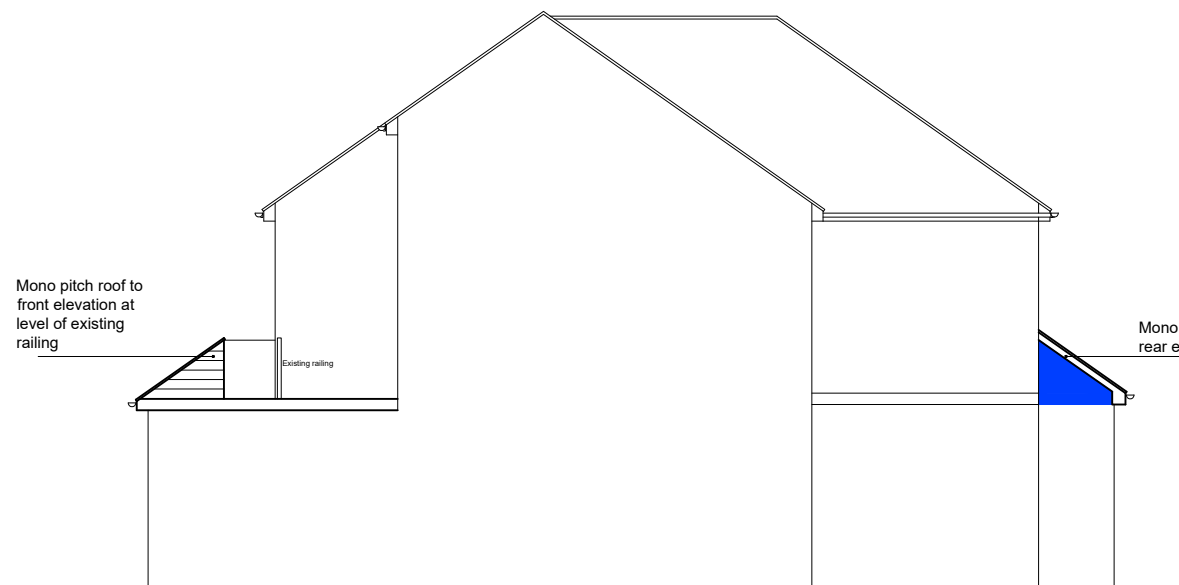

PROPOSED SIDE ELEVATION




PROPOSED REAR ELEVATION

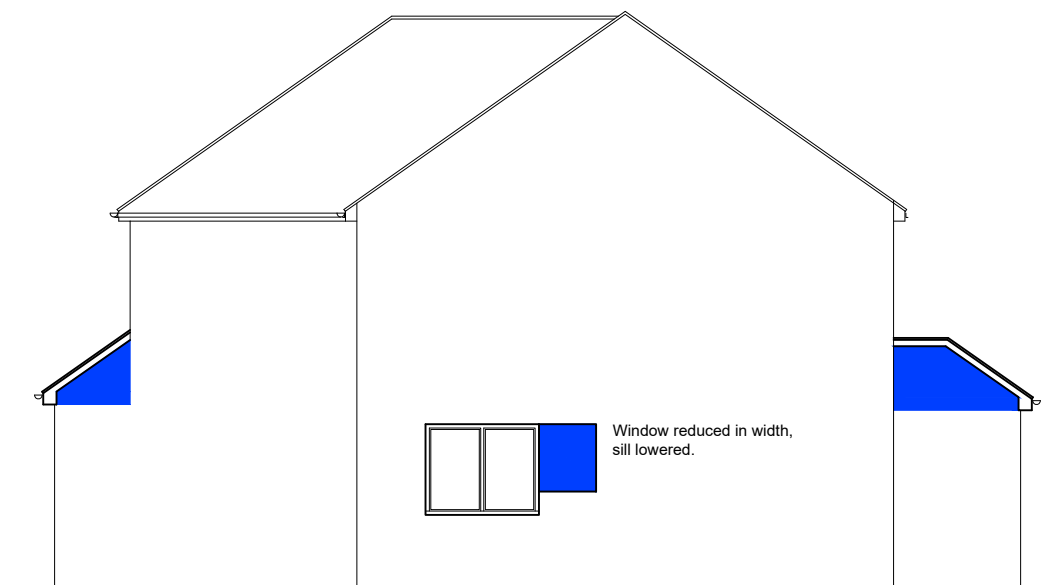


PROPOSED SIDE ELEVATION


THIS DRAWING MUST NOT BE SCALED. PRIOR TO THE COMMENCEMENT OF ANY WORKS, THE BUILDER IS TO CHECK AND/OR DETERMINE ALL CONSTRUCTION DETAILS, INCLUDING CHECKING EXISTING SITE LEVELS AND DIMENSIONS. THE DRAWING IS TO BE READ IN CONJUNCTION WITH ALL OTHER PROJECT DRAWINGS, CONSTRUCTION NOTES AND/OR PROJECT SPECIFICATION. ALL DISCREPANCIES SHOULD BE REPORTED IMMEDIATELY.			
Rev.	Date	Details	Drawn
A	23/07/24	Generally revised.	JM

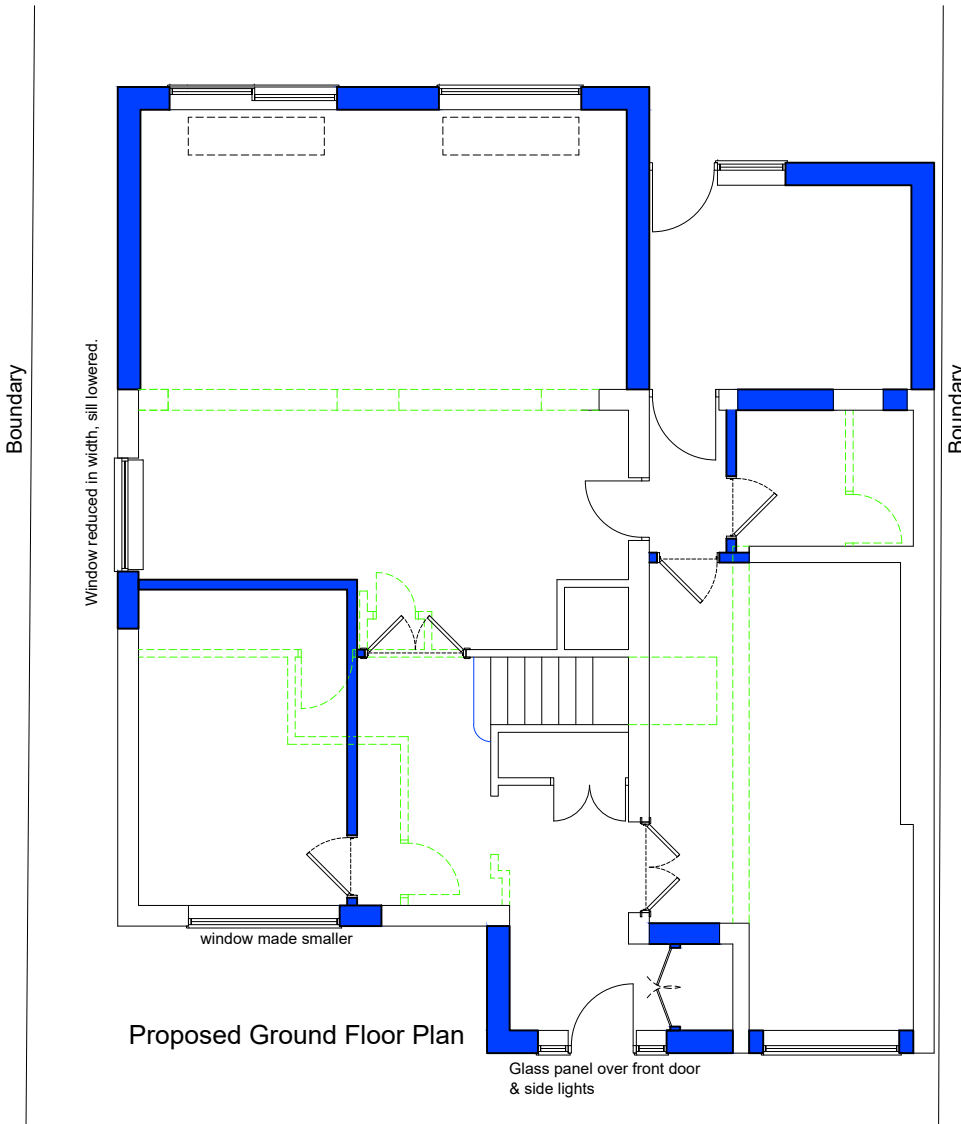

Proposed Ground Floor Plan

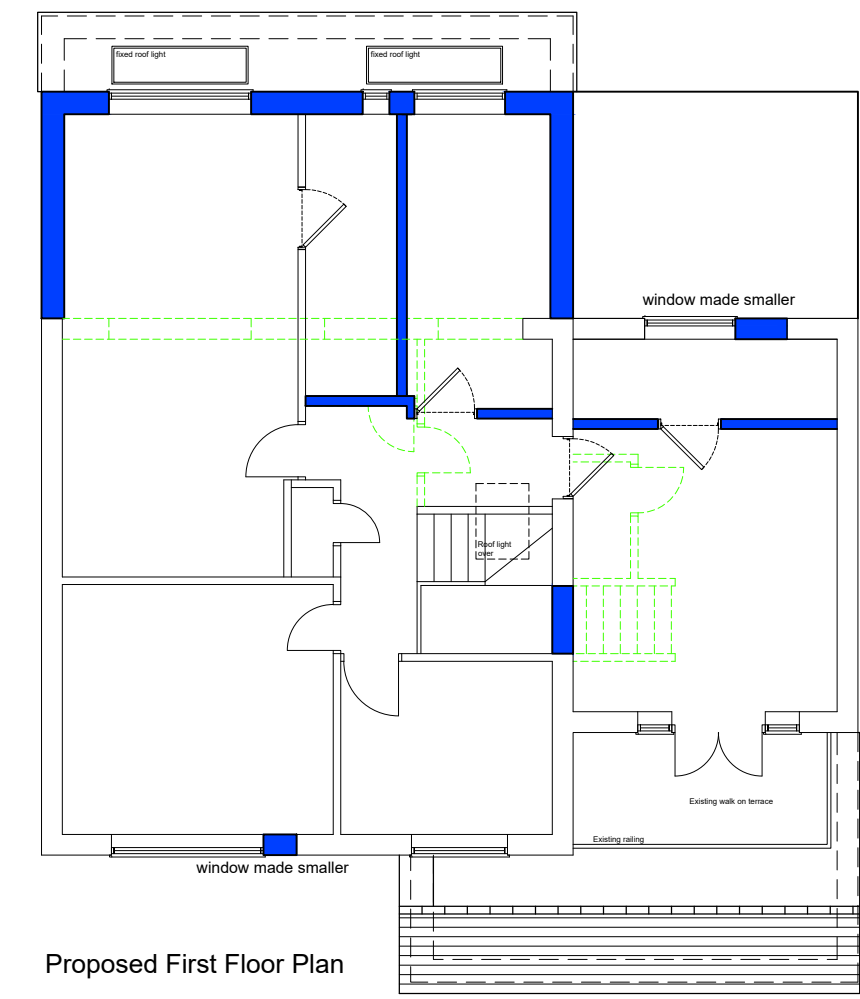

Proposed First Floor Plan

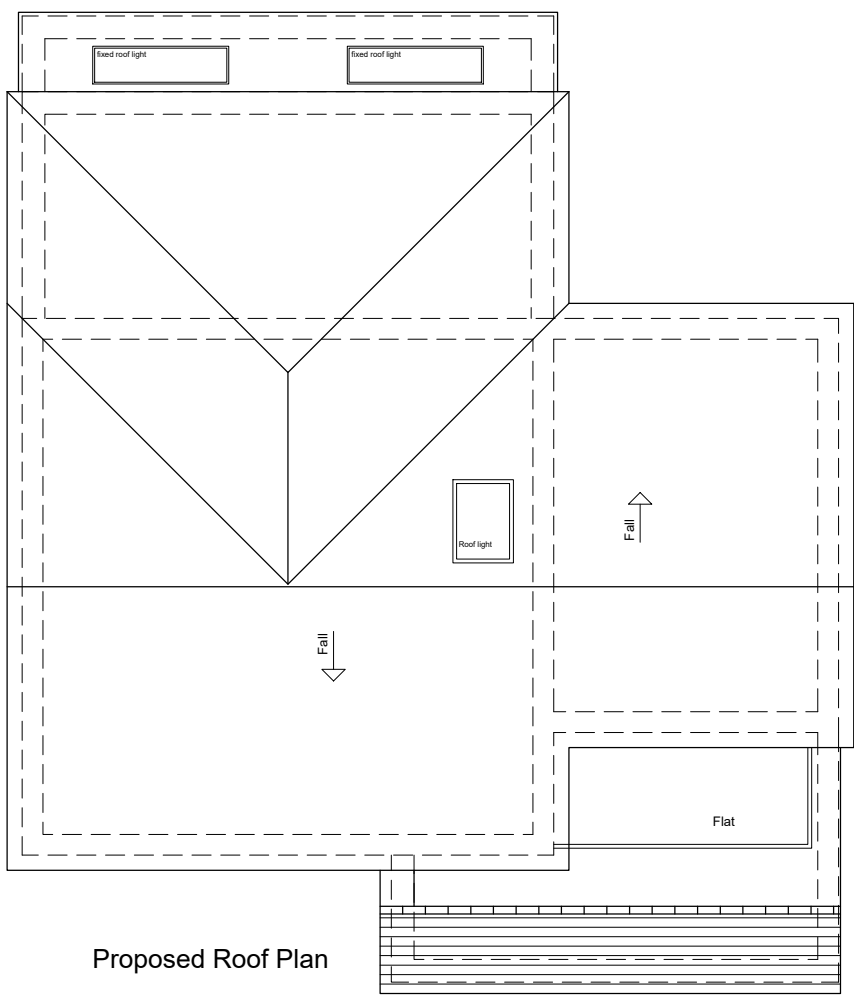

Proposed Roof Plan

Mapping contents © Crown copyright and database rights 2024 Ordnance Survey 100035207



Block Plan - scale 1:500



Non-material amendments

1. Front & rear elevation windows reduced in size.
2. Mono roof pitches to front & rear elevation.
3. Window on side elevation blocked up.
4. Roof light to main pitch.


LEGEND

- Existing Walls
- New Walls
- Demolition

PROPOSED
EXISTING




EXISTING FRONT ELEVATION

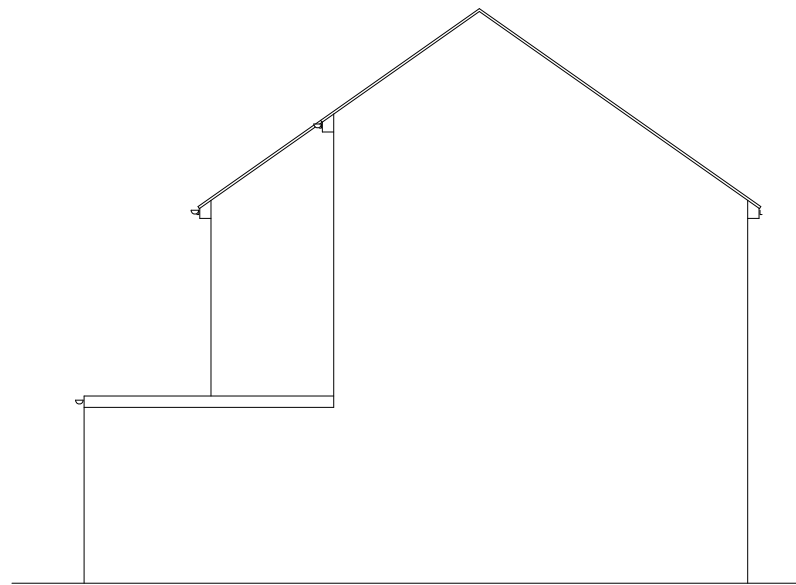


EXISTING SIDE ELEVATION



EXISTING REAR ELEVATION

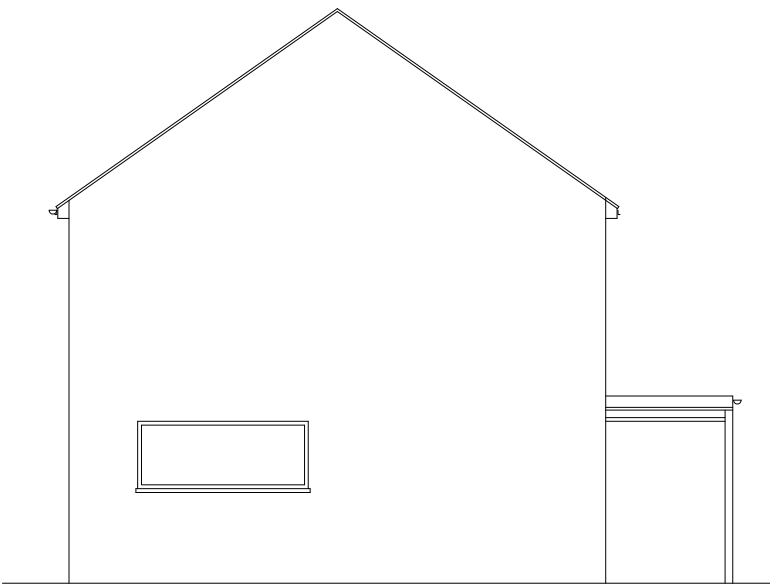

EXISTING SIDE ELEVATION

 

PLEASE NOTE THIS DRAWING IS INTENDED TO BE PRINTED IN COLOUR

Client:

Mr P. Trehan.

Site Address:

4 Harcourt Drive,
Reading,
Berkshire,
RG6 5TJ.

Description:

Non-material Amendment
Application.
Existing & Proposed Plans
& Elevations.

Drawing Number: 24-021-11-05A

Status: **NMA APPLICATION**

Scale: 1:100 @ A1

Date: May 24'

Drawn: JM

Checked: MB

THIS DRAWING IS THE COPYRIGHT OF BLUE SKY CAD LTD AND MUST NOT BE USED IN CONJUNCTION WITH ANY OTHER PROJECT WITHOUT WRITTEN CONSENT



FERNEBERGA HOUSE
ALEXANDRA ROAD
FARNBOROUGH
HAMPSHIRE, GU14 6DQ
t: 01252 757285
w: www.blueskycad.co.uk

