



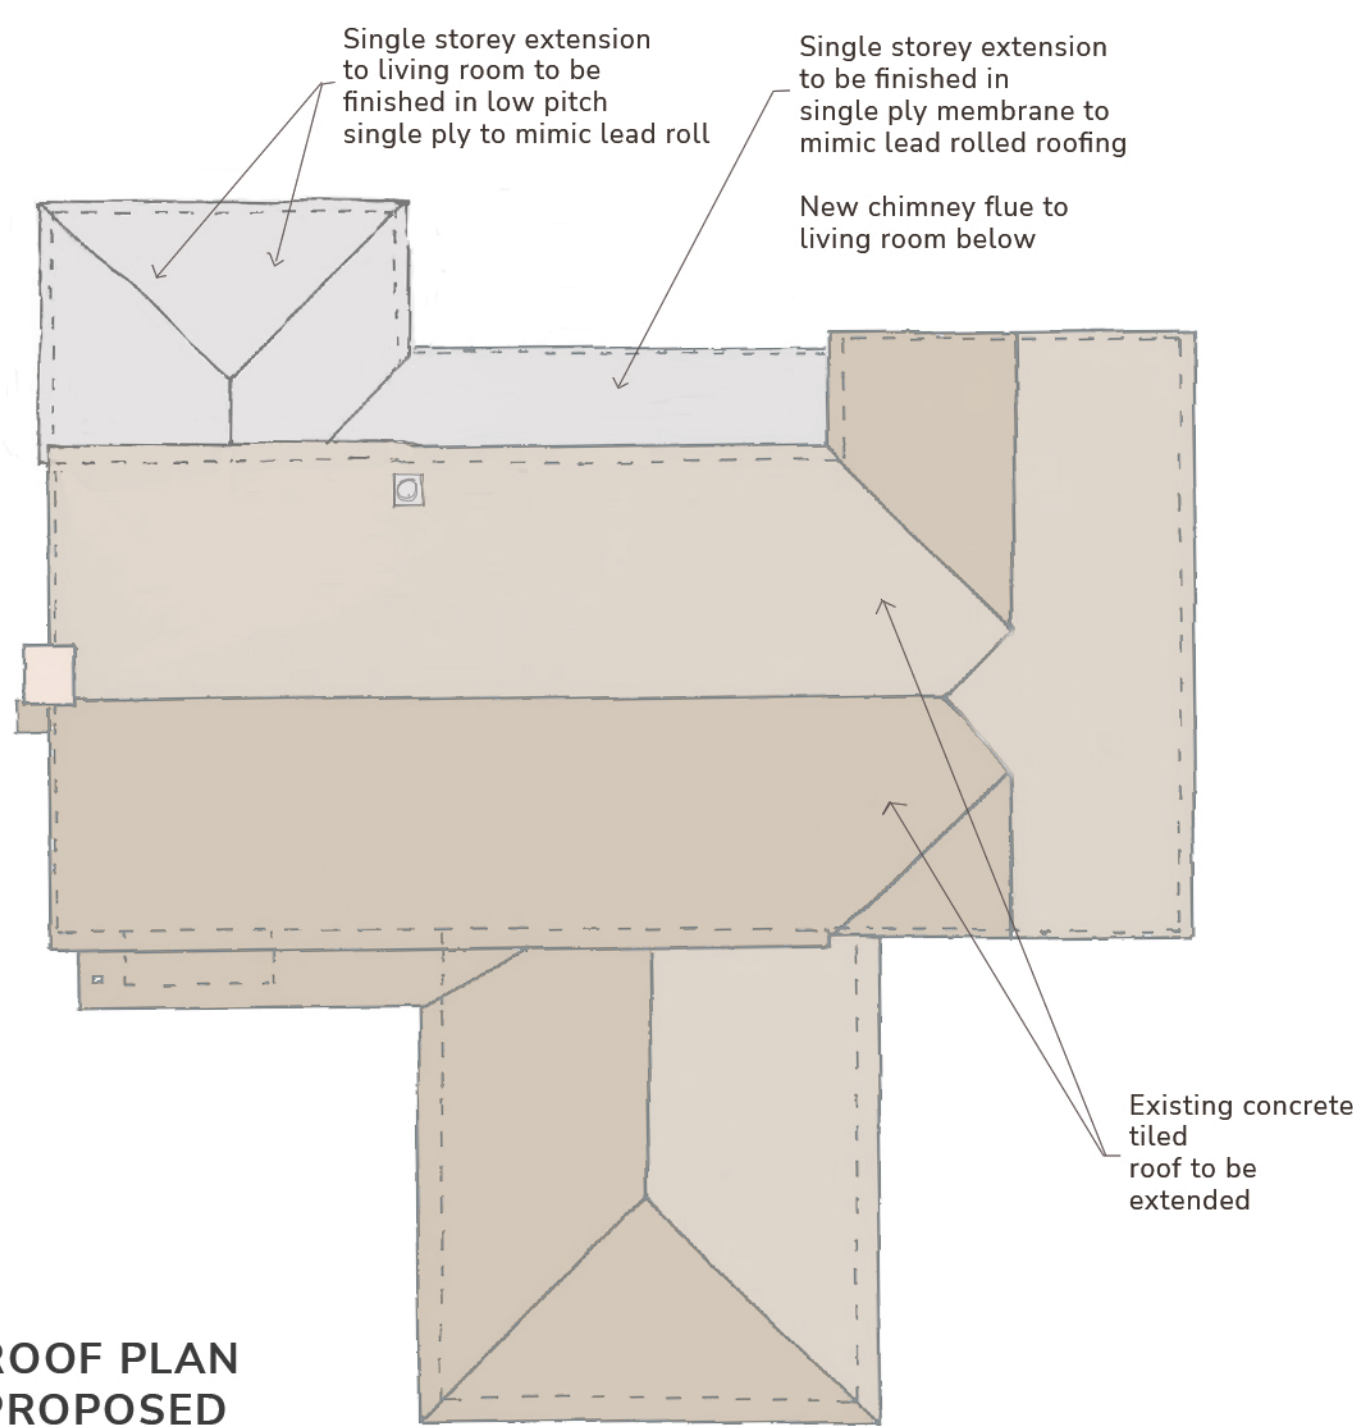

ROOF PLAN PROPOSED

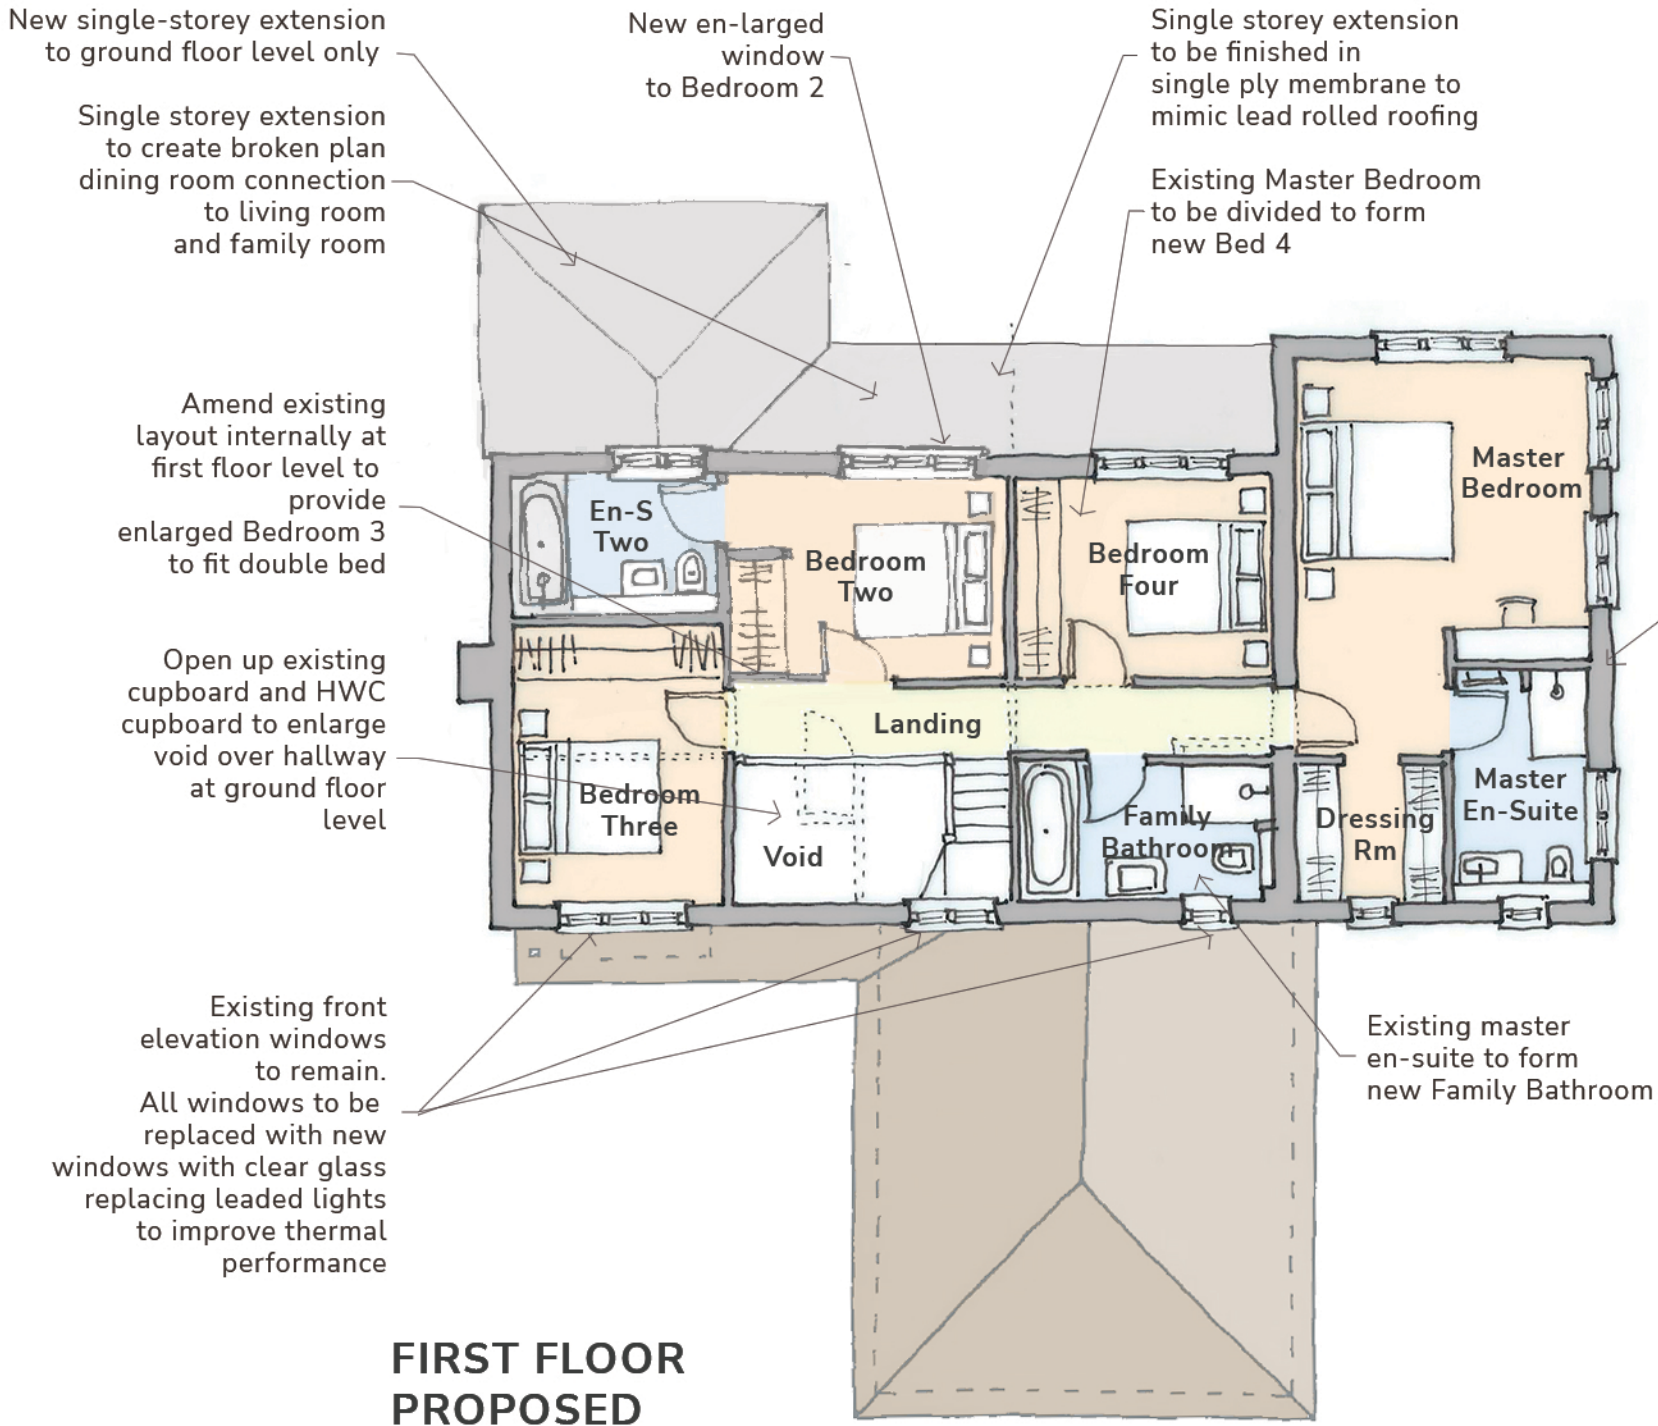

FIRST FLOOR PROPOSED



GROUND FLOOR PROPOSED

THE DRAWING REMAINS COPYRIGHT OF THE ARCHITECT
DIMENSIONAL DISCREPANCIES TO BE REFERRED TO THE ARCHITECT

DATE	REVISION
10.08.25	Amended front elevation to rectify window arrangement and amended rear extension to single storey and amended first flr plan.

NOTES

NEW MATERIALS

Roof - to match existing concrete tiled roof

Bricks - to match existing red brickwork

Render - to match existing, with existing timber framing to be removed

Windows - to be replaced with UPVC with clear glass (leaded lights removed)

Driveway - to match existing



FRONT ELEVATION PHOTO



REAR ELEVATION PHOTO



SITE PLAN SCALE 1:200

DRAWING STATUS :	
☒	PRELIMINARY
☐	FOR APPROVAL
☐	TENDER
☐	CONTRACT
☐	CONSTRUCTION



Morris + Blunt Ltd

CLIENT
Mr K Goodchild & Ms P Morrison

JOB TITLE
71 Dorset Way,
Wokingham,
RG41 3AL

DRG. TITLE
Proposed Plans,
Elevations and Site Plan


DRG. DATE	SCALE	DRN. BY	CHK. BY
03.03.25	1:100@A1	DW	-
JOB No.	DRG. No.	REV.	
-	SK-02	A	




SOUTH-WEST ELEVATION



NORTH-EAST ELEVATION

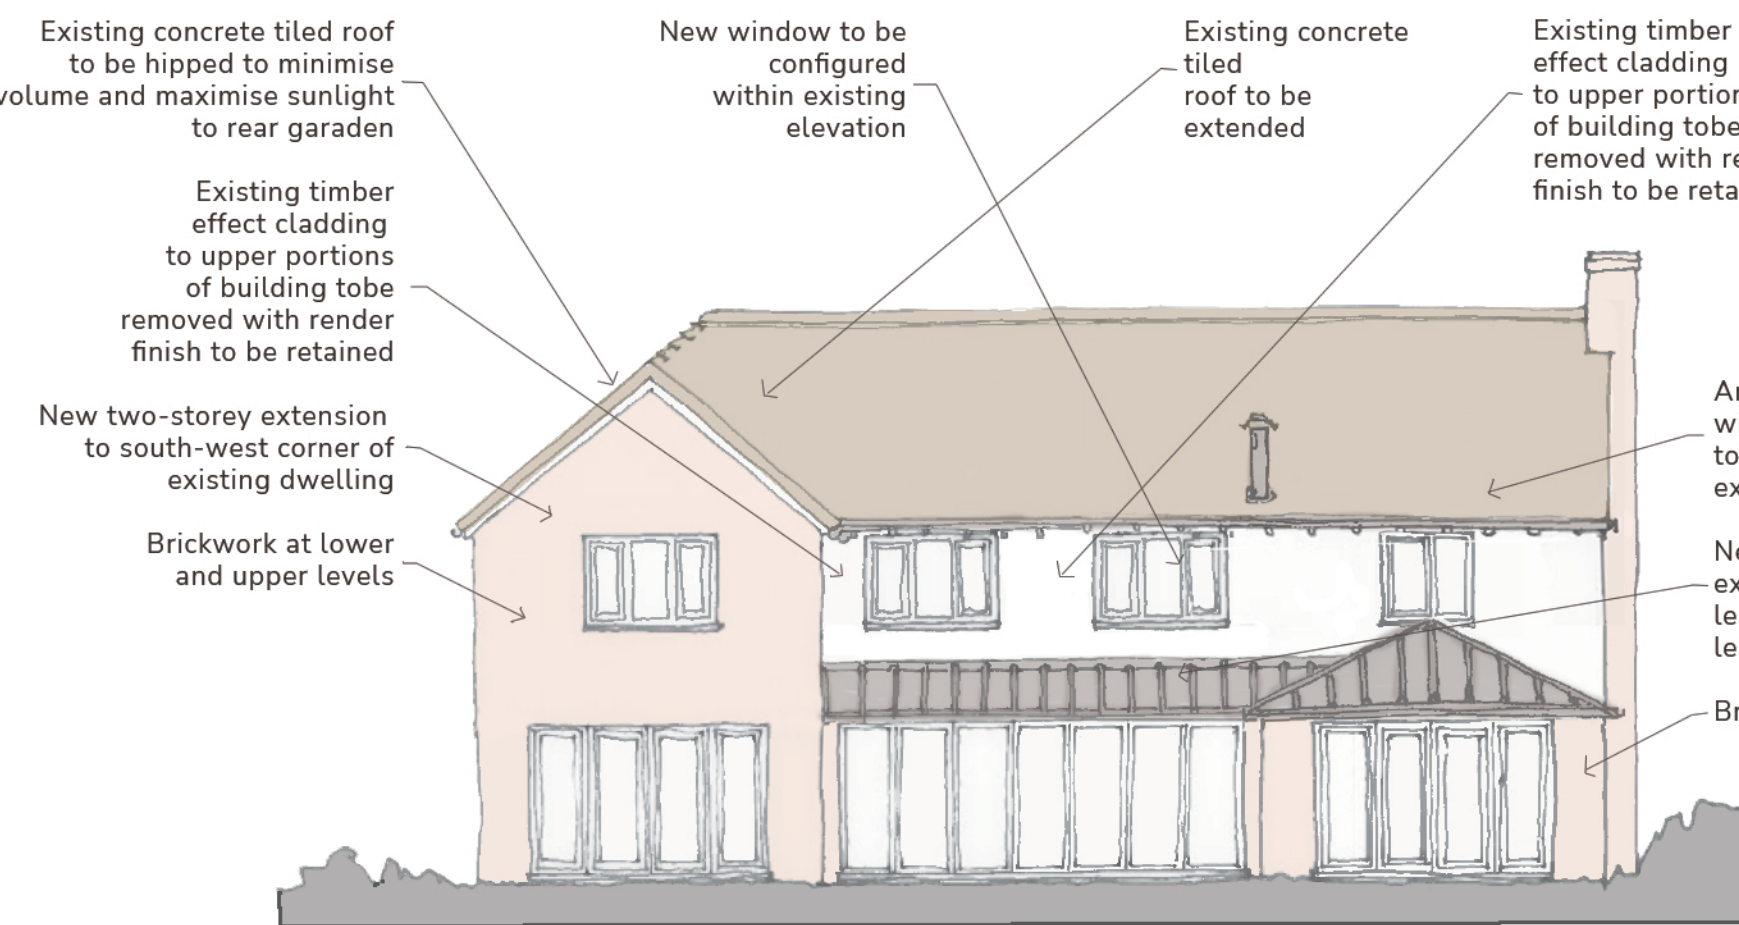

SOUTH-EAST ELEVATION

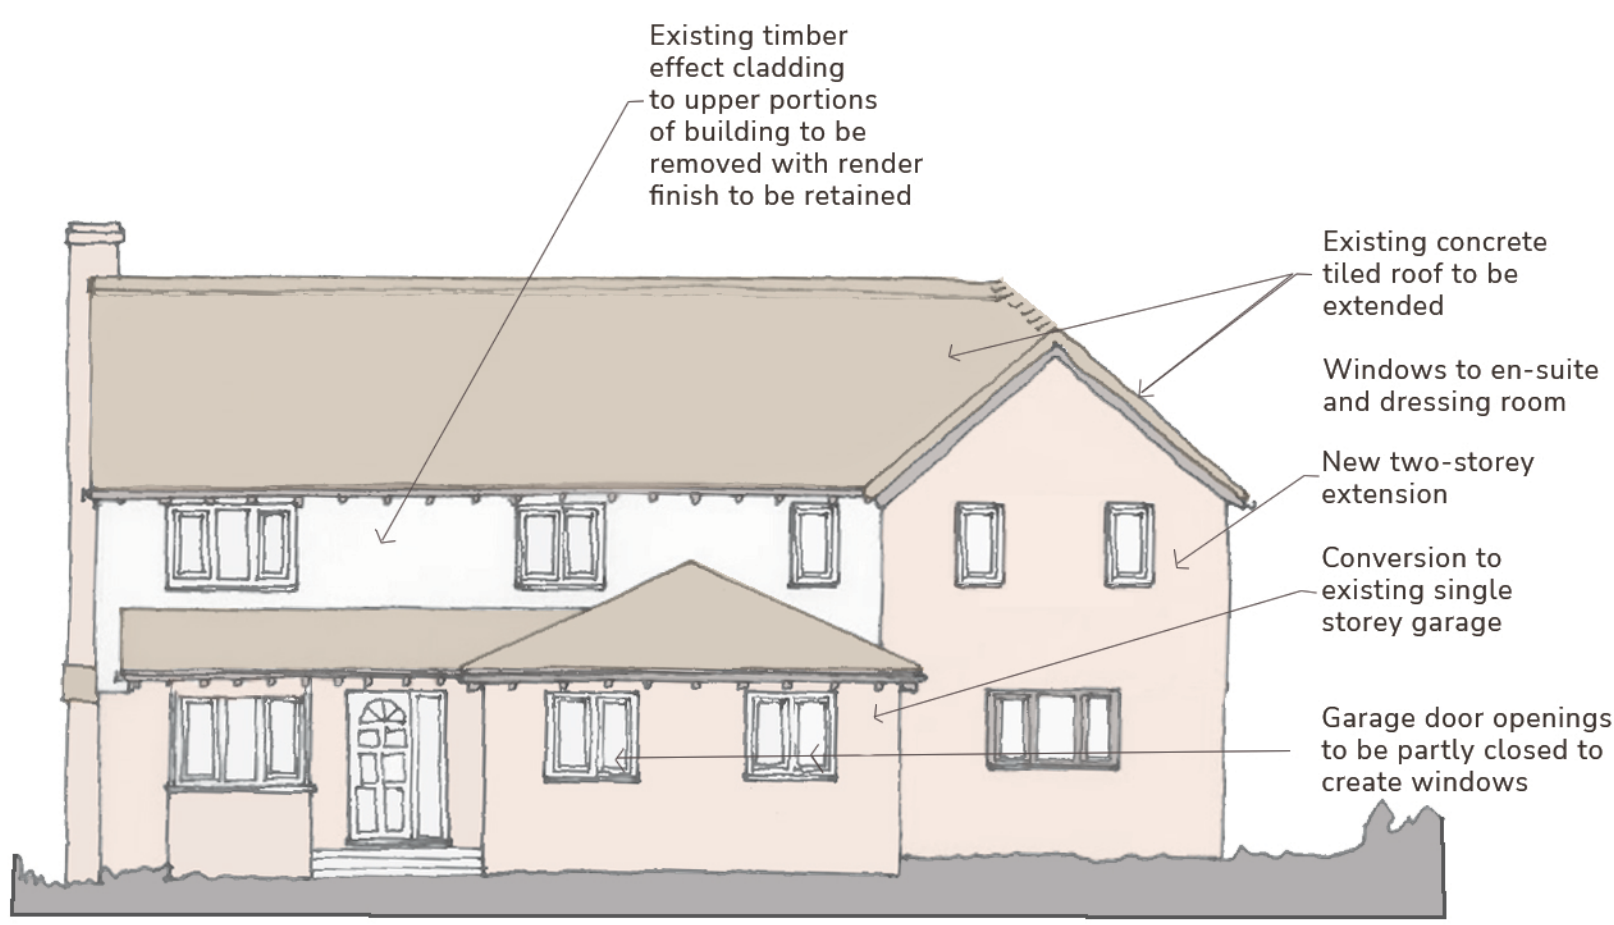

NORTH-WEST ELEVATION