


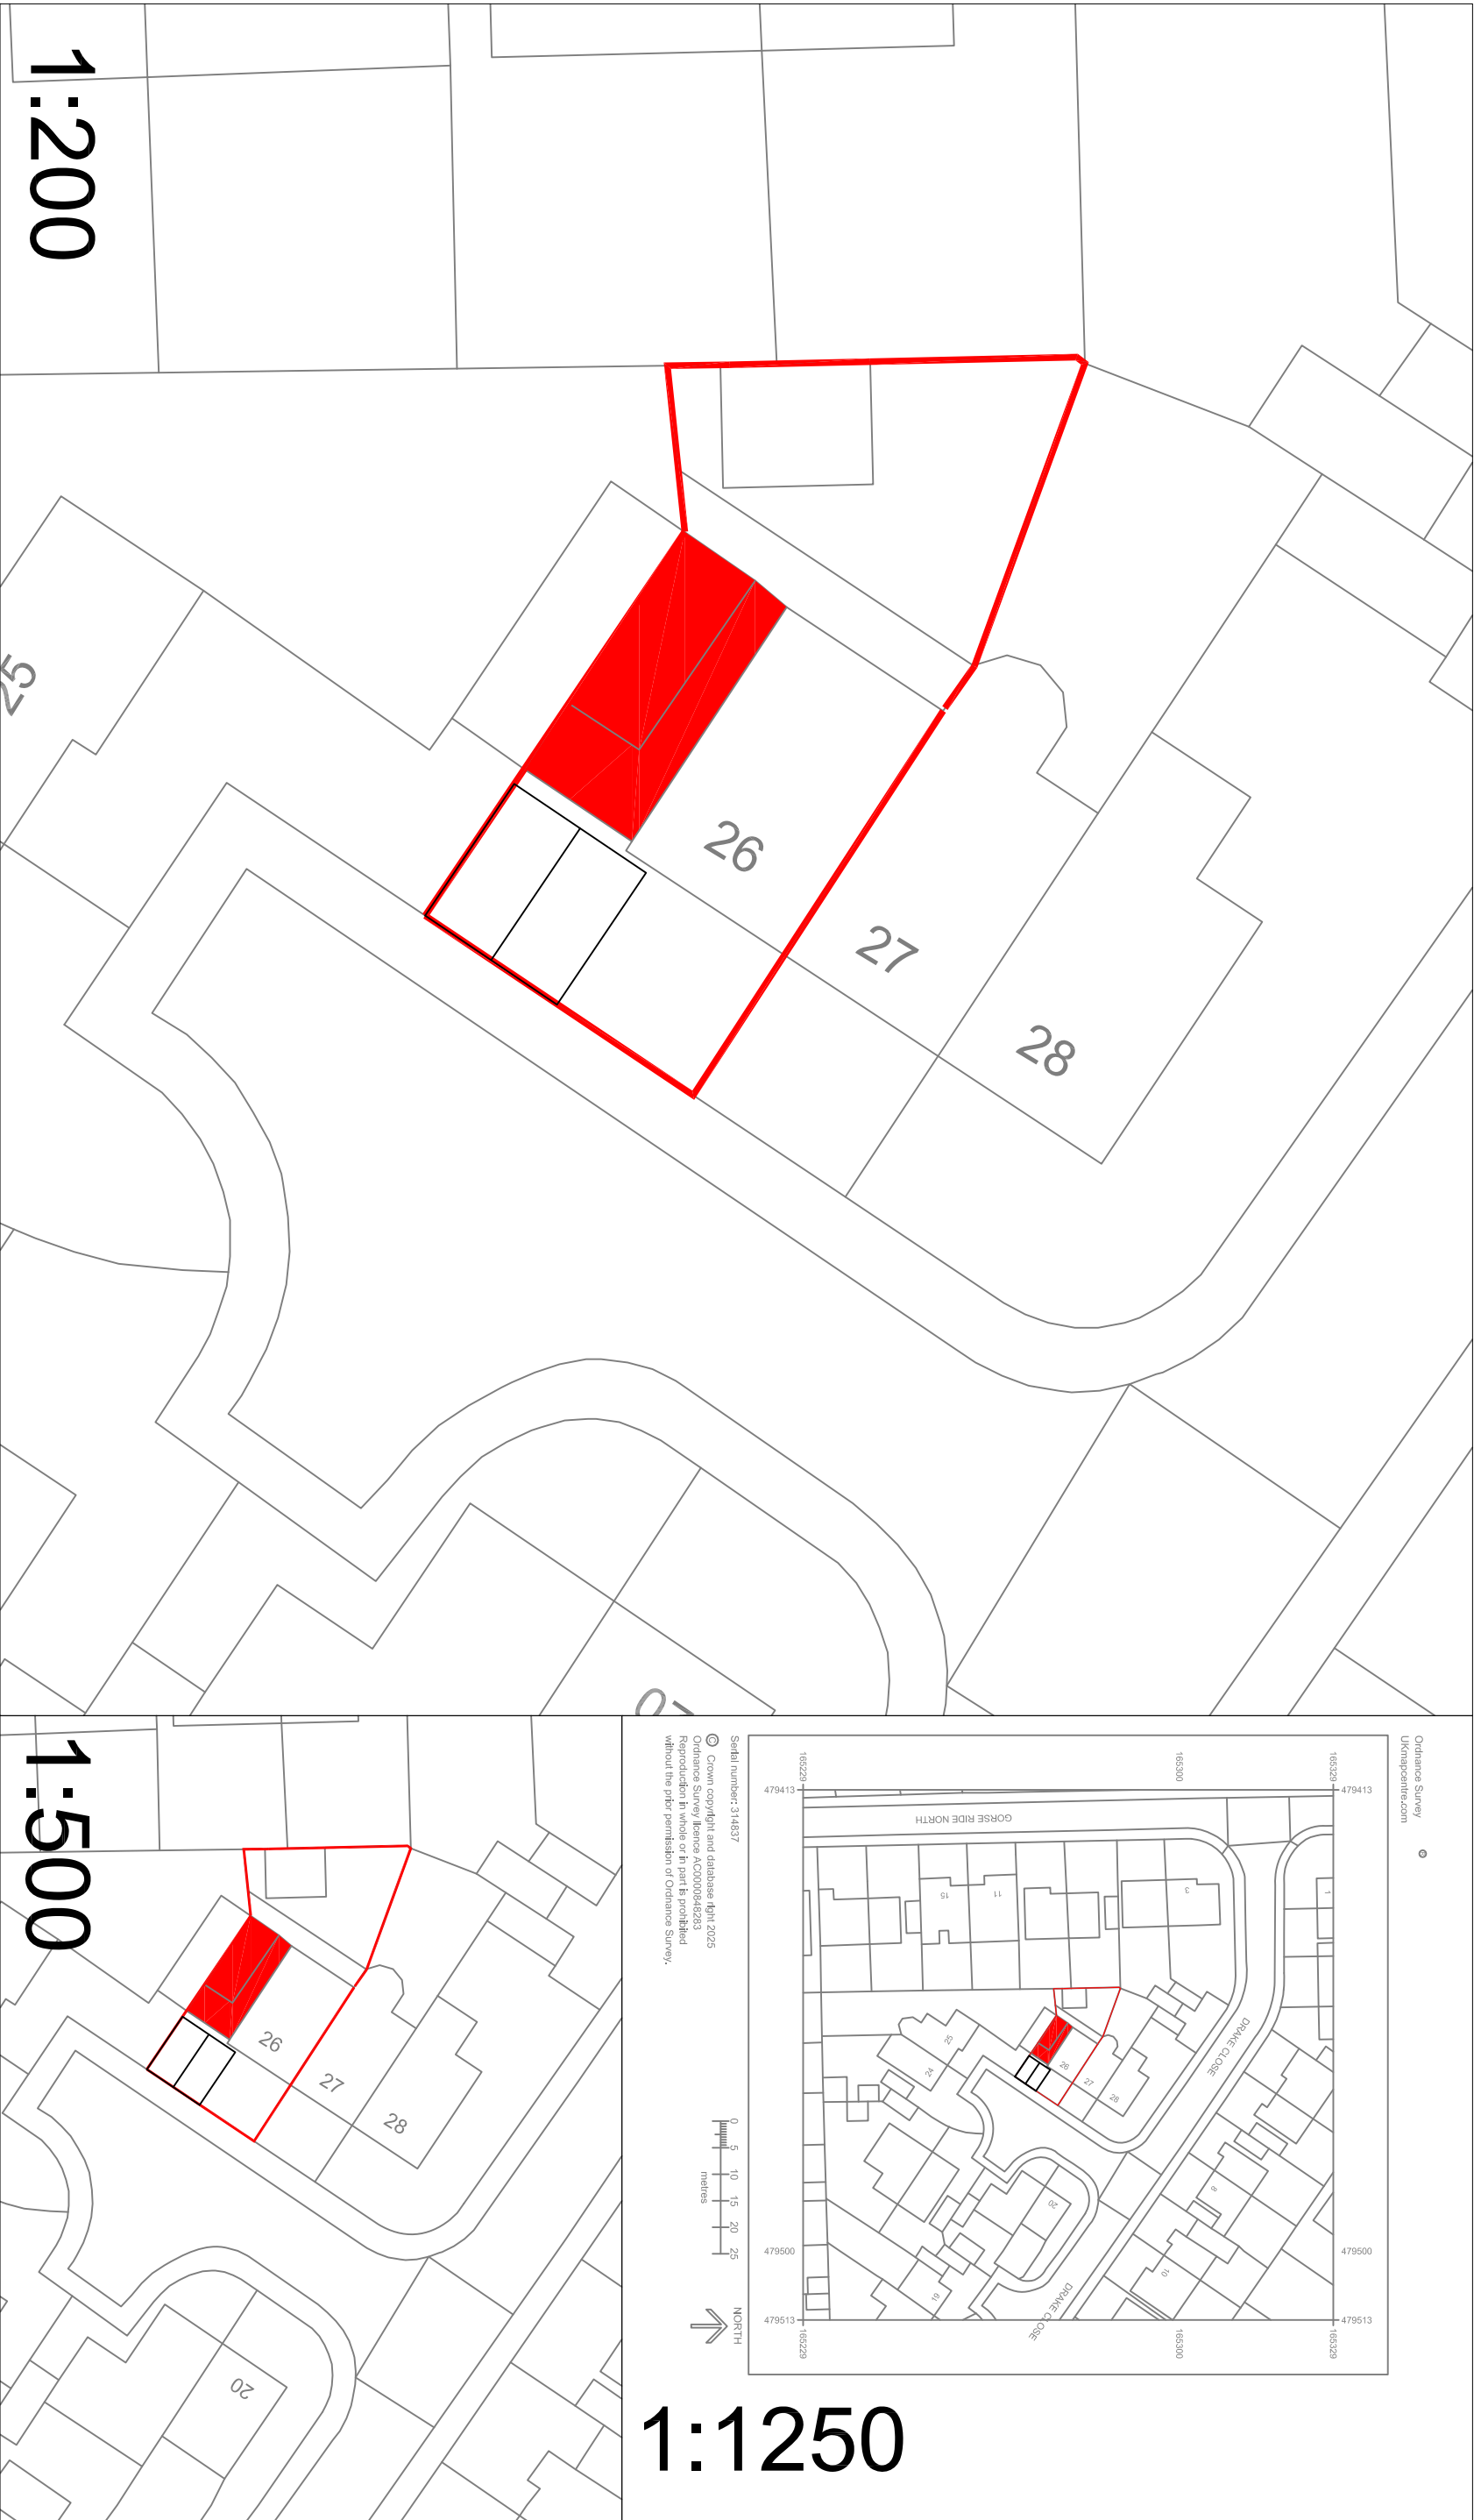

JOB TITLE

PRO

JOB TITLE

26 Drake Close
Finchampstead
Wokingham RG40 4EQ

-	-	-
-	-	-
-	-	-
-	-	-
-	-	-
-	-	-
-	-	-
REV	DATE	REVISION

DRAWING TITLE

SITE PLAN
PROPOSED

SCALE	As Noted
DATE	2025/07/27
DRAWN	SDJ
DRAWING NO	25/SPP/000
-	-
-	-
-	-
-	-
-	-
-	-
-	-
-	-

DIVINE DESIGN
ARCHITECTURAL CONSULTANTS LTD

49 QUEENS CRESCENT
ST ALBANS AL4 9QQ

01727 843333
07836 583056

Steve.Johnston@DDConsultantsLtd.co.uk