




|                                                            |             |                  |
|------------------------------------------------------------|-------------|------------------|
| 08                                                         | Description | 03.09.2025       |
| Drawing Status:                                            |             |                  |
| PLANNING                                                   |             |                  |
|                                                            |             |                  |
| Client: MR.KEITH ANDREWS                                   |             |                  |
| Project: 1B_OLD_SAWMILL_LANE CROWTHORNE BERKSHIRE RG45_6LN |             |                  |
| PROPOSED SITE_PLAN                                         |             |                  |
| Engr:                                                      | Chkd:       | Appd:            |
| Cod File: X                                                |             | Date: 03.09.2025 |
| Drawing Number X                                           |             | Scale: 1:500     |
|                                                            |             | Size: A3         |
|                                                            |             | Revision: 08     |

Produced on 11 August 2025 from the Ordnance Survey National Geographic Database and incorporating surveyed revision available at this date.  
This map shows the area bounded by 484152 164831,484252 164831,484252 164931,484152 164931,484152 164831  
Crown copyright and database rights 2025 OS 100054135. Supplied by copla ltd trading as UKPlanningMaps.com a licensed Ordnance Survey partner (OS 100054135).  
Data licence expires 11 August 2026. Unique plan reference: v1f//1296375/1738242

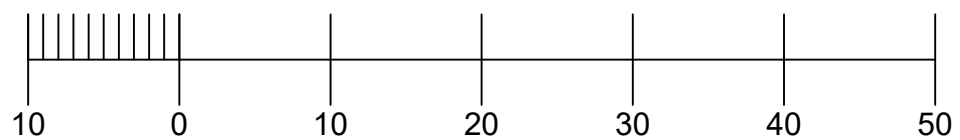

SITE PLAN

SCALE 1:500