


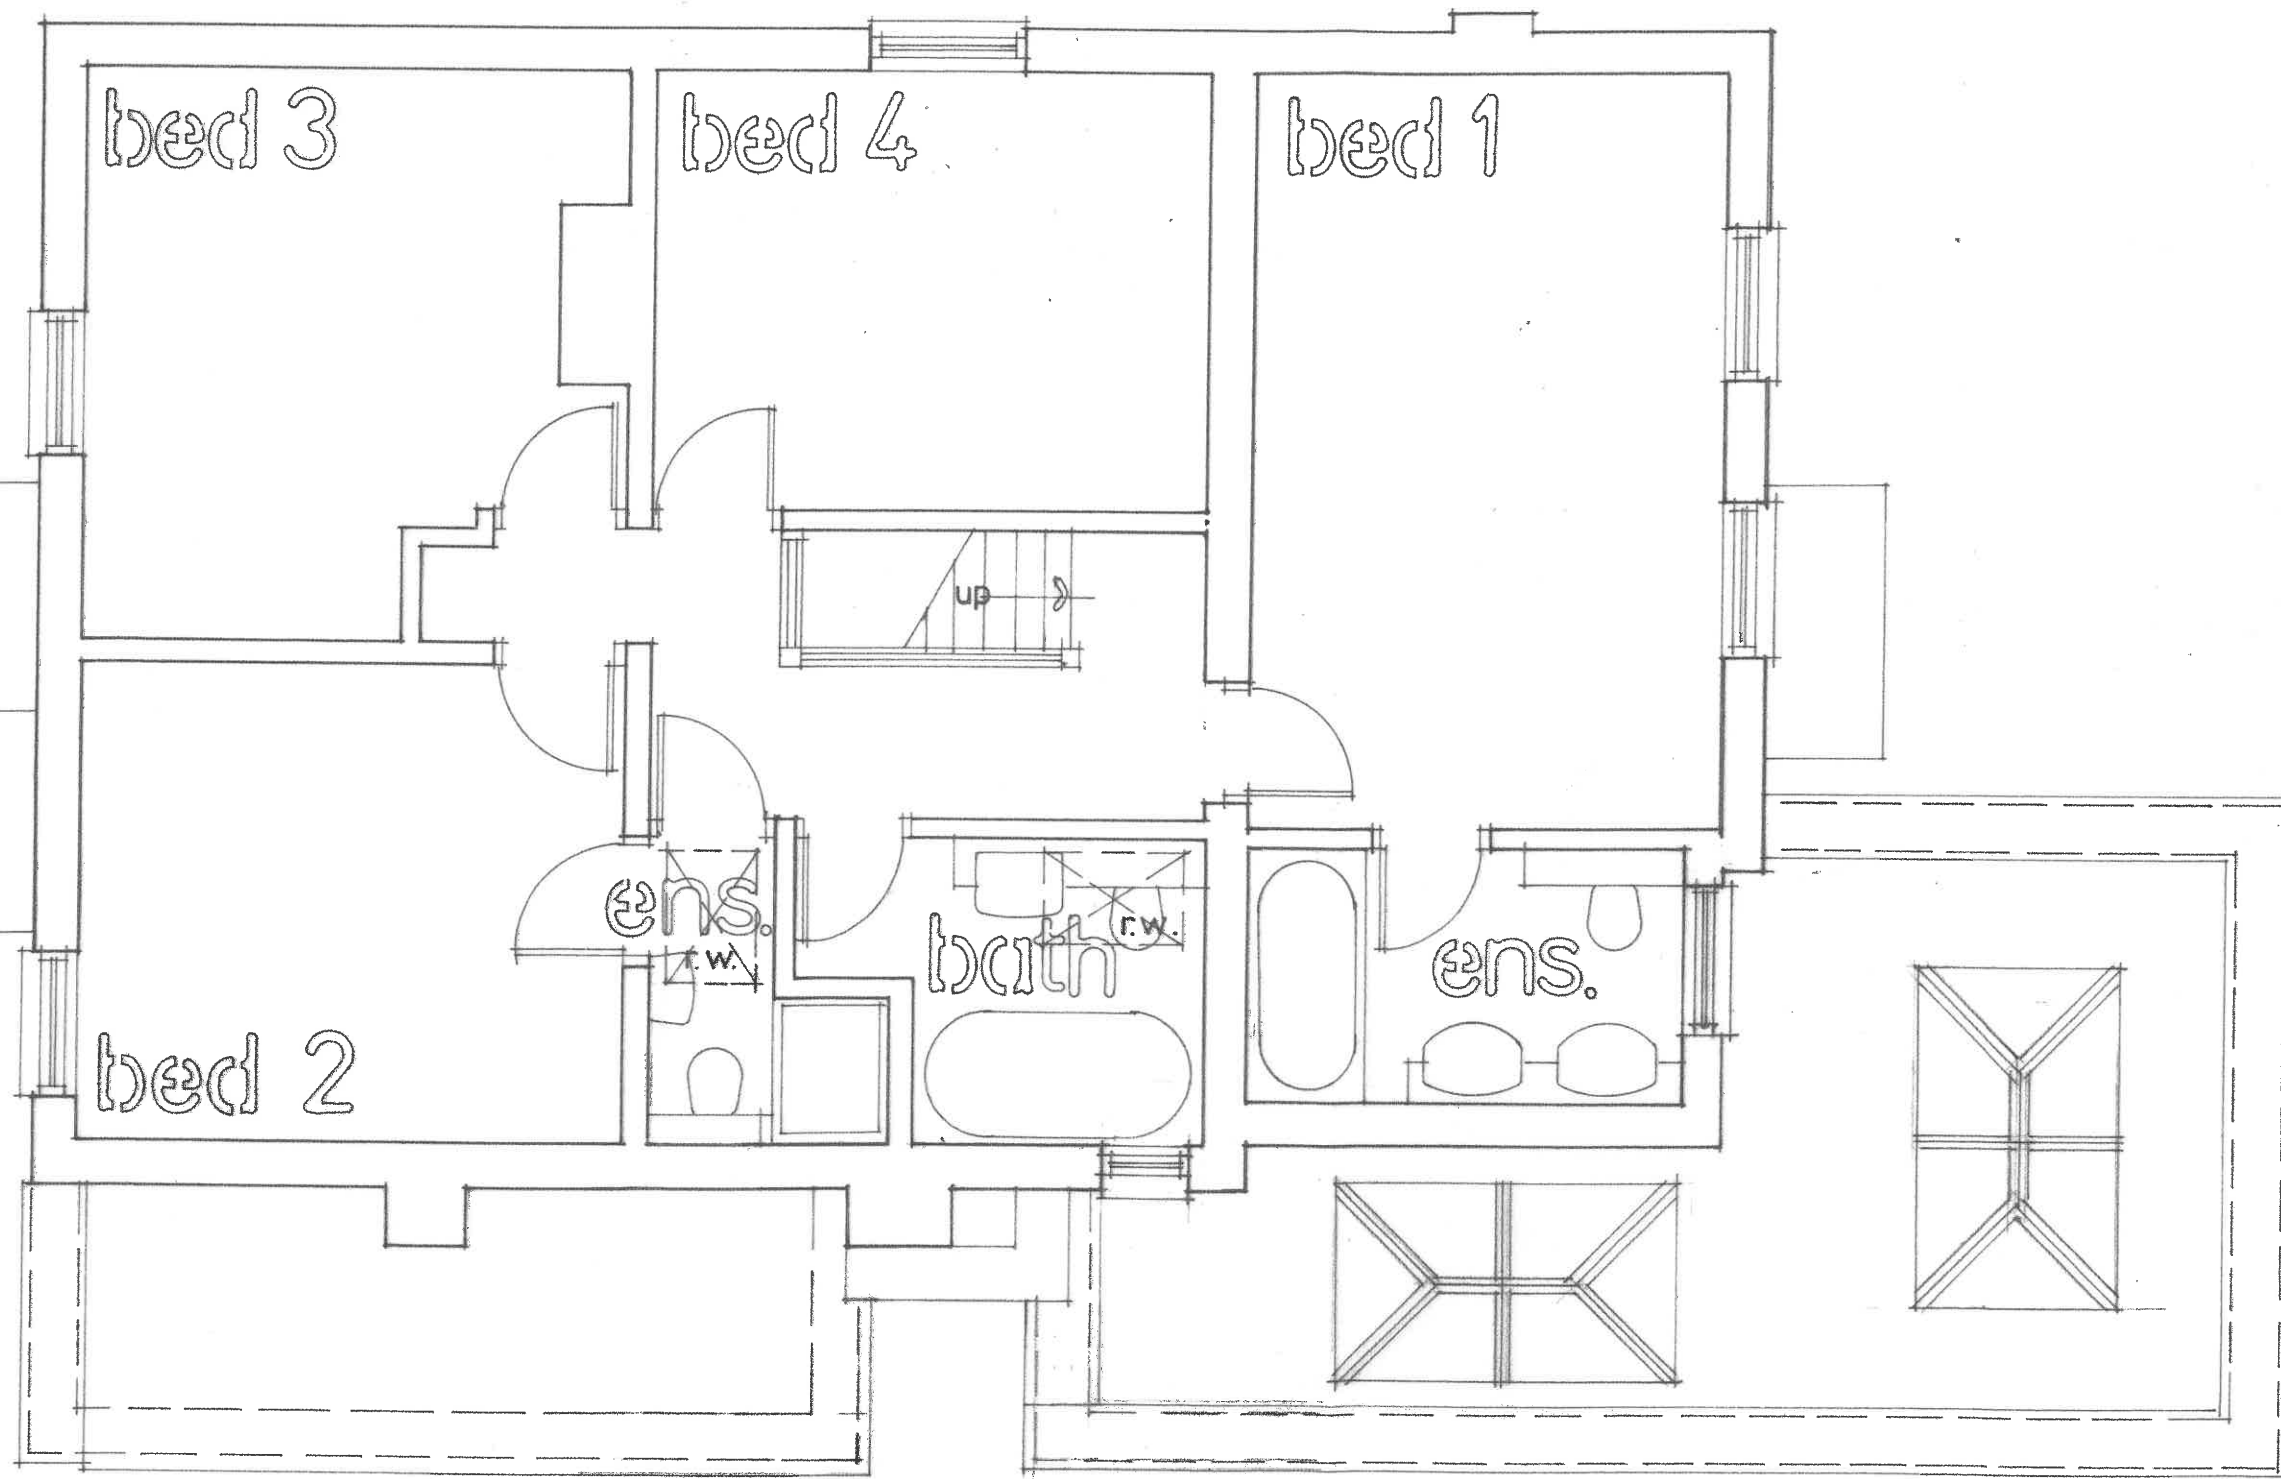

first



Rev. F General revisions 23/01/2025
 Rev. E General revisions 04/03/2024
 Rev. D General revisions 22/02/2023
 Rev. C General revisions 27/09/2022
 Rev. B General revisions 16/02/2022
 Rev. A General revisions 02/02/2022
DMD ARCHITECTURE LIMITED

CLIENT
 Mr D White
 PROJECT
 Extensions and Alterations to
 The Verge
 The Village
 Finchampstead
 Berkshire
 RG40 4JR

DRAWING
 Proposed First Floor Plan
 SCALE 1:50 @ A3 DATE January 2022
 DRAWING No. REVISION
 21/TVF/06 F