




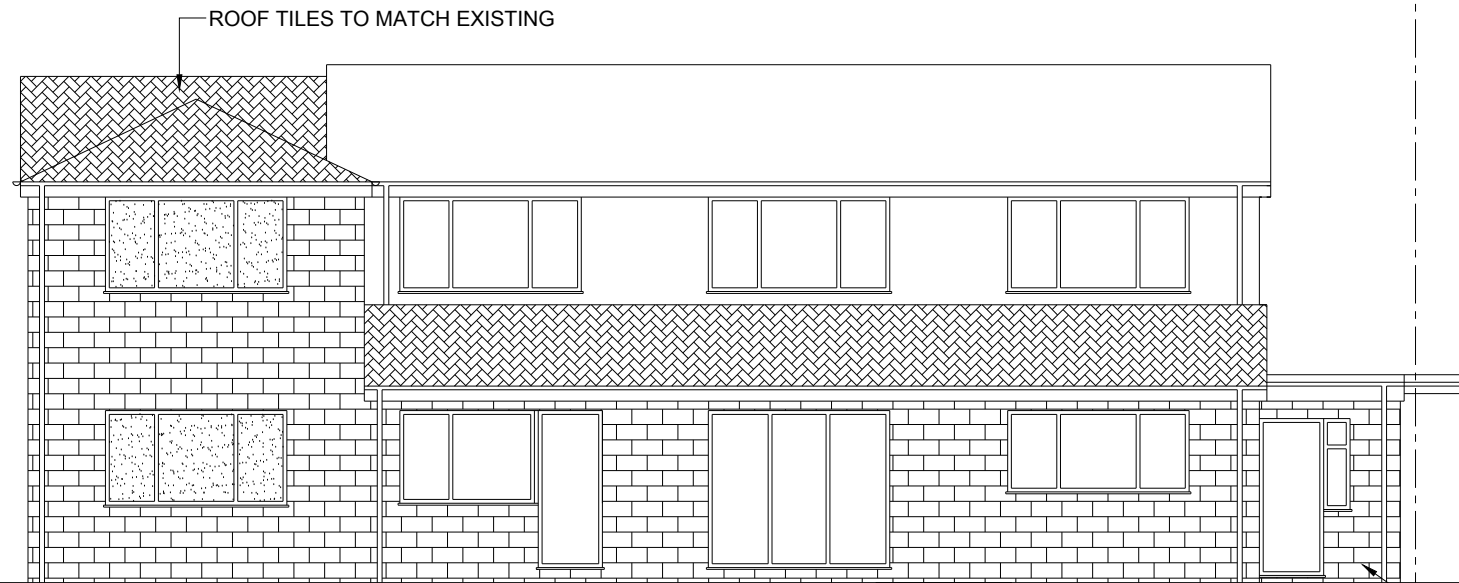


REAR ELEVATION
PROPOSED

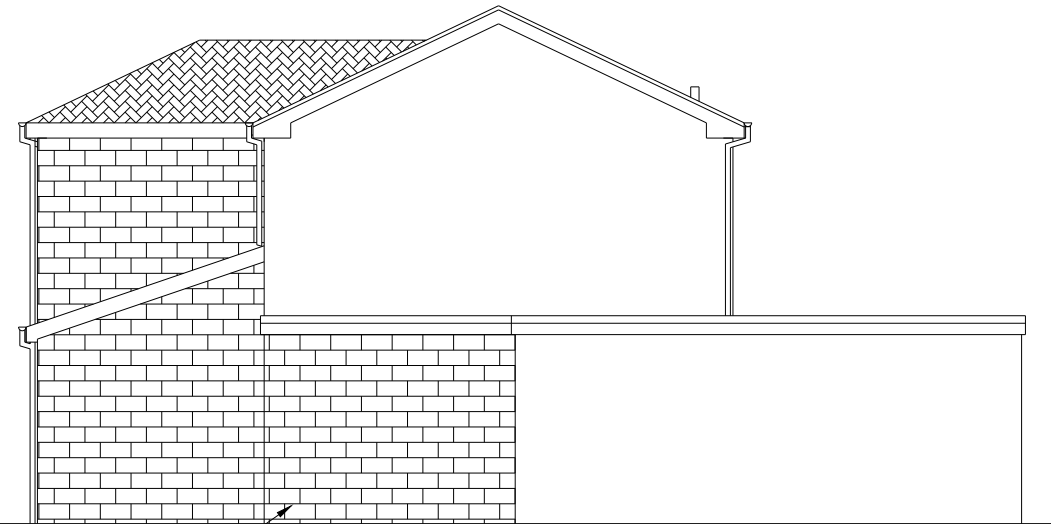


LEFTSIDE ELEVATION
PROPOSED

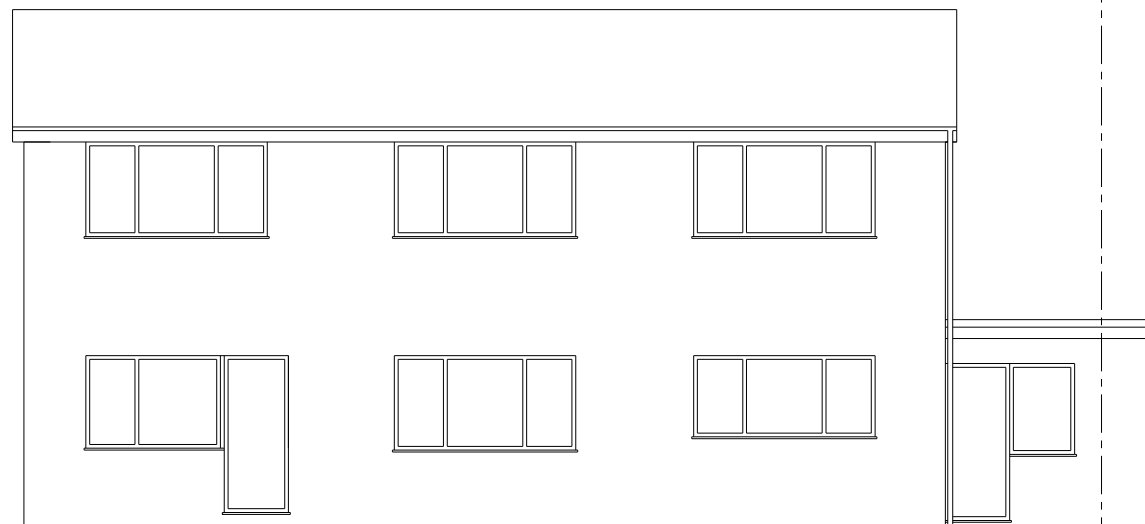

REAR ELEVATION
EXISTING

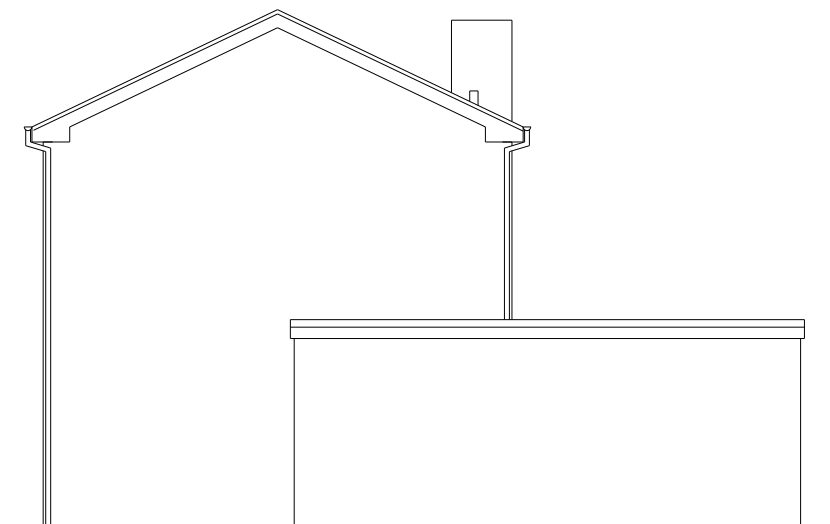

LEFTSIDE ELEVATION
EXISTING

 

PROPOSED PART SINGLE STOREY FRONT, PART SINGLE
STORY SIDE / REAR & PART SINGLE PART DOUBLE STOREY
SIDE / REAR EXTENSIONS AT 139 WILDERNESS ROAD
EARLEY RG6 5RD
CLIENT-: MR. P DUDDI
SCALE -: 1:100 @ A3
DRG. NO. -:1227-F
DRAWN BY -: ANIL HALLAN
WWW.AKDRAUGHTING.COM

DATE -: NOV.2025

TEL-07734033013