




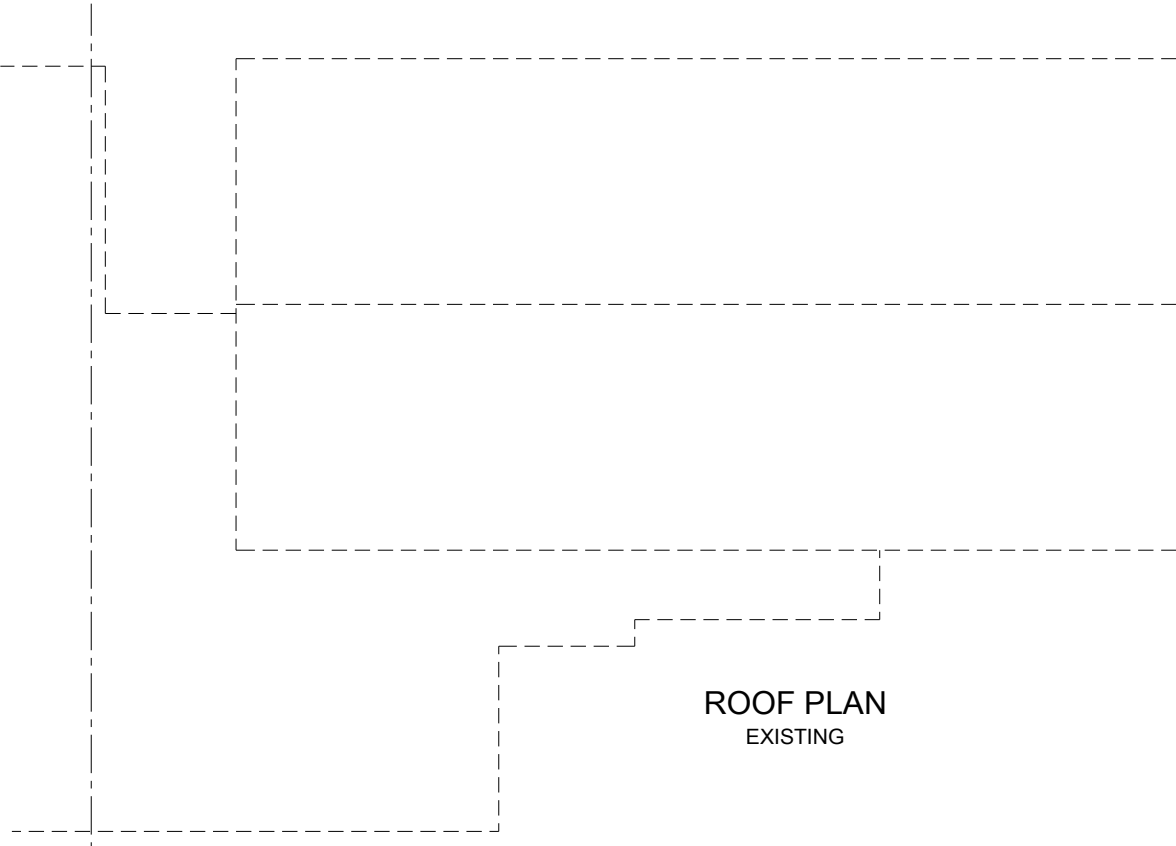

ROOF PLAN
EXISTING

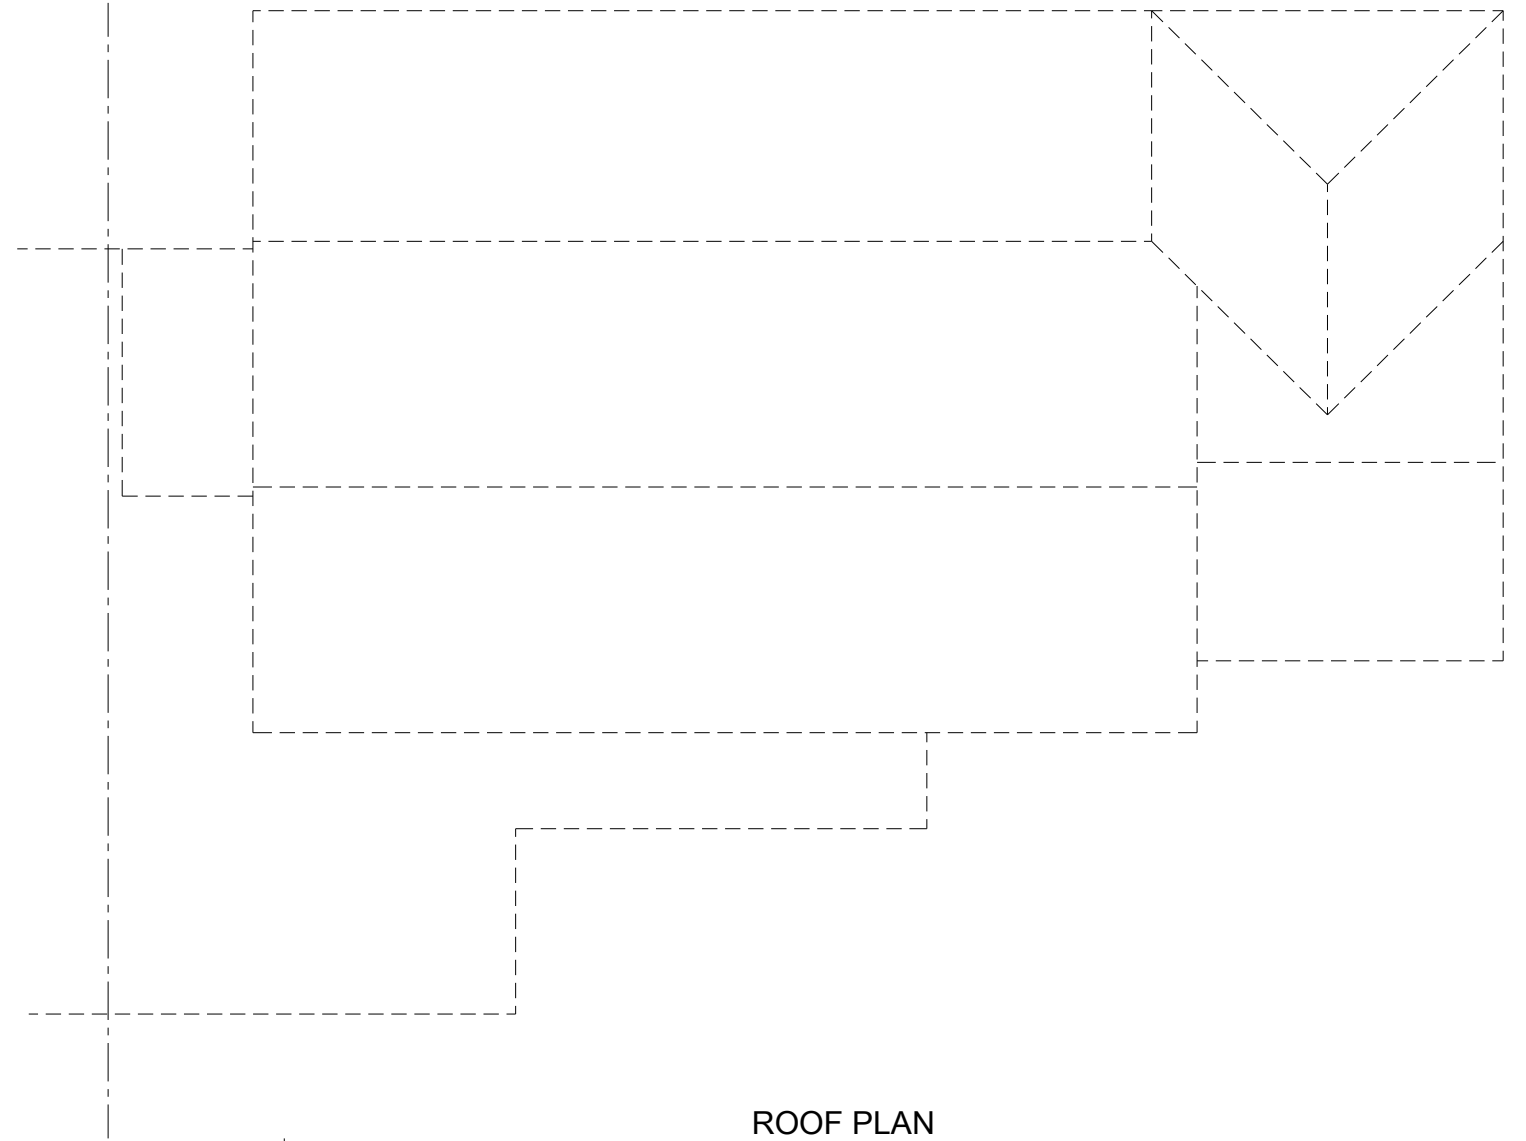

ROOF PLAN
PROPOSED

 

PROPOSED PART SINGLE STOREY FRONT, PART SINGLE
STORY SIDE / REAR & PART SINGLE PART DOUBLE STOREY
SIDE / REAR EXTENSIONS AT 139 WILDERNESS ROAD
EARLEY RG6 5RD
CLIENT-: MR. P DUDDI
SCALE -: 1:100 @ A3
DRG. NO. -:1227-B
DRAWN BY -: ANIL HALLAN
WWW.AKDRAUGHTING.COM

TEL-07734033013

DATE -: NOV.2025