






CANOPY EXAMPLE

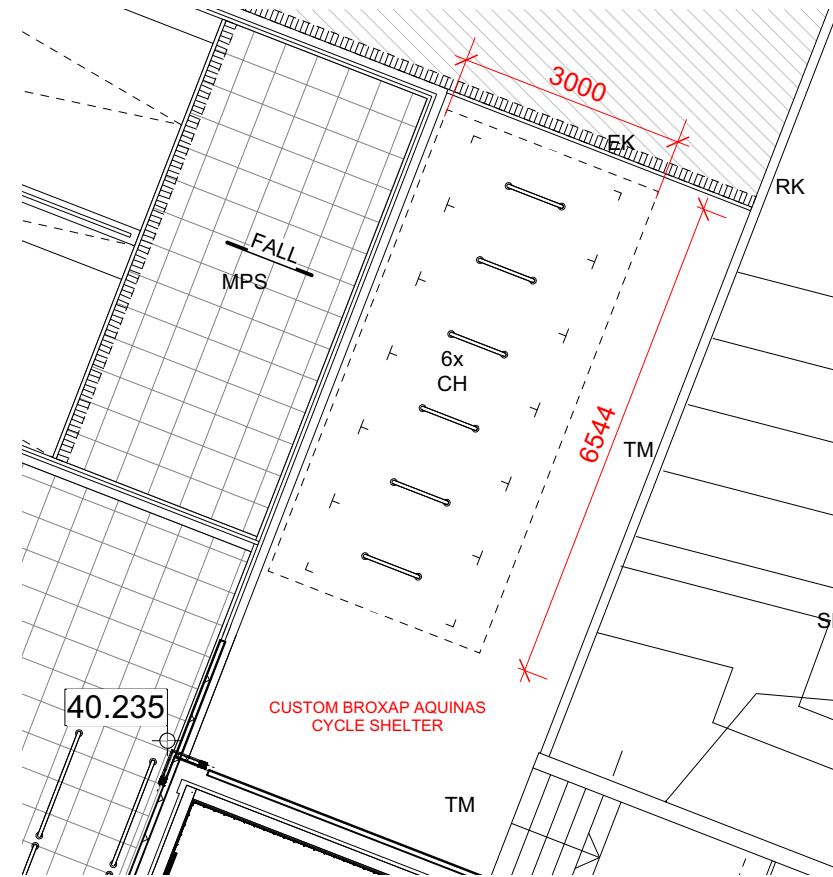

CYCLE SHELTER PLAN
SCALE: 1:100 @ A3



CANOPY FRONT ELEVATION
SCALE: 1:50 @ A3

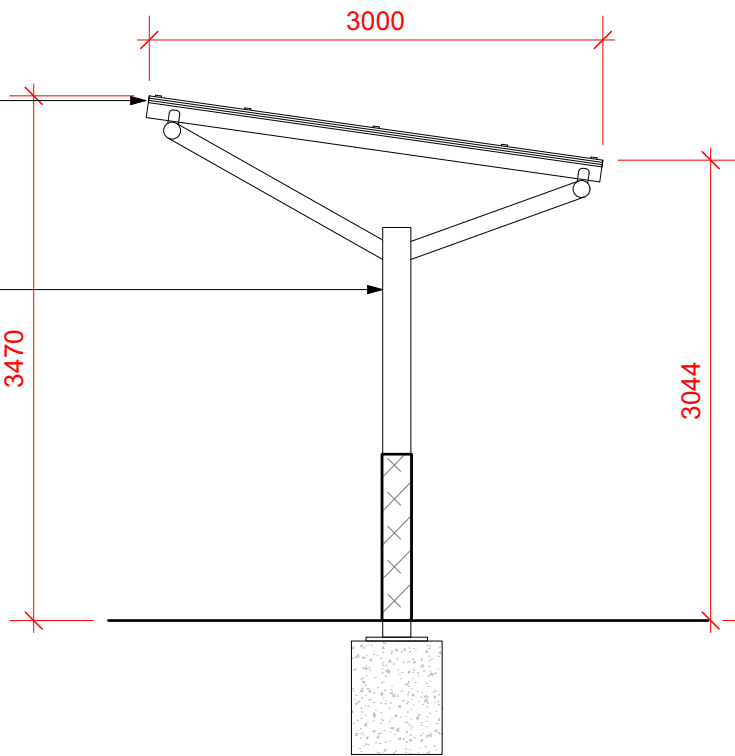 

CANOPY SIDE ELEVATION
SCALE: 1:50 @ A3



Kendall Kingscott
Glentworth Court, Lime Kiln Close
Stoke Gifford, Bristol BS34 8SR
+44 (0)117 931 2062
www.kendallkingscott.co.uk

Project: **ALDI, Wimmers, Gazelle Close**
Client: **Aldi Stores Ltd.**

Date: **25 09 2025**
Scale: **AS NOTED**
Filename: **201057 - Bicycle Shelter Details**

CD1 17/02/2026 TR MS Construction Issue
Rev Date By Ap Note

Crawing Title
Bicycle Shelter Details

Project Number/Drawing Number
201057-1214
Check all dimensions and levels on site

Revision
C01
© Copyright:

Only to be used on the site for which designed. The electronic transmission of designs/information contained in this drawing is carried out entirely at the User's risk and Kendall Kingscott Ltd. will have no liability for any errors or inaccuracies arising therefrom. The production of amended or updated information from the said design/information by the User is entirely the responsibility of the User and Kendall Kingscott Ltd. shall have no responsibility in respect thereof whatsoever.