


FOR PLANS, ELEVATIONS AND DETAILS OF THE FOLLOWING WELFARE ROOMS REFER TO THE DRAWINGS AS LISTED BELOW:	
ROOM NAME	DRAWING REF.
STAFF ROOM	P / 1100
WC's	P / 1101
LOBBY	P / 1102
MANAGERS OFFICE	P / 1103
PLANT ROOM	P / 1104
MEETING ROOM	P / 1105
CLEANERS ROOM	P / 1106
SALES AREA	P / 1107
WAREHOUSE	P / 1108

CONDENSATE KEY	
	CAPPED CONDENSATE
	UNCAPPED CONDENSATE

ALL CONDENSATE GULLIES THAT ARE NOT DIRECTLY UNDER CHILLER CABINETS ARE TO BE CAPPED AND TILED OVER. TILES TO BE MARKED FOR FUTURE IDENTIFICATION.

NOTE:
PLAN SHOWS A SECTION AT 1500mm ABOVE 00 BASE LEVEL WITH VISIBILITY OF ITEMS UP TO 2300mm.

ALL FIRE BARRIERS/CAVITY BARRIERS AND FILLERS ARE TO BE INSTALLED AS PER REGIONAL REQUIREMENTS, IN ACCORDANCE TO BUILDING REGULATIONS AND STANDARDS.

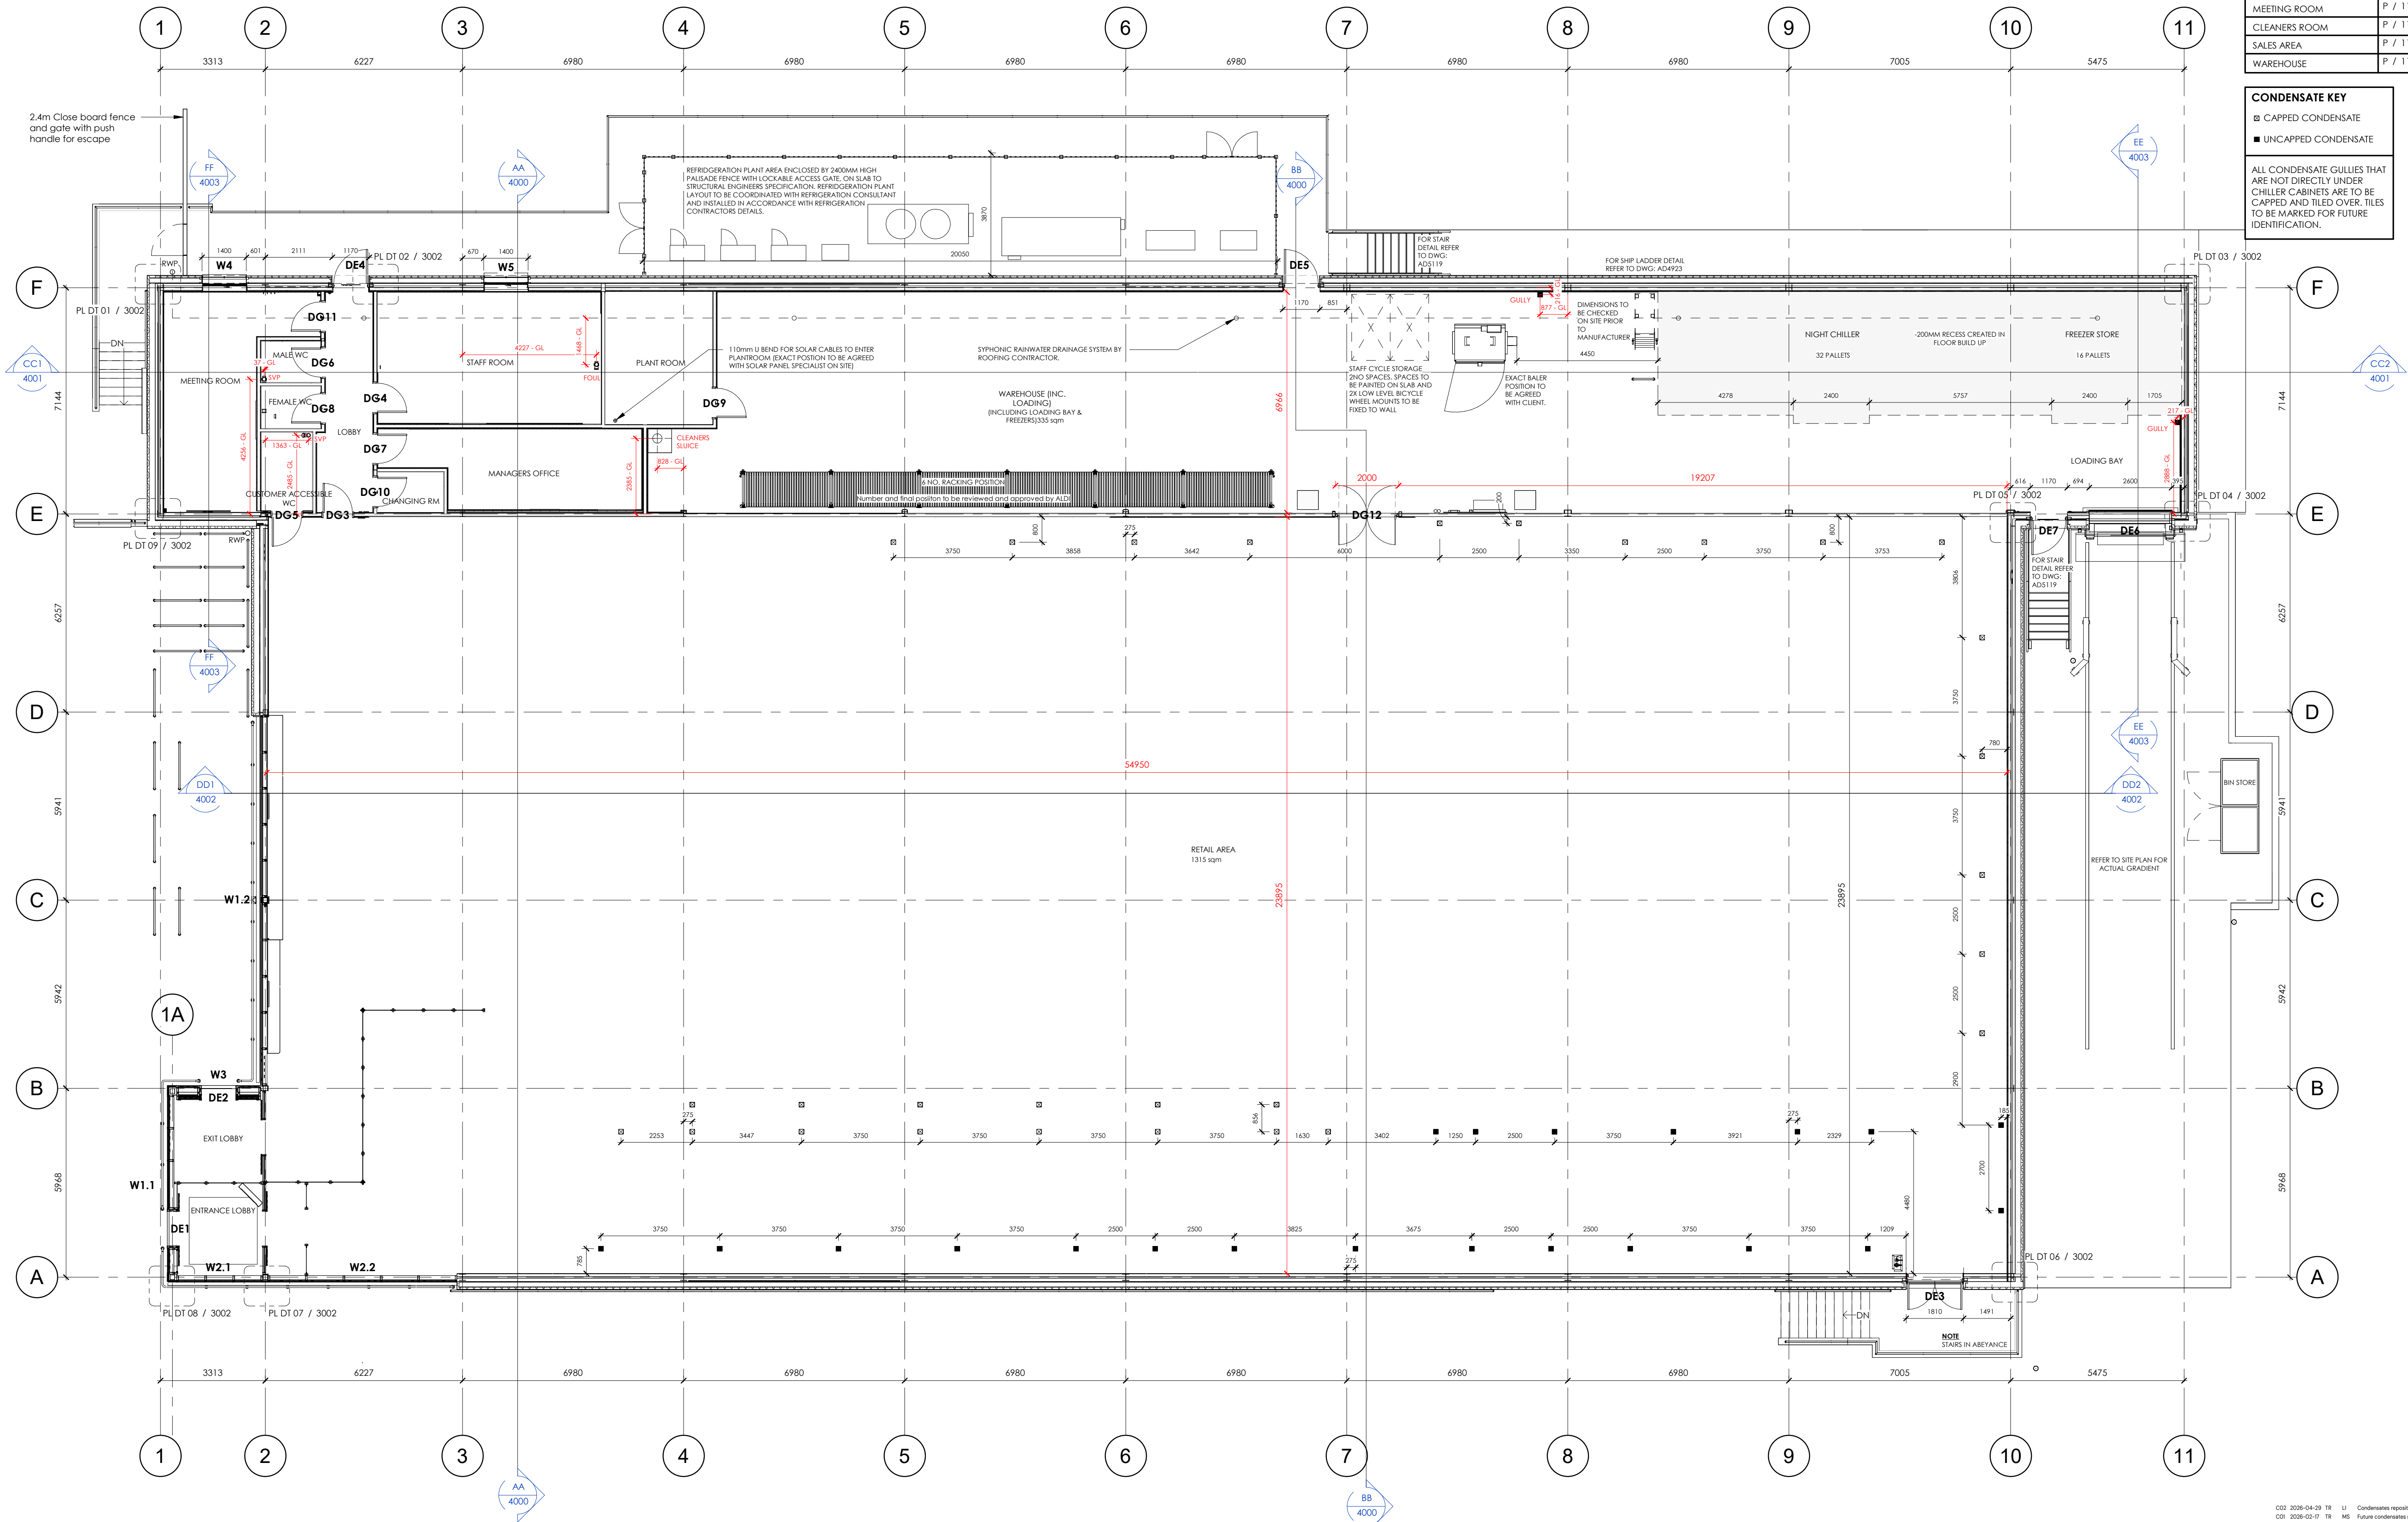

GF GROUND FLOOR PLAN
1 : 100



Kendall Kingscott
Glentworth Court, Lime Kiln Close
Stoke Gifford, Bristol BS34 8SR
+44 (0)17 931 2062
www.kendallkingscott.co.uk

Aldi Winnersh, Gazelle Close
Client
Aldi Stores Ltd.
Scale
1 : 100
AI
Check all dimensions and levels on site

PROPOSED FLOOR PLAN									
Project Number	Project	Originator	Volume	Level	Type	Rate	Number	Revision	
201057 75-EI624 - KK	XX-00 - DR - A	3000	C02						
Date	Drawn	Checked	Status						
2025-10-06	TR	LI	CONSTRUCTION						

THIS DRAWING MUST NOT BE SCALED AND ALL DIMENSIONS ARE TO BE CHECKED ON SITE BEFORE WORK IS COMMENCED. THE DESIGN AND DRAWING ARE THE COPYRIGHT OF THE CONSULTANTS AND MUST NOT BE USED OR REPRODUCED WITHOUT THEIR PERMISSION. ANY DISCREPANCIES ARE TO BE REPORTED IMMEDIATELY TO THE CONSULTANTS. ALL INFORMATION SHOWN ON THE DRAWING IS SUBJECT TO OBTAINING THE NECESSARY STATUTORY CONSENTS.

Only to be used on the site for which designed. The electronic transmission of design information contained in this drawing is carried out entirely at the User's risk and Kendall Kingscott Ltd. will have no liability for any errors or inaccuracies arising therefrom. The production of amended or updated information from the said design information by the User is entirely the responsibility of the User and Kendall Kingscott Ltd. shall have no responsibility in respect thereof.