



DEVELOPMENTS IN DESIGN LTD

WWW.DEVELOPMENTSINDESIGN.CO.UK
TEL.01344 641286

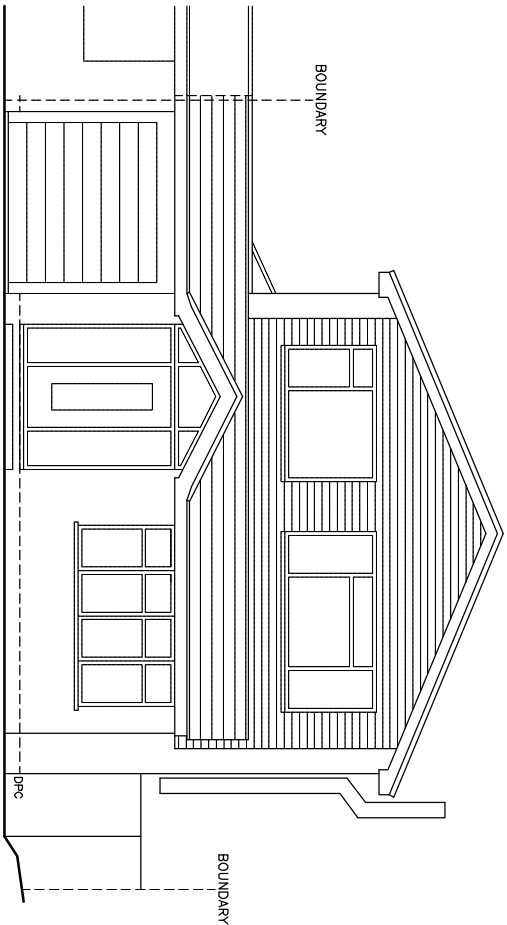


PROPOSED FRONT ELEVATION

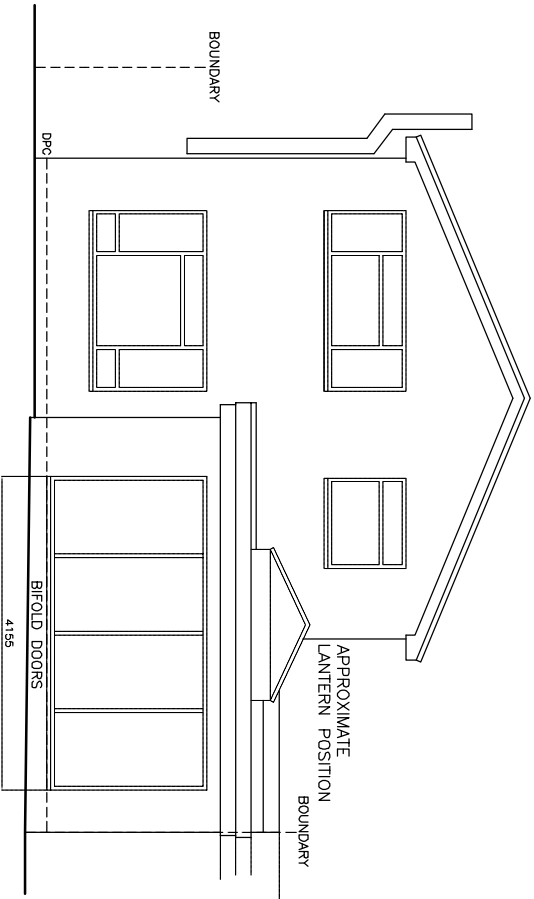


PROPOSED REAR ELEVATION

BRICKWORK, RED MIX FACING BRICK
ALL GUTTERING AND DOWNPIPES WHITE PLASTIC
WINDOWS WHITE UPVC
ALL EXTERNAL TIMBER CLAD WITH WHITE UPVC

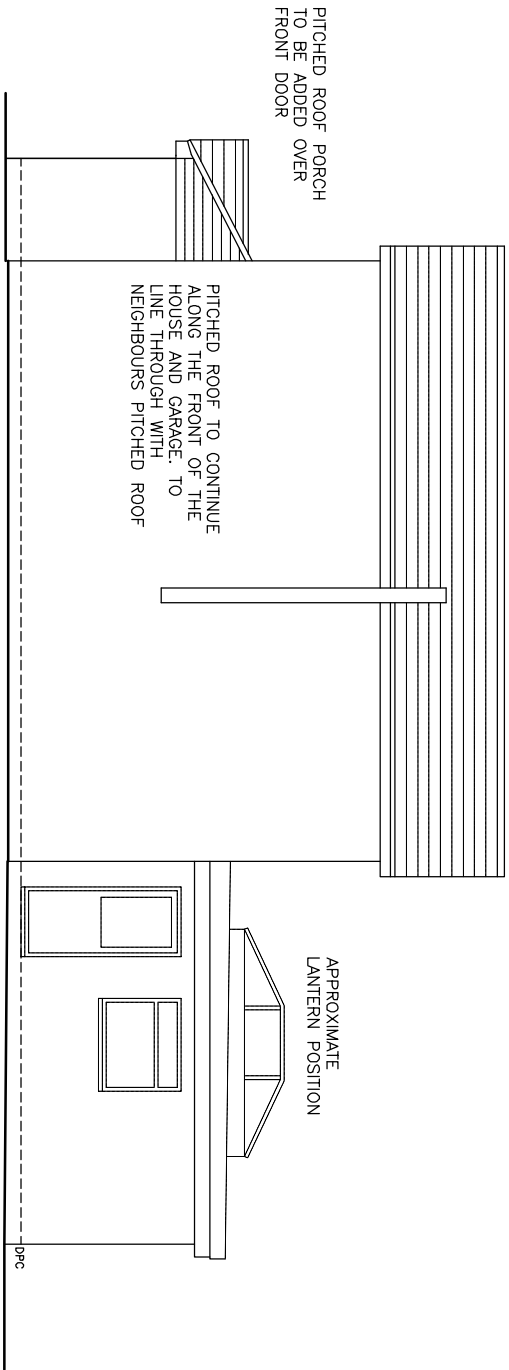


PROPOSED SIDE ELEVATION

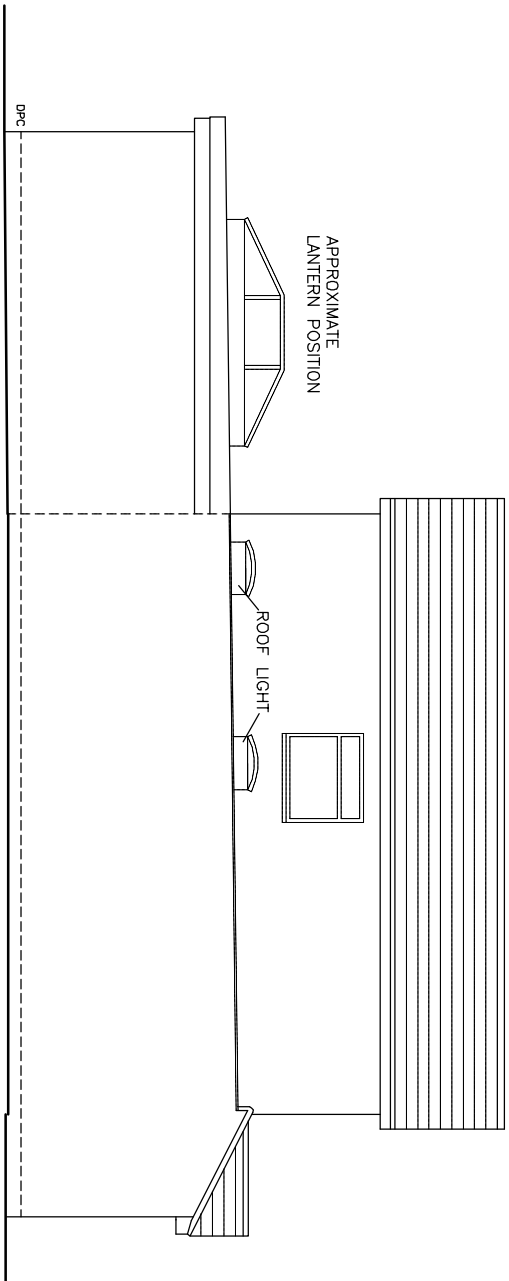

PROPOSED SIDE ELEVATION

PROPOSED PART GARAGE CONVERSION AND INTERNAL CHANGES

 

DRAWING NO. BM.002
DATE 2.4.25
SCALE 1:100

MR AND MRS BOARDMAN

17 DE VITRE GREEN WOKINGHAM BERKS RG40 1SE