



DEVELOPMENTS IN DESIGN LTD

WWW.DEVELOPMENTSINDESIGN.CO.UK
TEL.01344 641286

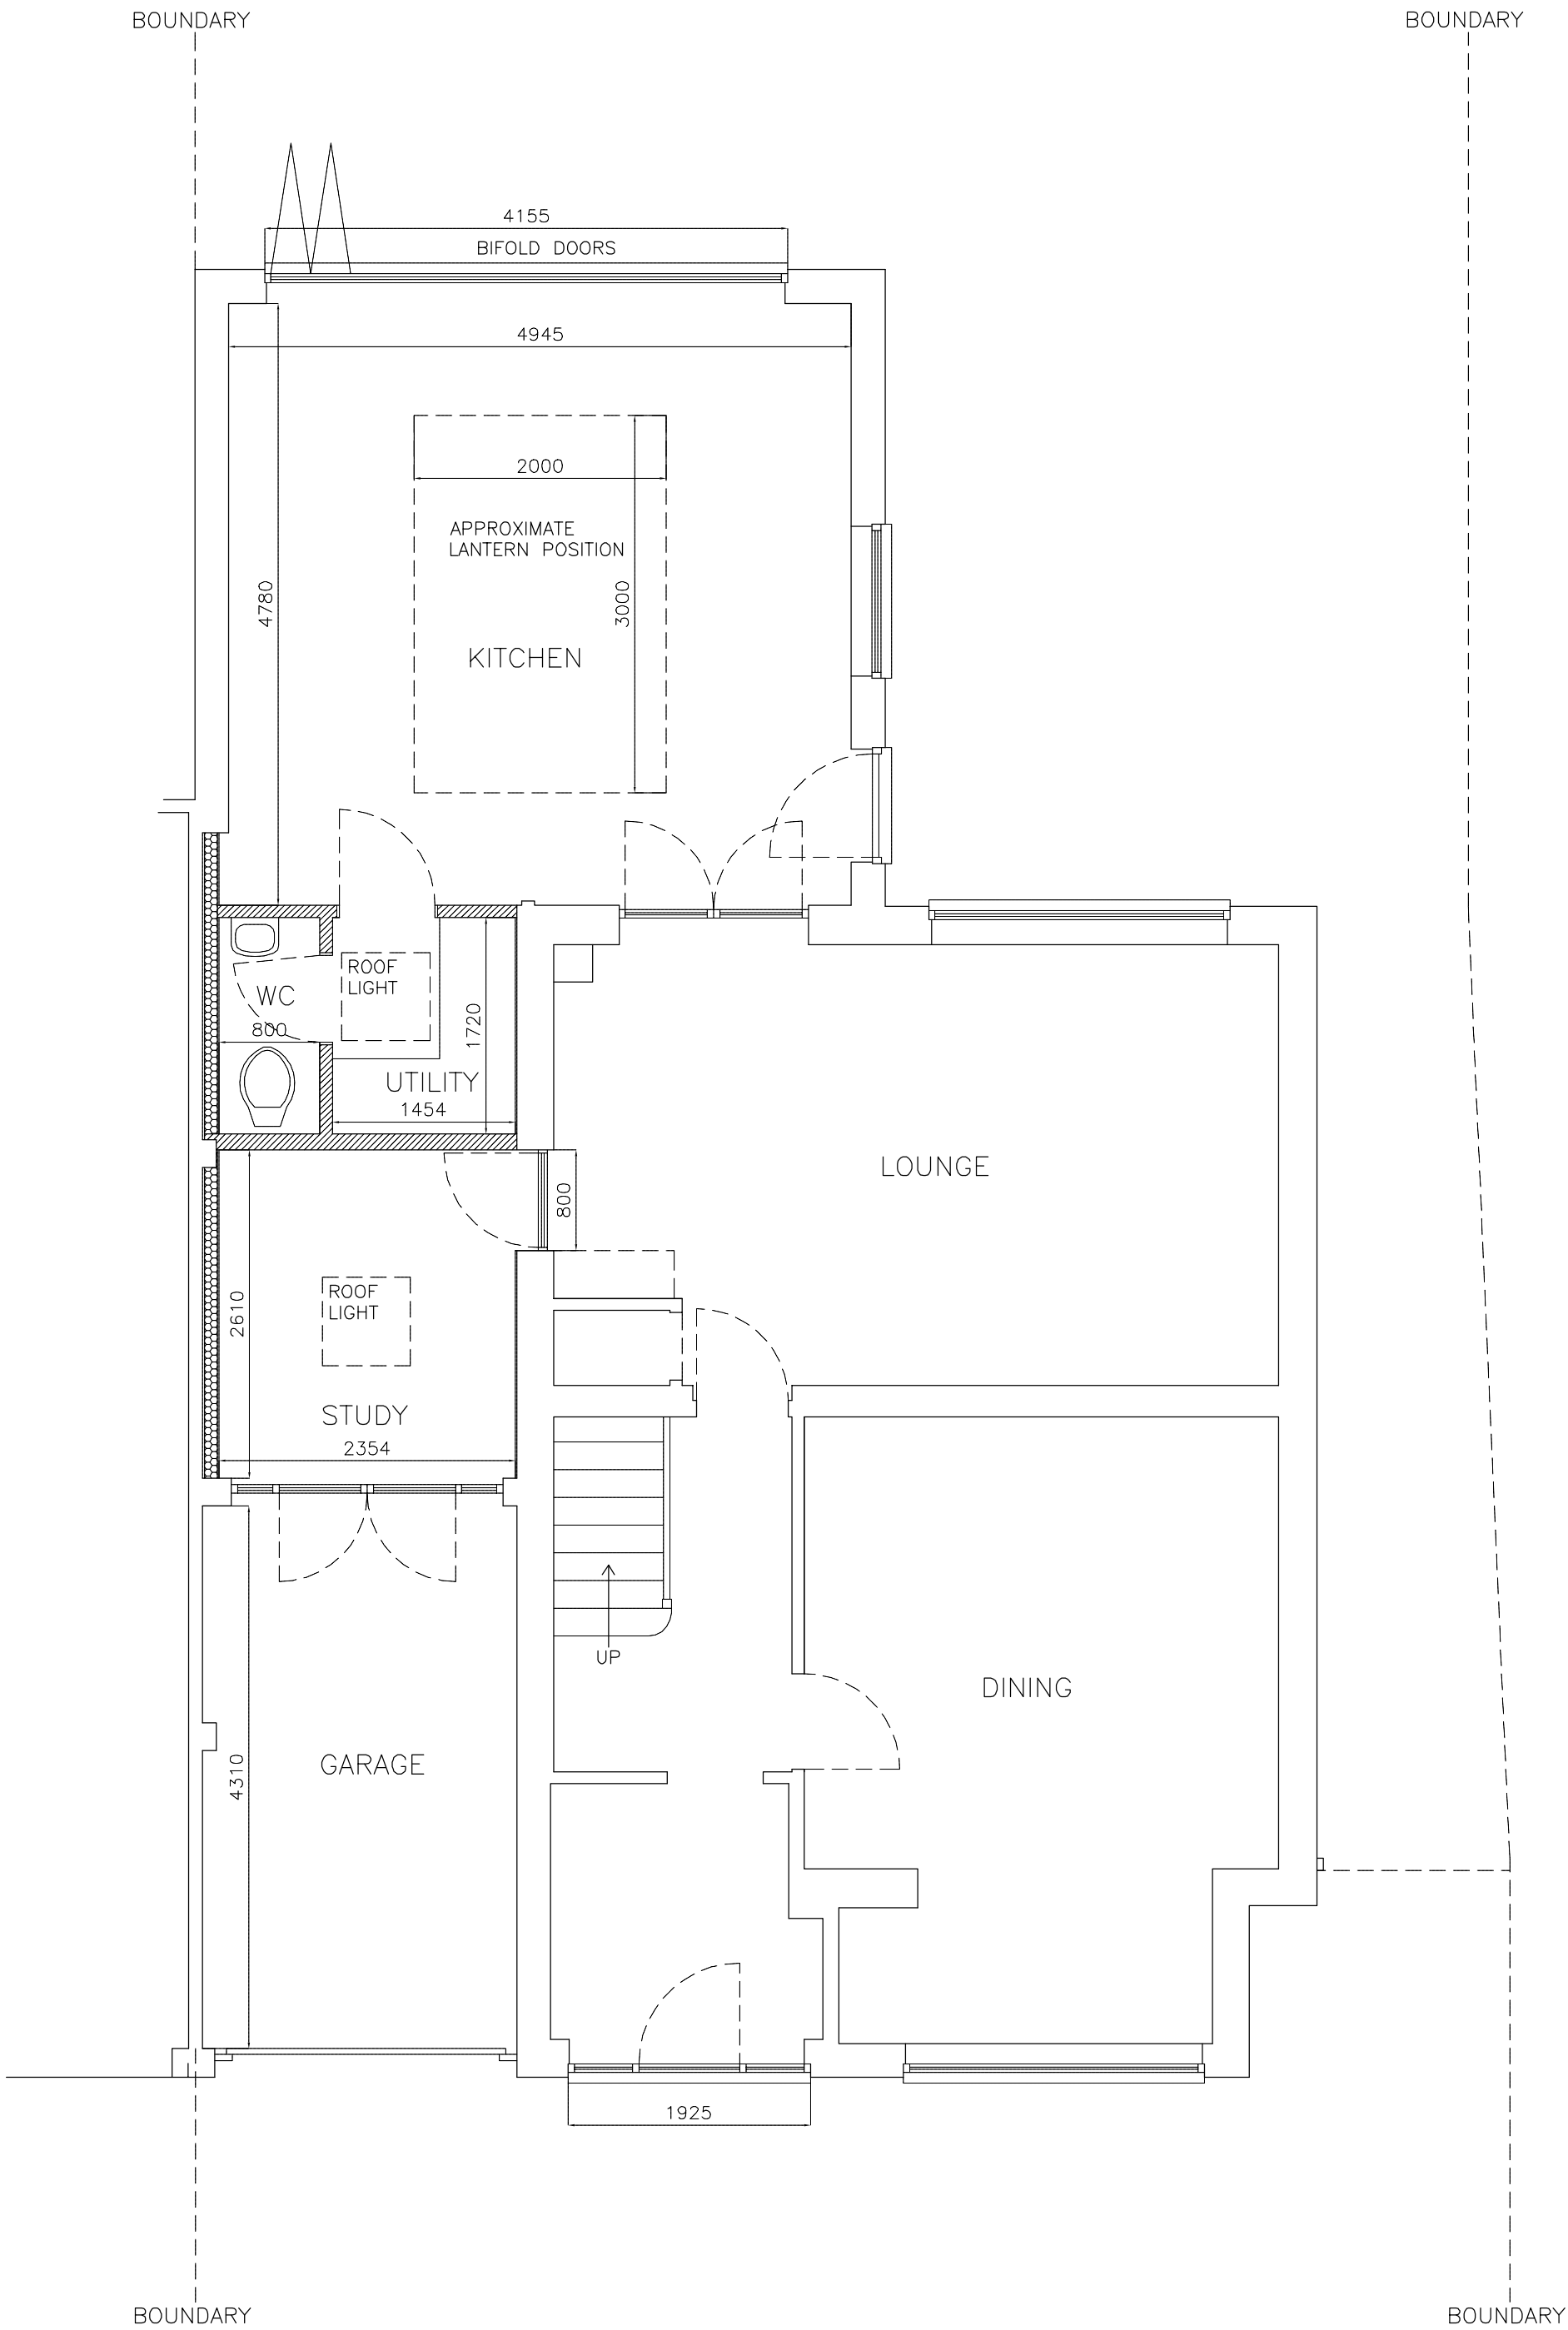

PROPOSED GROUND FLOOR PLAN

 

DRAWING NO. BM.004
DATE 2.4.25
SCALE 1:50

PROPOSED PART GARAGE CONVERSION AND INTERNAL CHANGES

MR AND MRS BOARDMAN

17 DE VITRE GREEN WOKINGHAM BERKS RG40 1SE