




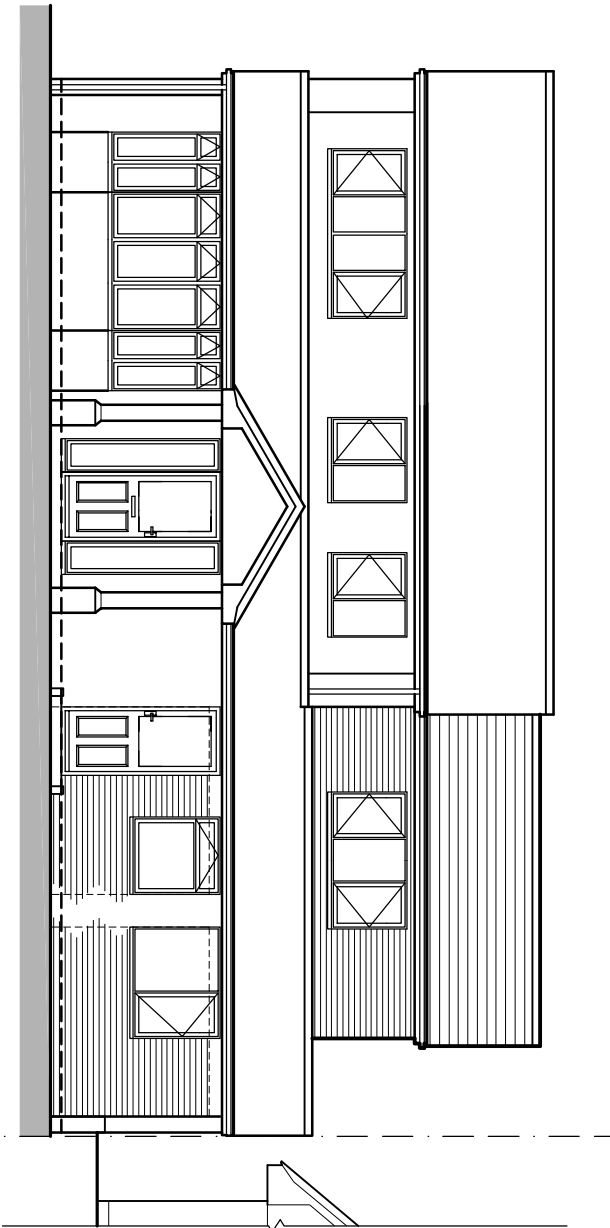


0 1 2 3 Metres
SCALE BAR @ 1-100
Proposed Front Elevation

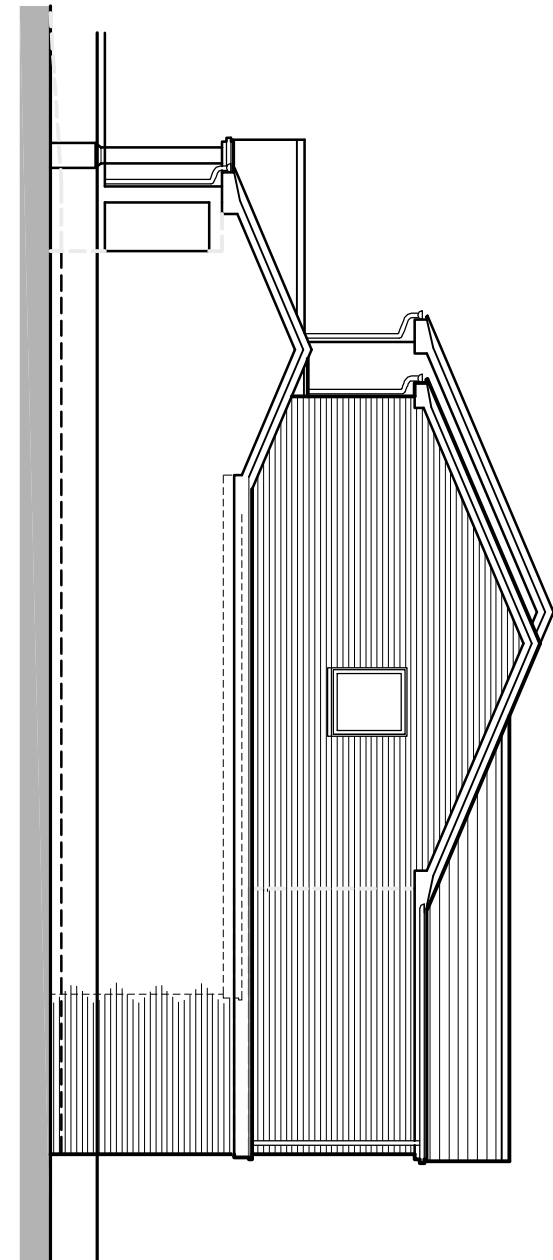


0 1 2 3 Metres
SCALE BAR @ 1-100
Proposed Side Elevation

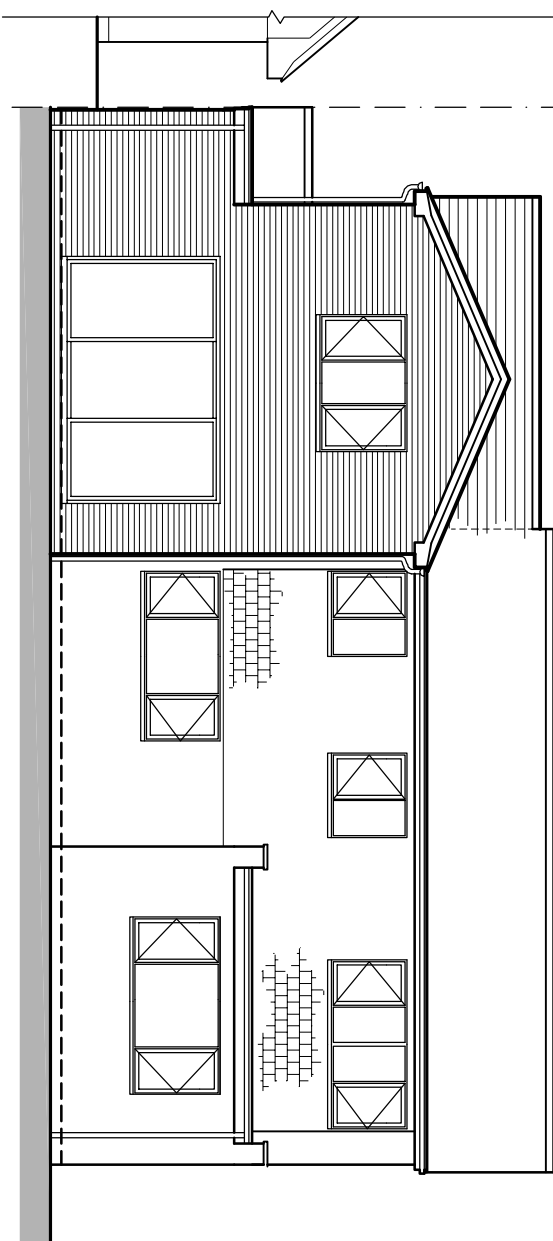


0 1 2 3 Metres
SCALE BAR @ 1-100
Proposed Rear Elevation

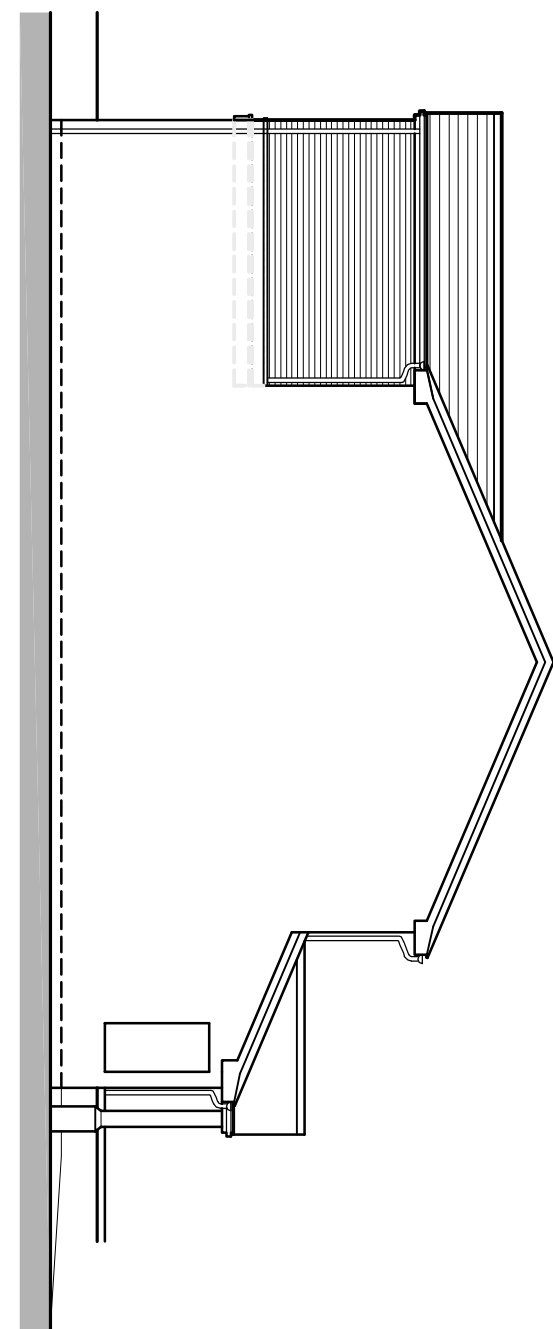


0 1 2 3 Metres
SCALE BAR @ 1-100
Proposed Side Elevation

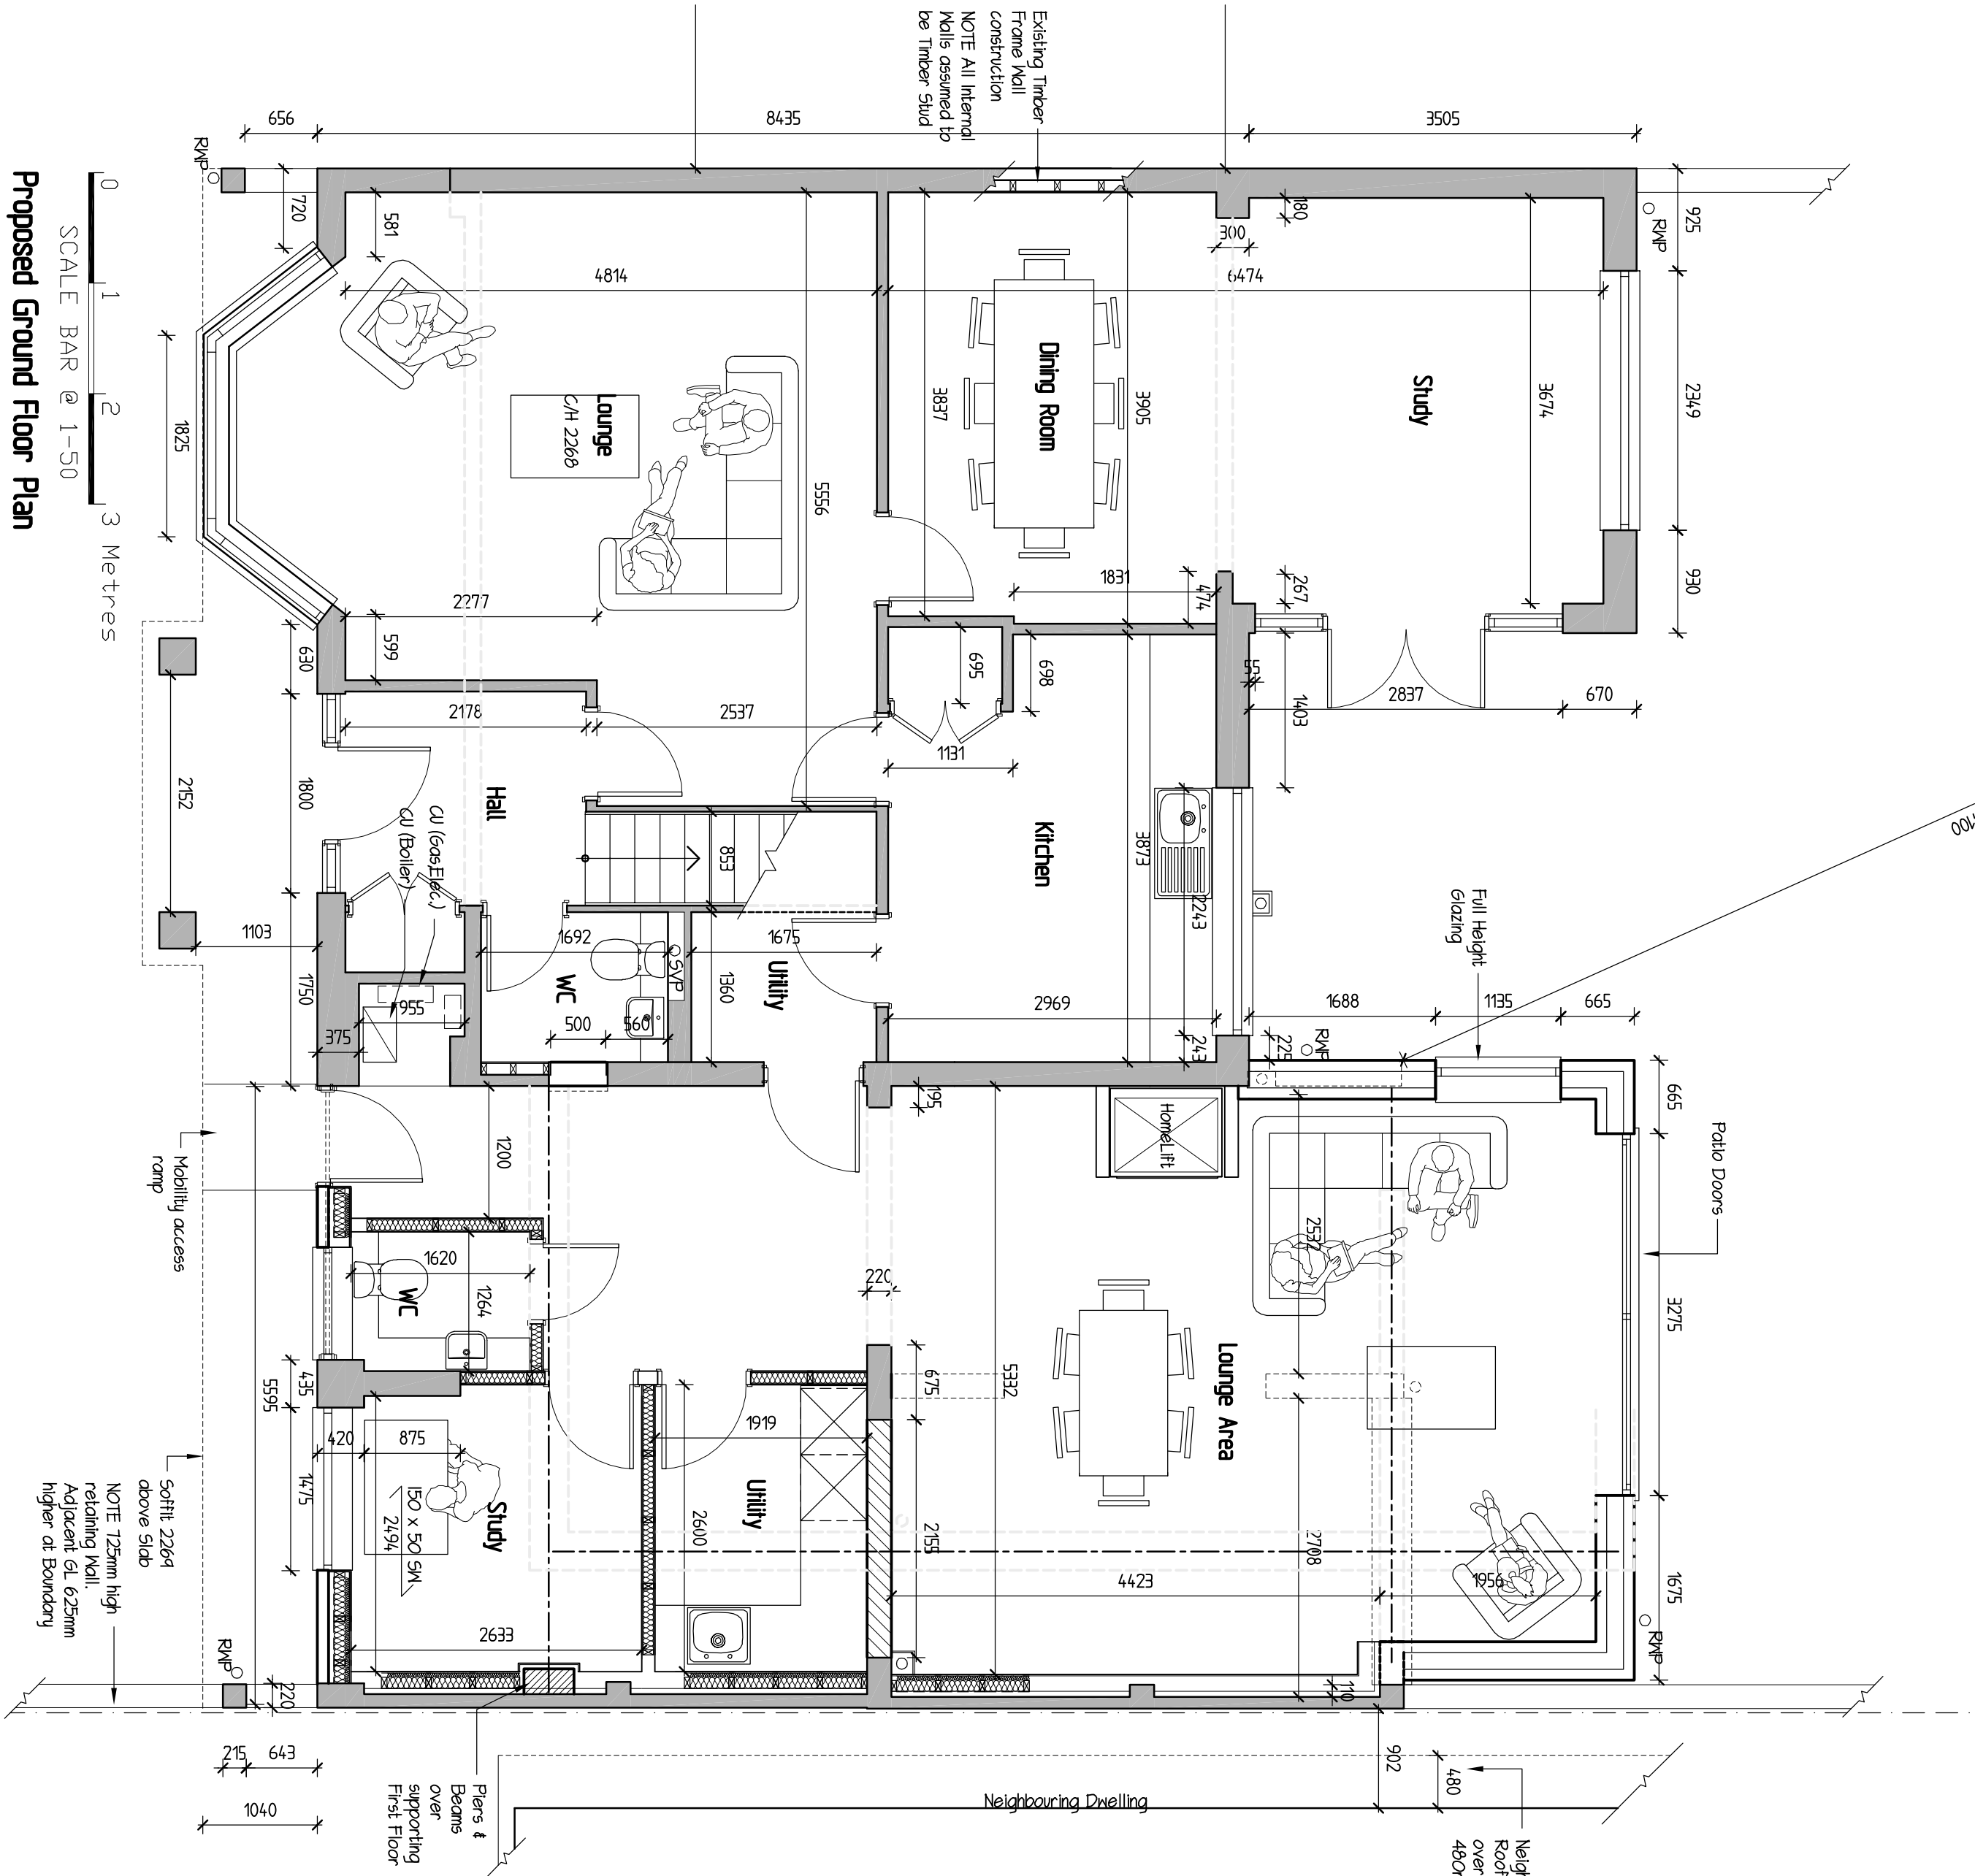

0 1 2 3 Metres
SCALE BAR @ 1-50
Proposed Ground Floor Plan

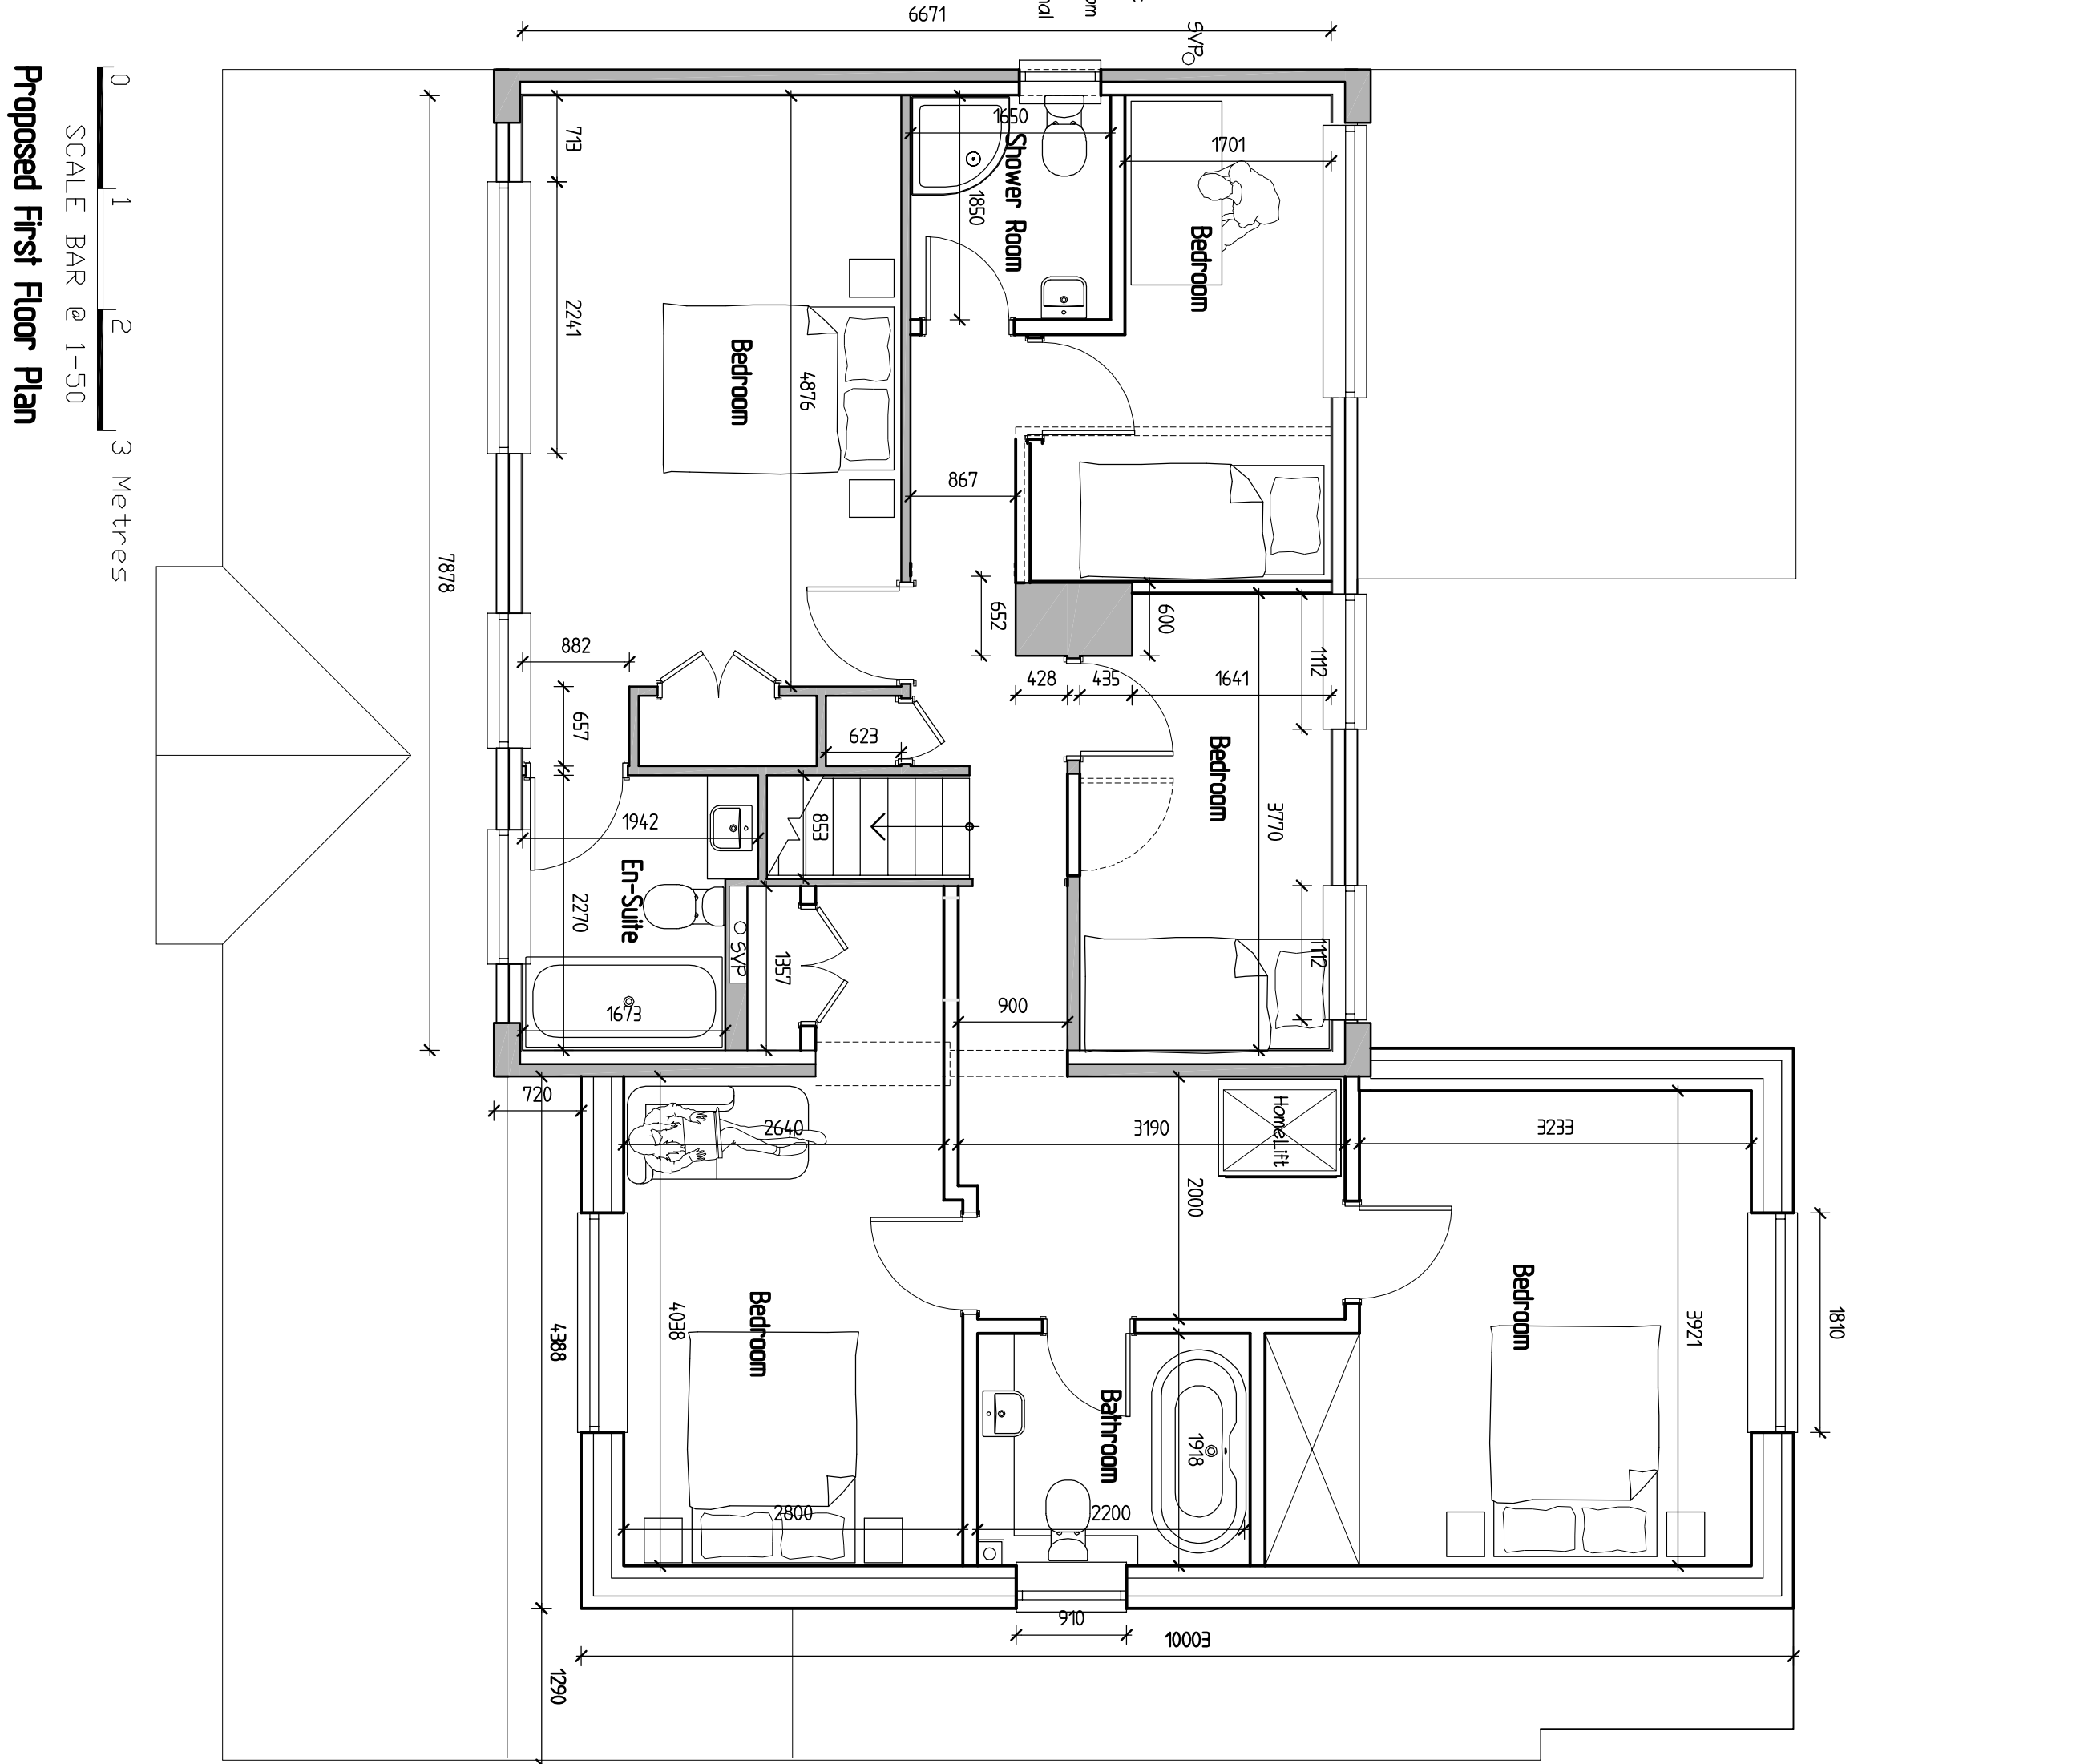

0 1 2 3 Metres
SCALE BAR @ 1-50
Proposed First Floor Plan

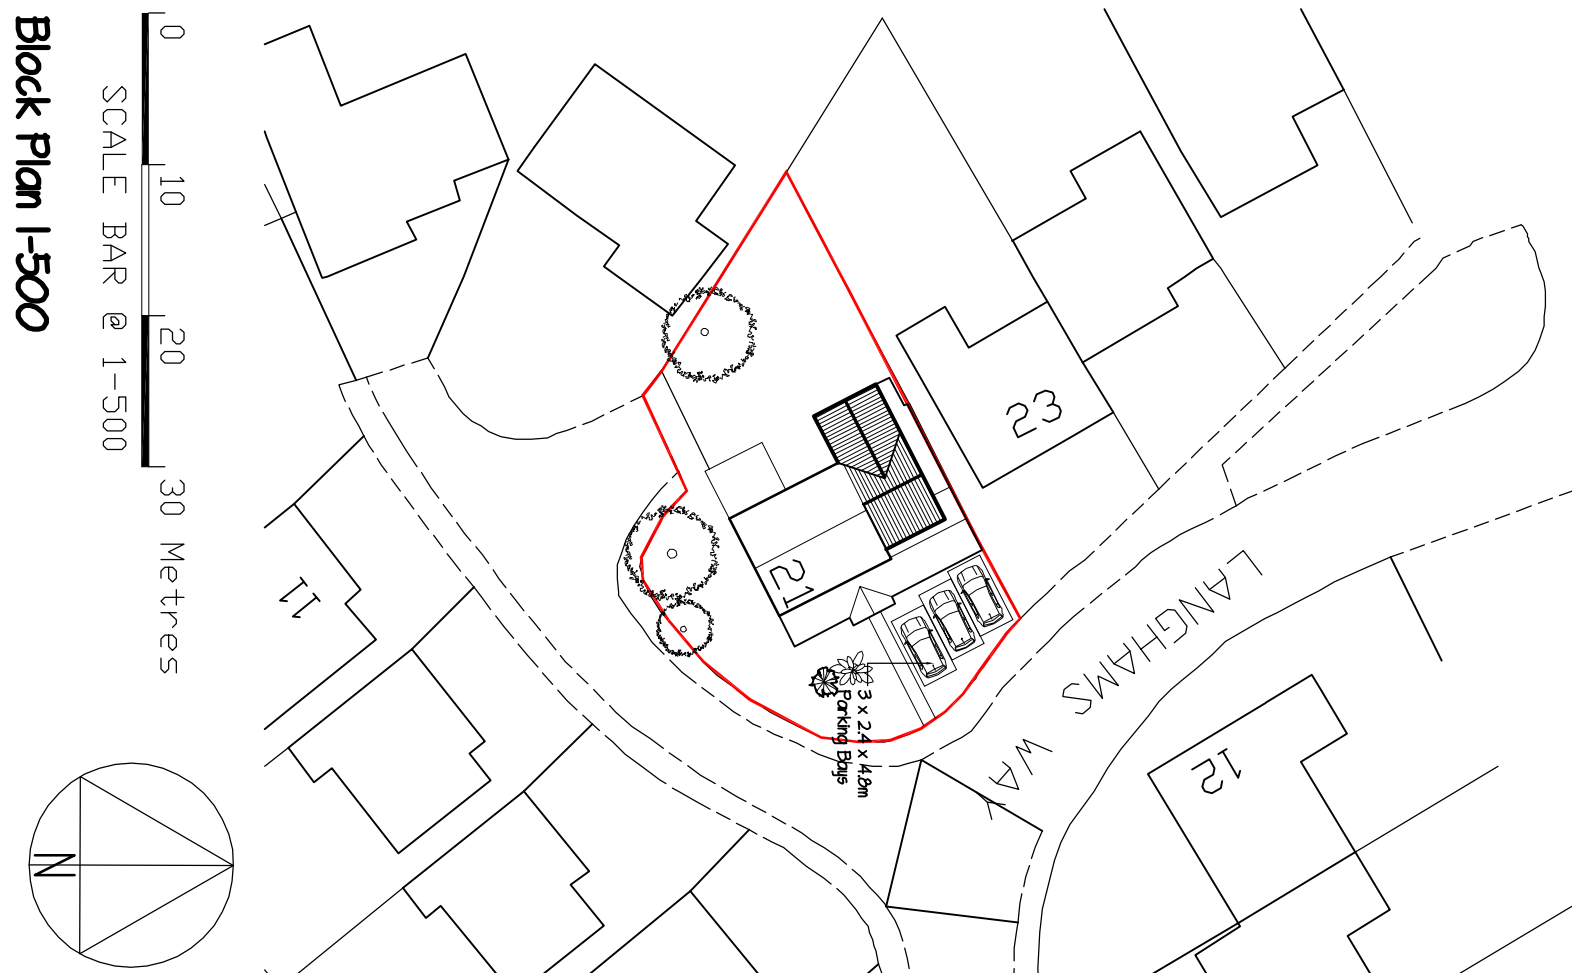

0 10 20 30 Metres
SCALE BAR @ 1-500
Block Plan I-500



GREG

Building & Design Consultant

greg@gregfarrell.co.uk

43 Wandsworth Way,
Teddington, Middlesex TW20 2AB
Tel & Fax 0118 941 6249
Mobile 07967 009862

Planning, Building Regulations & Structural Design

Rev.	Description	Date
A	Client's updates added	19-07-2024
B	Rear first floor extension removed	02-09-2024

JOB TITLE

21 Langhams Way
Wargrave

Proposed Plans & Elevations

SCALE 1:50 I:100 DATE June 2024 DRAWING No. B