
 


Site Plan 261611

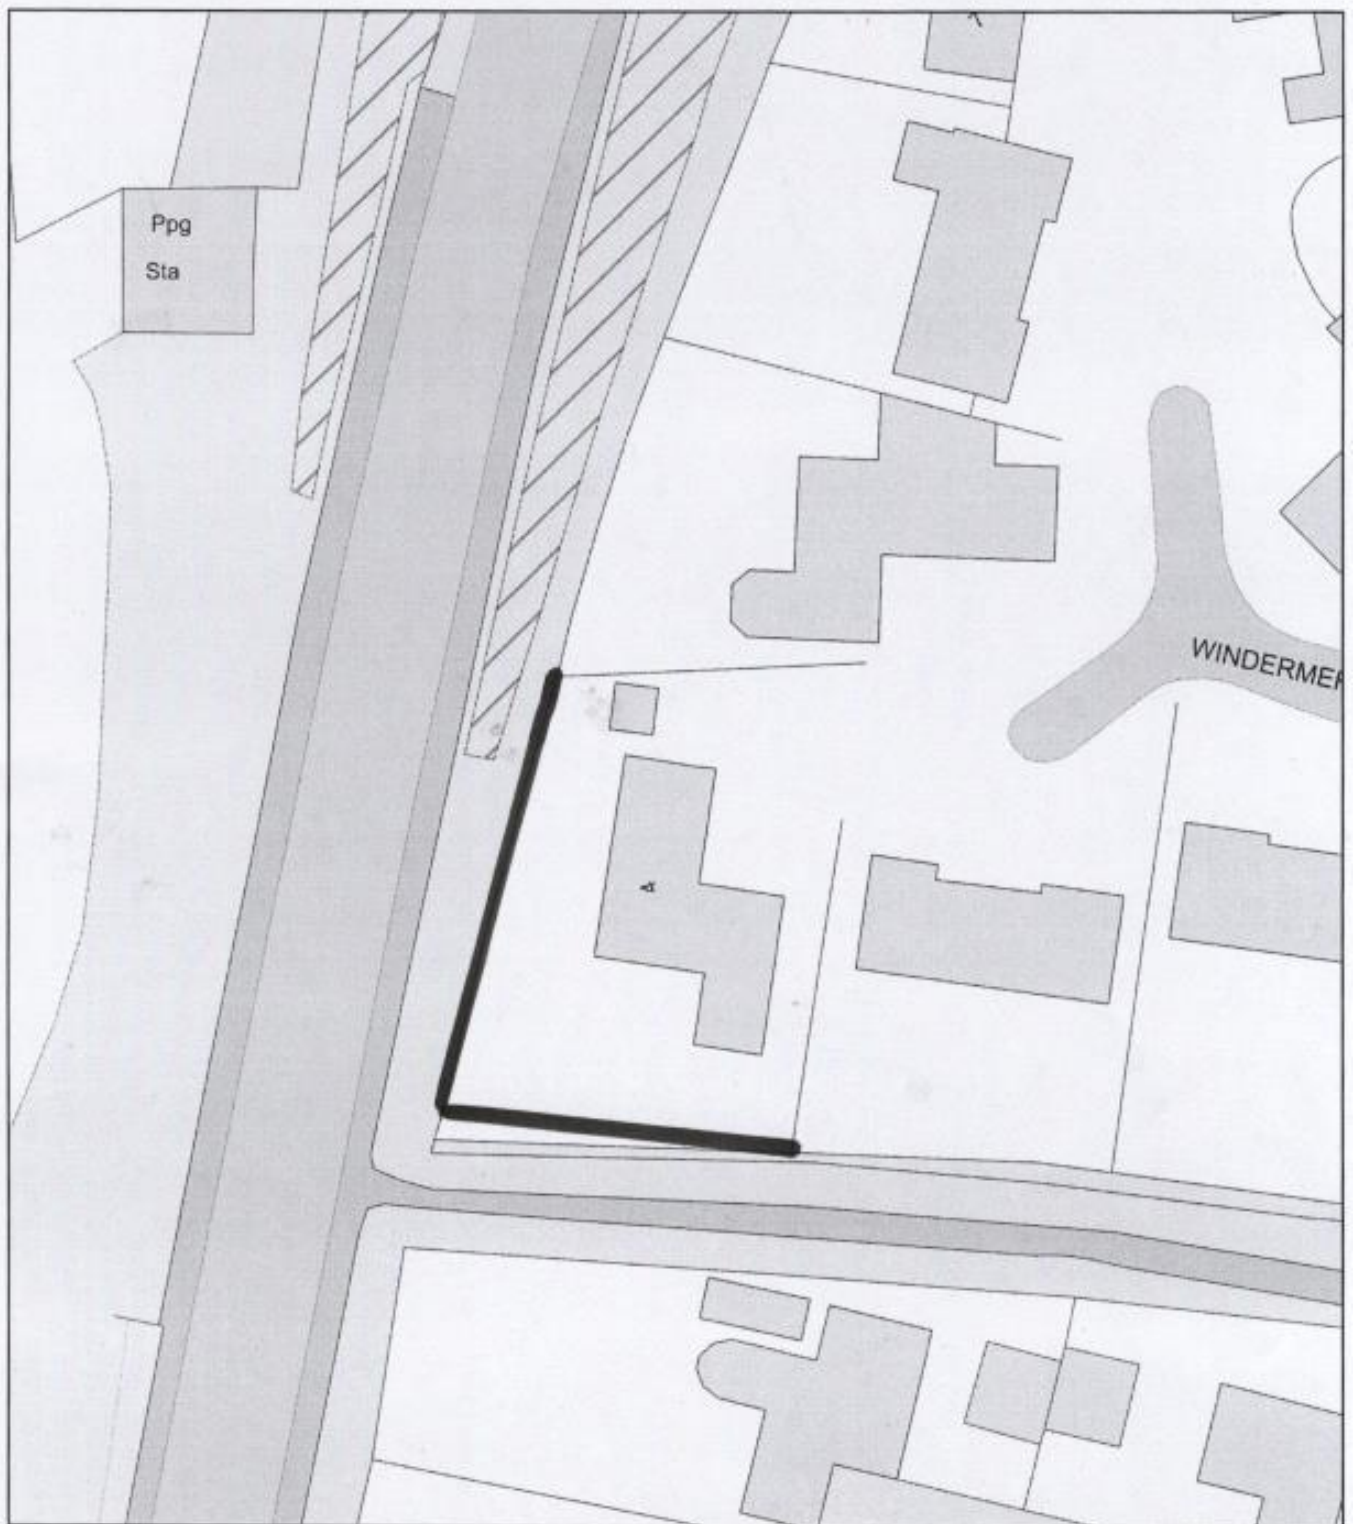

Plan Produced for: Wokingham Borough Council

Date Produced: 10 Jul 2026

Plan Reference Number: TQRQM26191125830646

Scale: 1:500 @ A4