




**EXISTING SITE PLAN**  
**1:100**

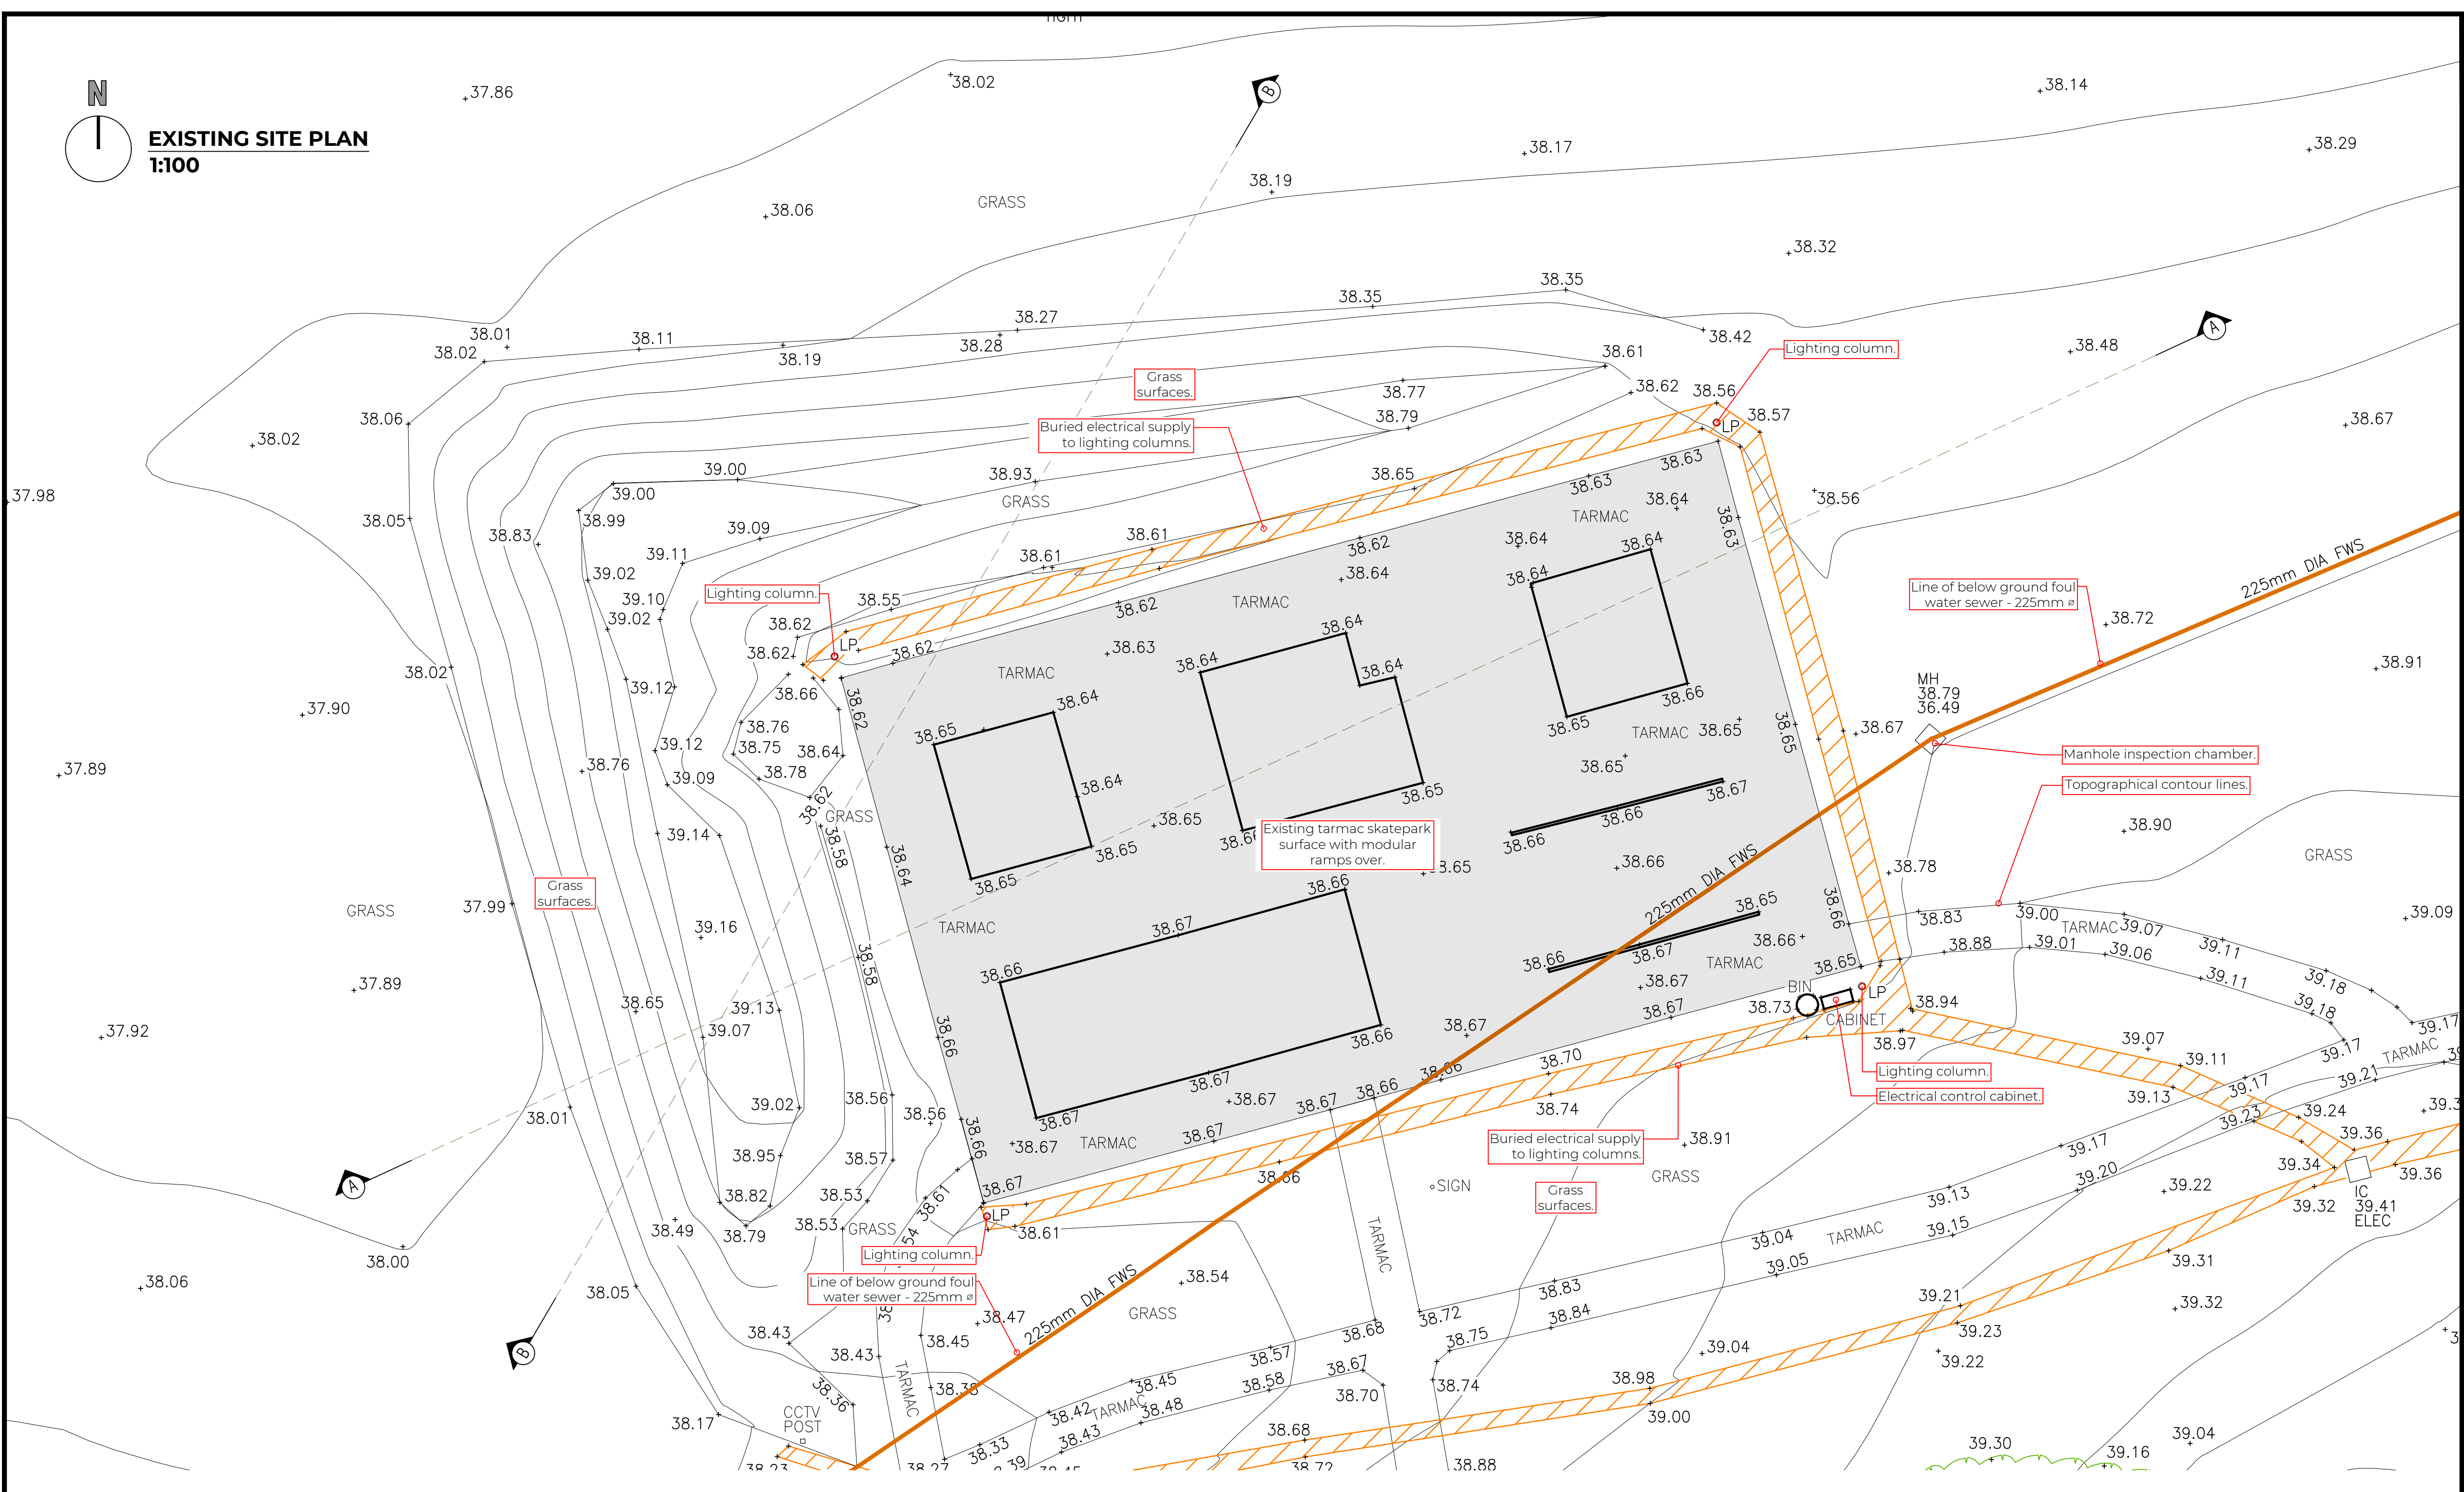


**EXISTING SITE SECTIONS**  
**1:100**

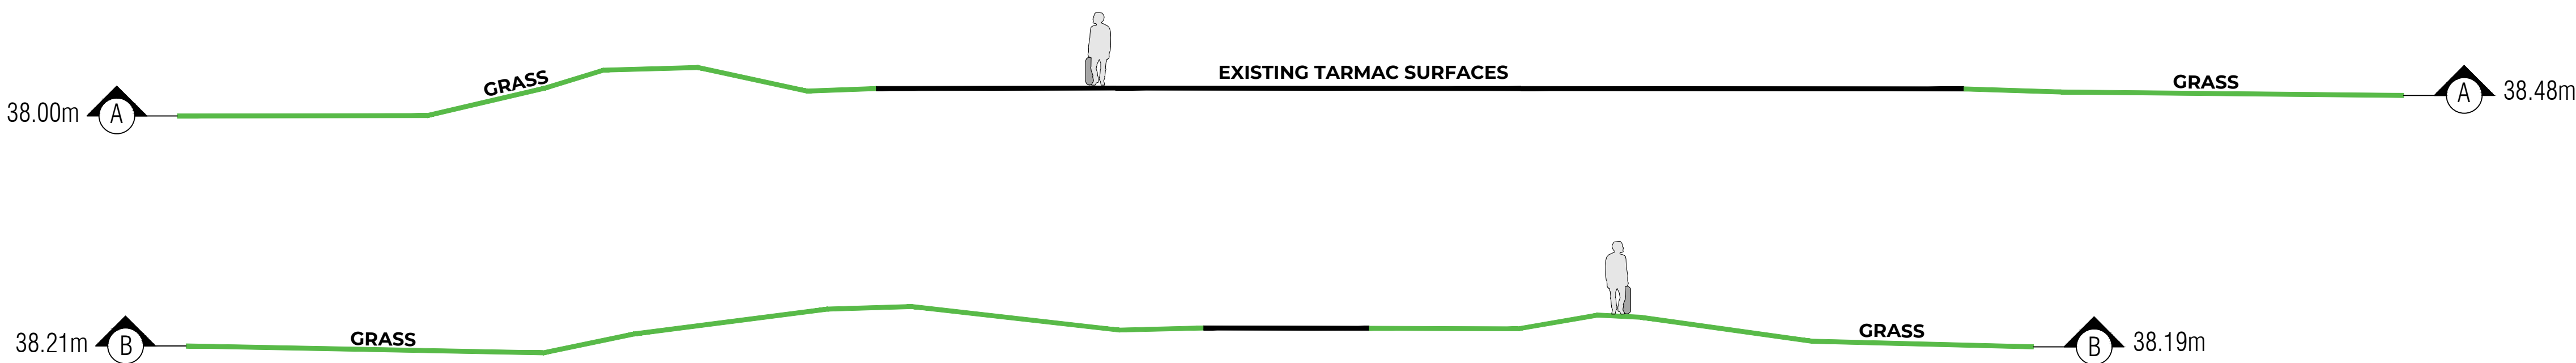

- Notes
1. ALL DIMENSIONS IN METERS UNLESS OTHERWISE STATED.

 

| Rev | Description | Date |
|-----|-------------|------|
| 1   |             |      |

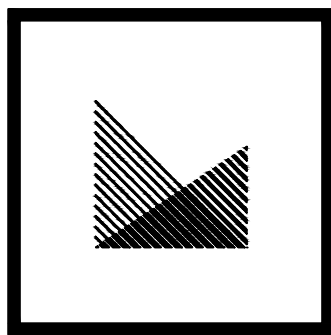

**MAVERICK**  
SKATEPARKS

OFFICE +44 (0) 1202 607475  
www.maverickskateparks.co.uk  
Registered in England as Maverick Industries Ltd No.6202977  
REGISTERED OFFICE - Unit G2, Arena Business Centre,  
Holyrood Close, Poole, Dorset BH17 7FP

Project TWYFORD SKATEPARK

Title EXISTING SITE PLAN

Status PLANNING

| Drawn    | Dwg. Chk. | Date Chk.  | Approved | Date Approv. |
|----------|-----------|------------|----------|--------------|
| MW       | SR        | 11.10.2024 | SR       | 11.10.2024   |
| Scale    | Status    | PC         | Rev      | *            |
| 1:100@A1 |           |            |          |              |

Drawing No. 002