



PROPOSED SITE PLAN
1:100

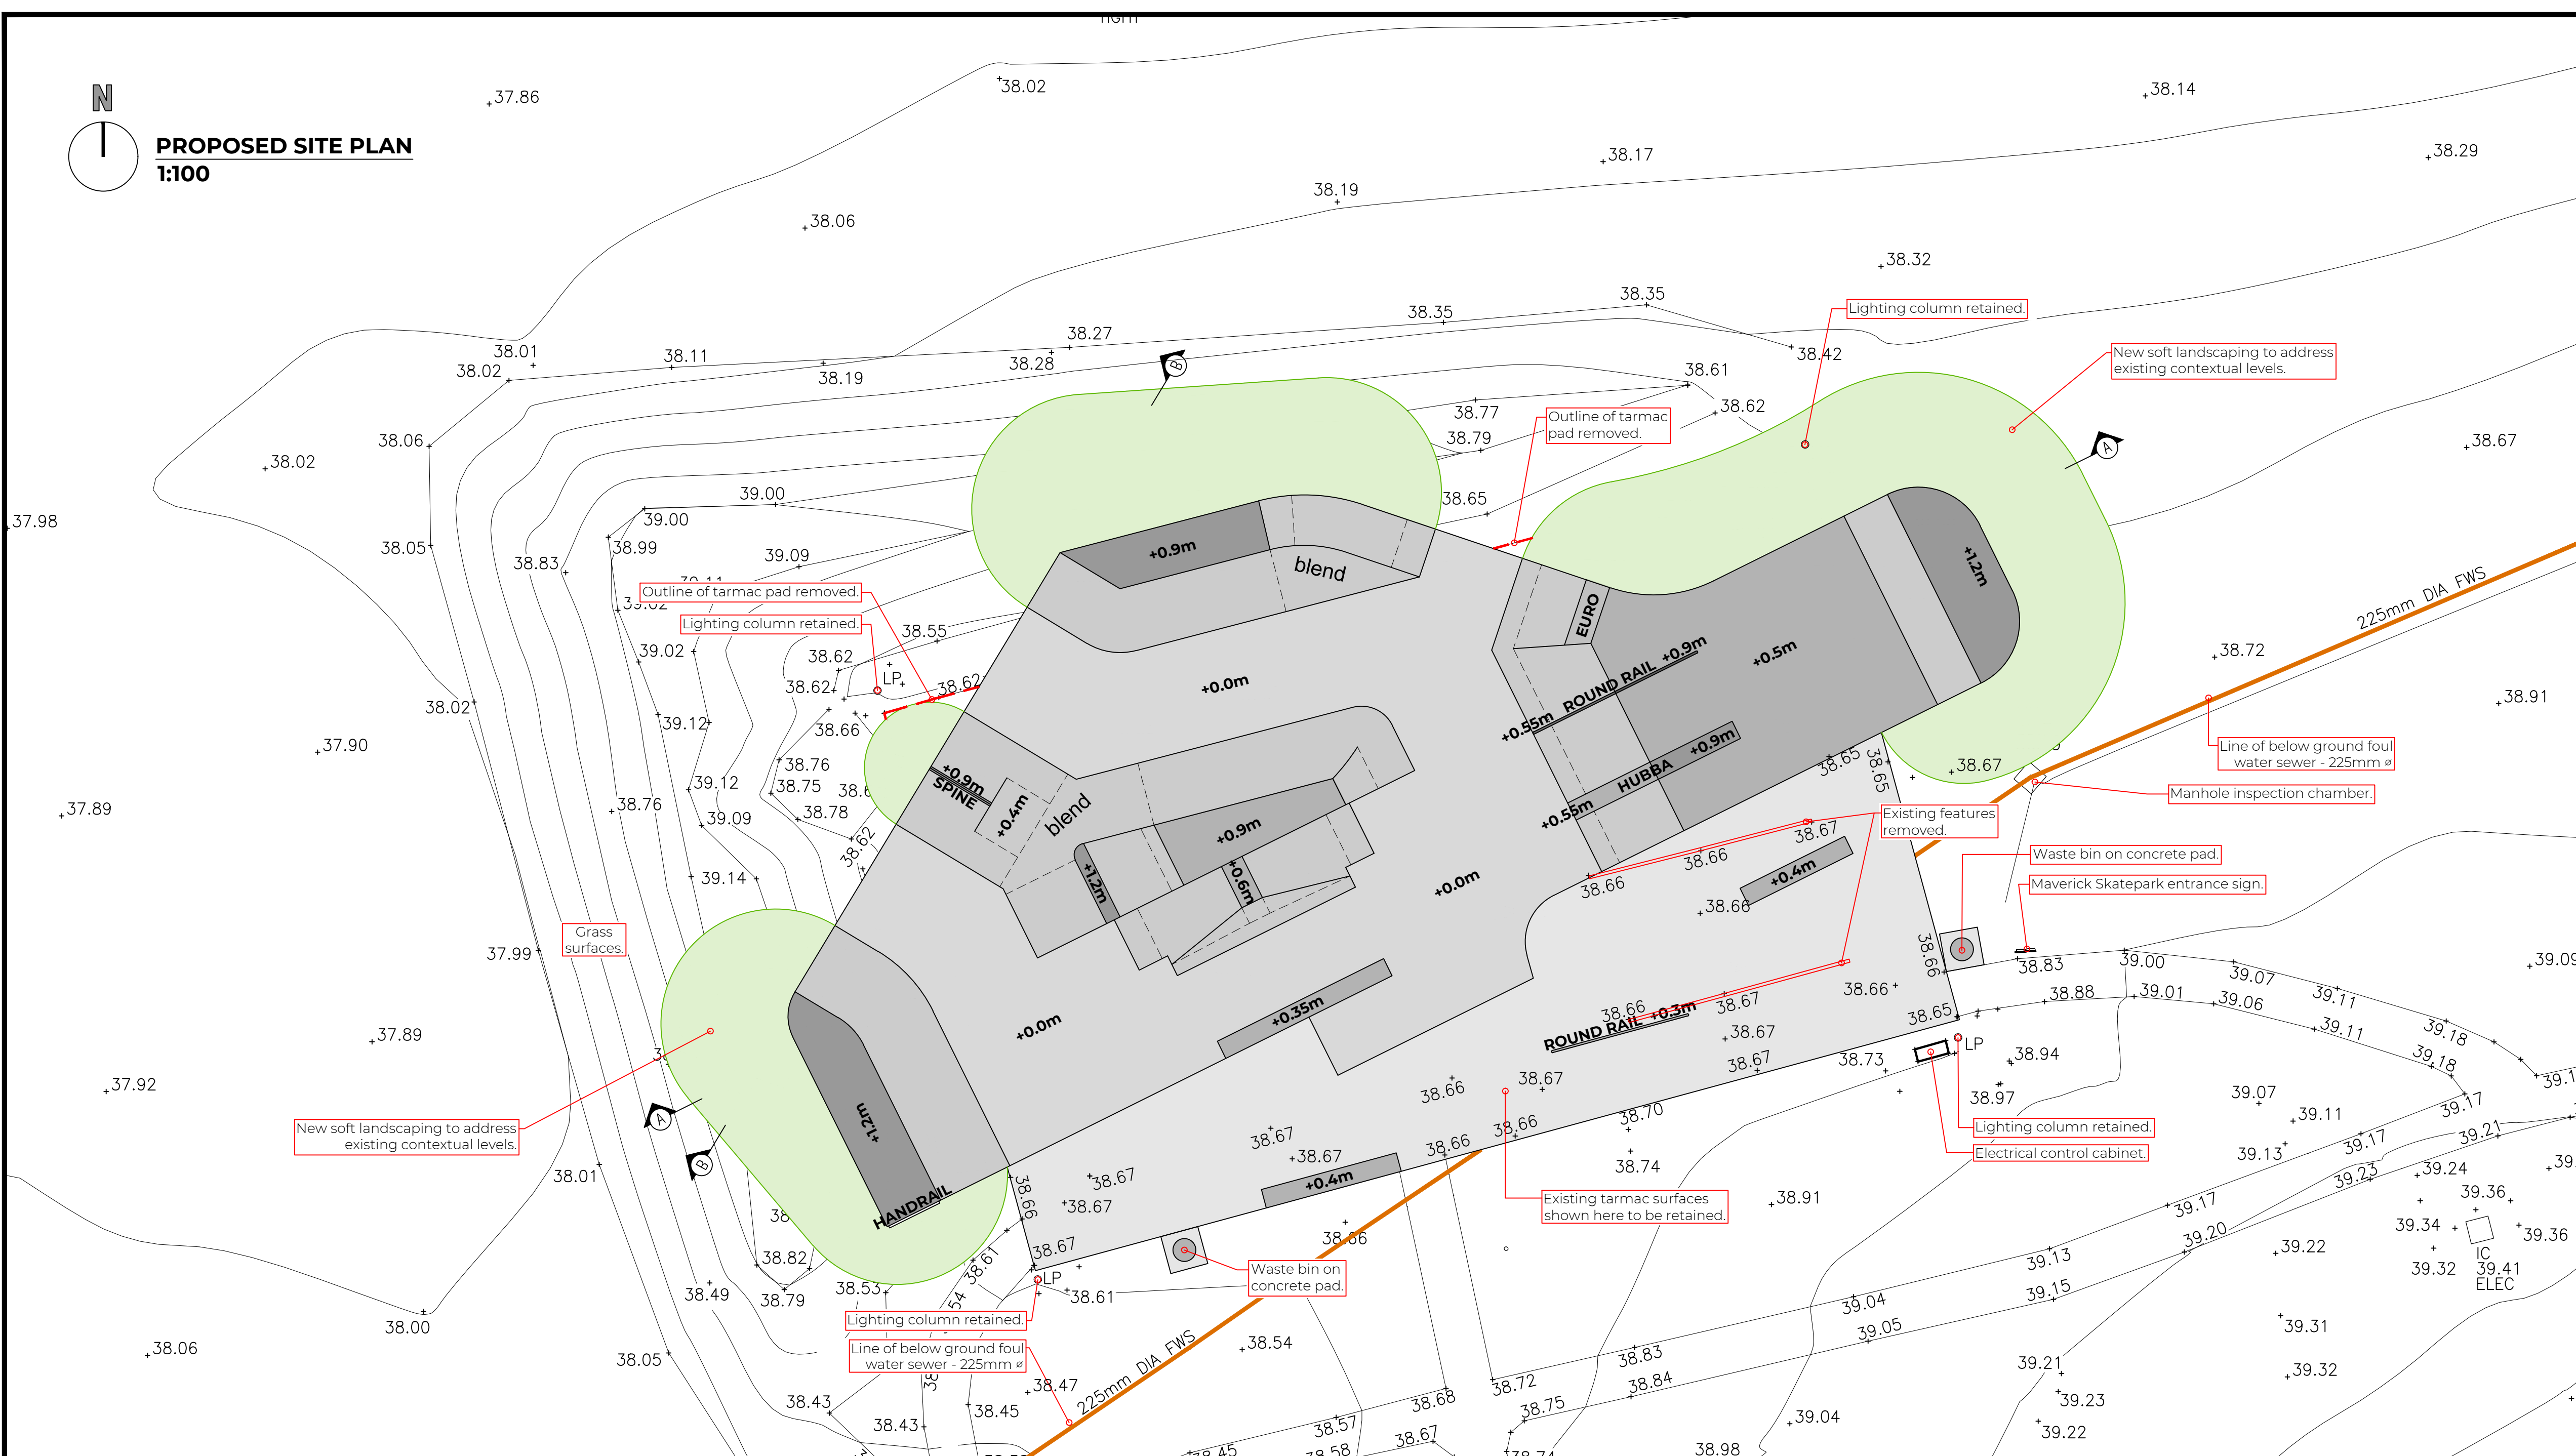


PROPOSED SITE SECTIONS
1:100

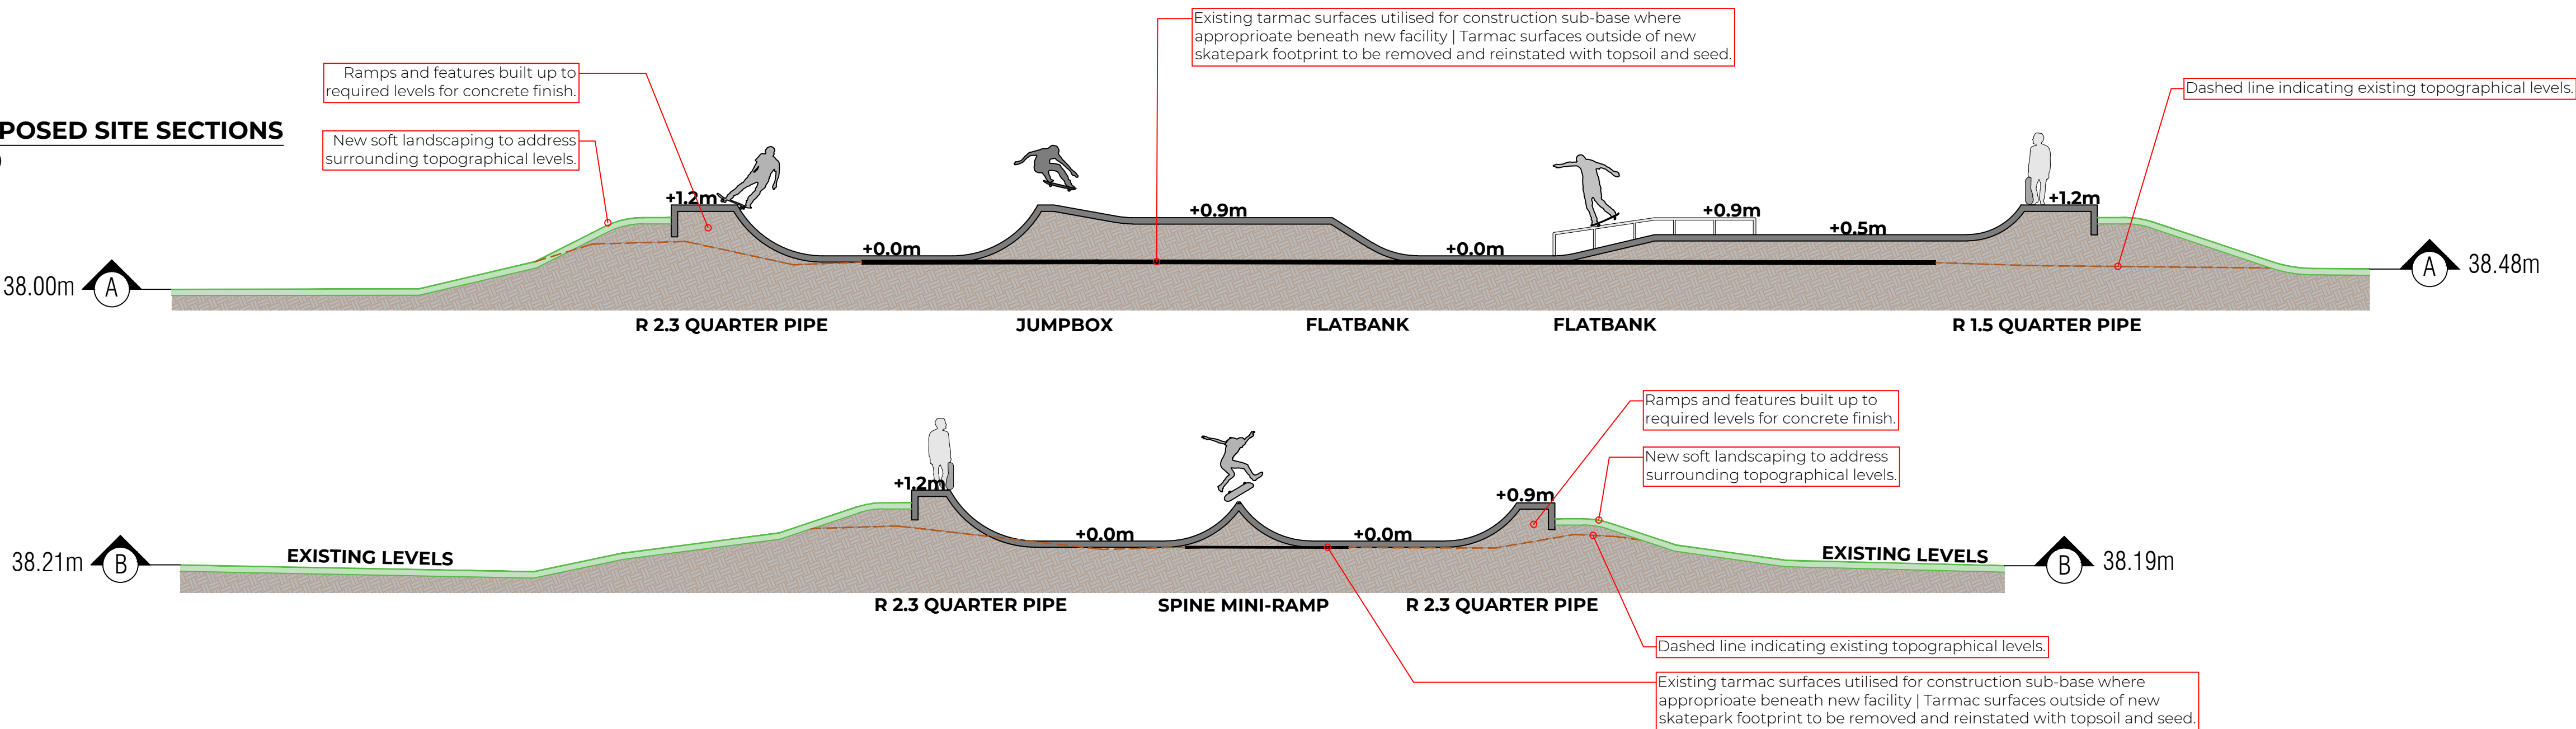


Notes

1. ALL DIMENSIONS IN METERS UNLESS OTHERWISE STATED.

DATUM ELEVATION +00.00 = 38.72

 

Rev	Description	Date
-----	-------------	------

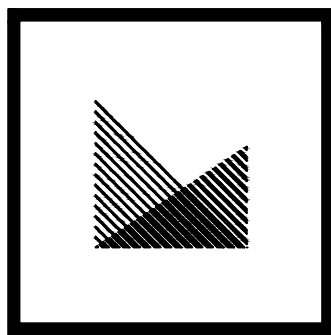

MAVERICK
SKATEPARKS

OFFICE +44 (0) 1202 607475
www.maverickskateparks.co.uk
Registered in England as Maverick Industries Ltd No.6202977
REGISTERED OFFICE - Unit G2, Arena Business Centre,
Holyrood Close, Poole, Dorset BH17 7FP

Project TWYFORD SKATEPARK

Title PROPOSED SITE PLAN

Status PLANNING

Drawn	Dwg. Chk.	Date Chk.	Approved	Date Appov.
MW	SR	11.10.2024	SR	11.10.2024
Scale	Status	Rev		
1:100@A1	PC	*		

Drawing No. 003