




1 Proposed Ground Floor
1:50

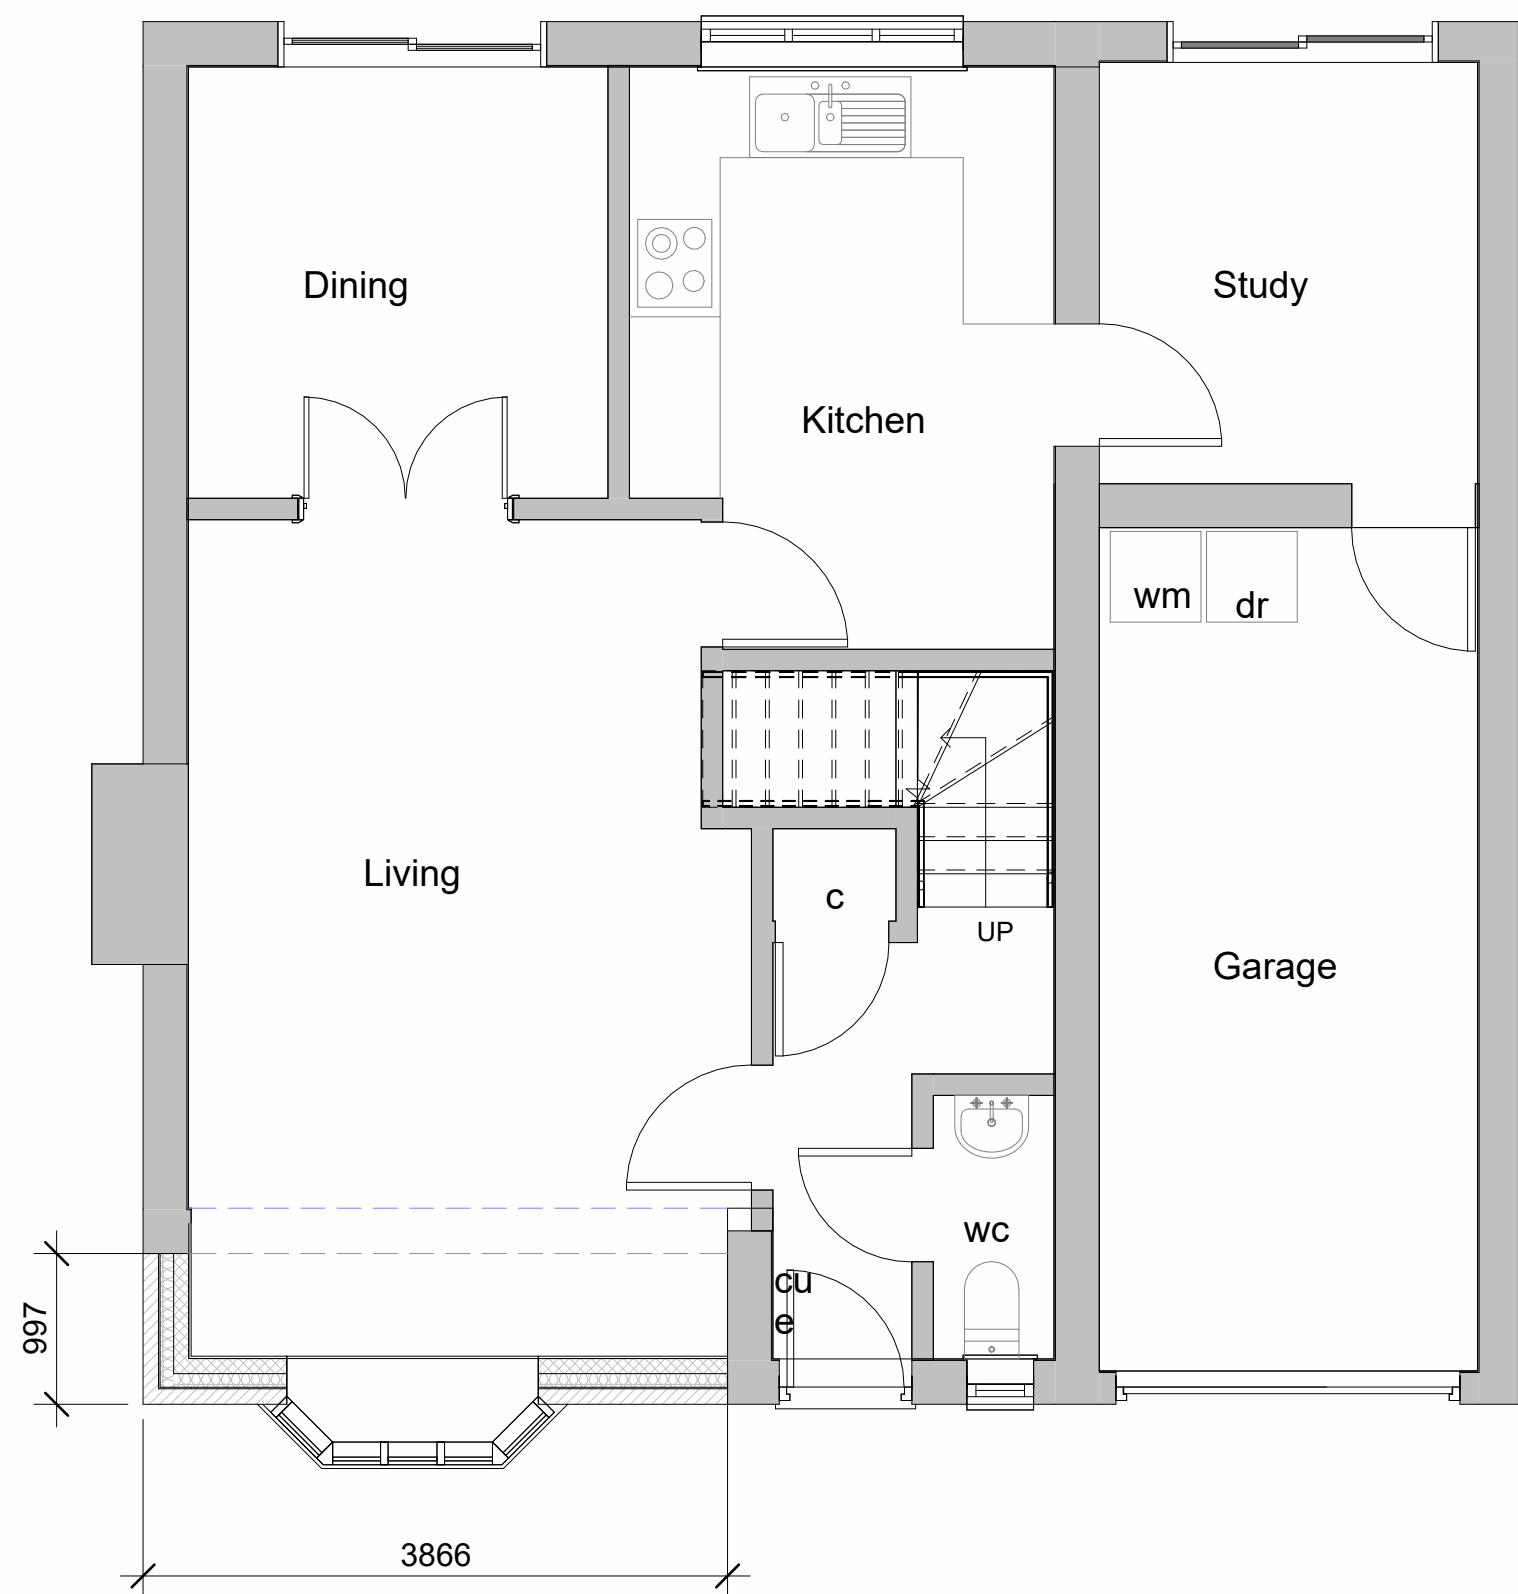


2 Proposed First Floor
1:50

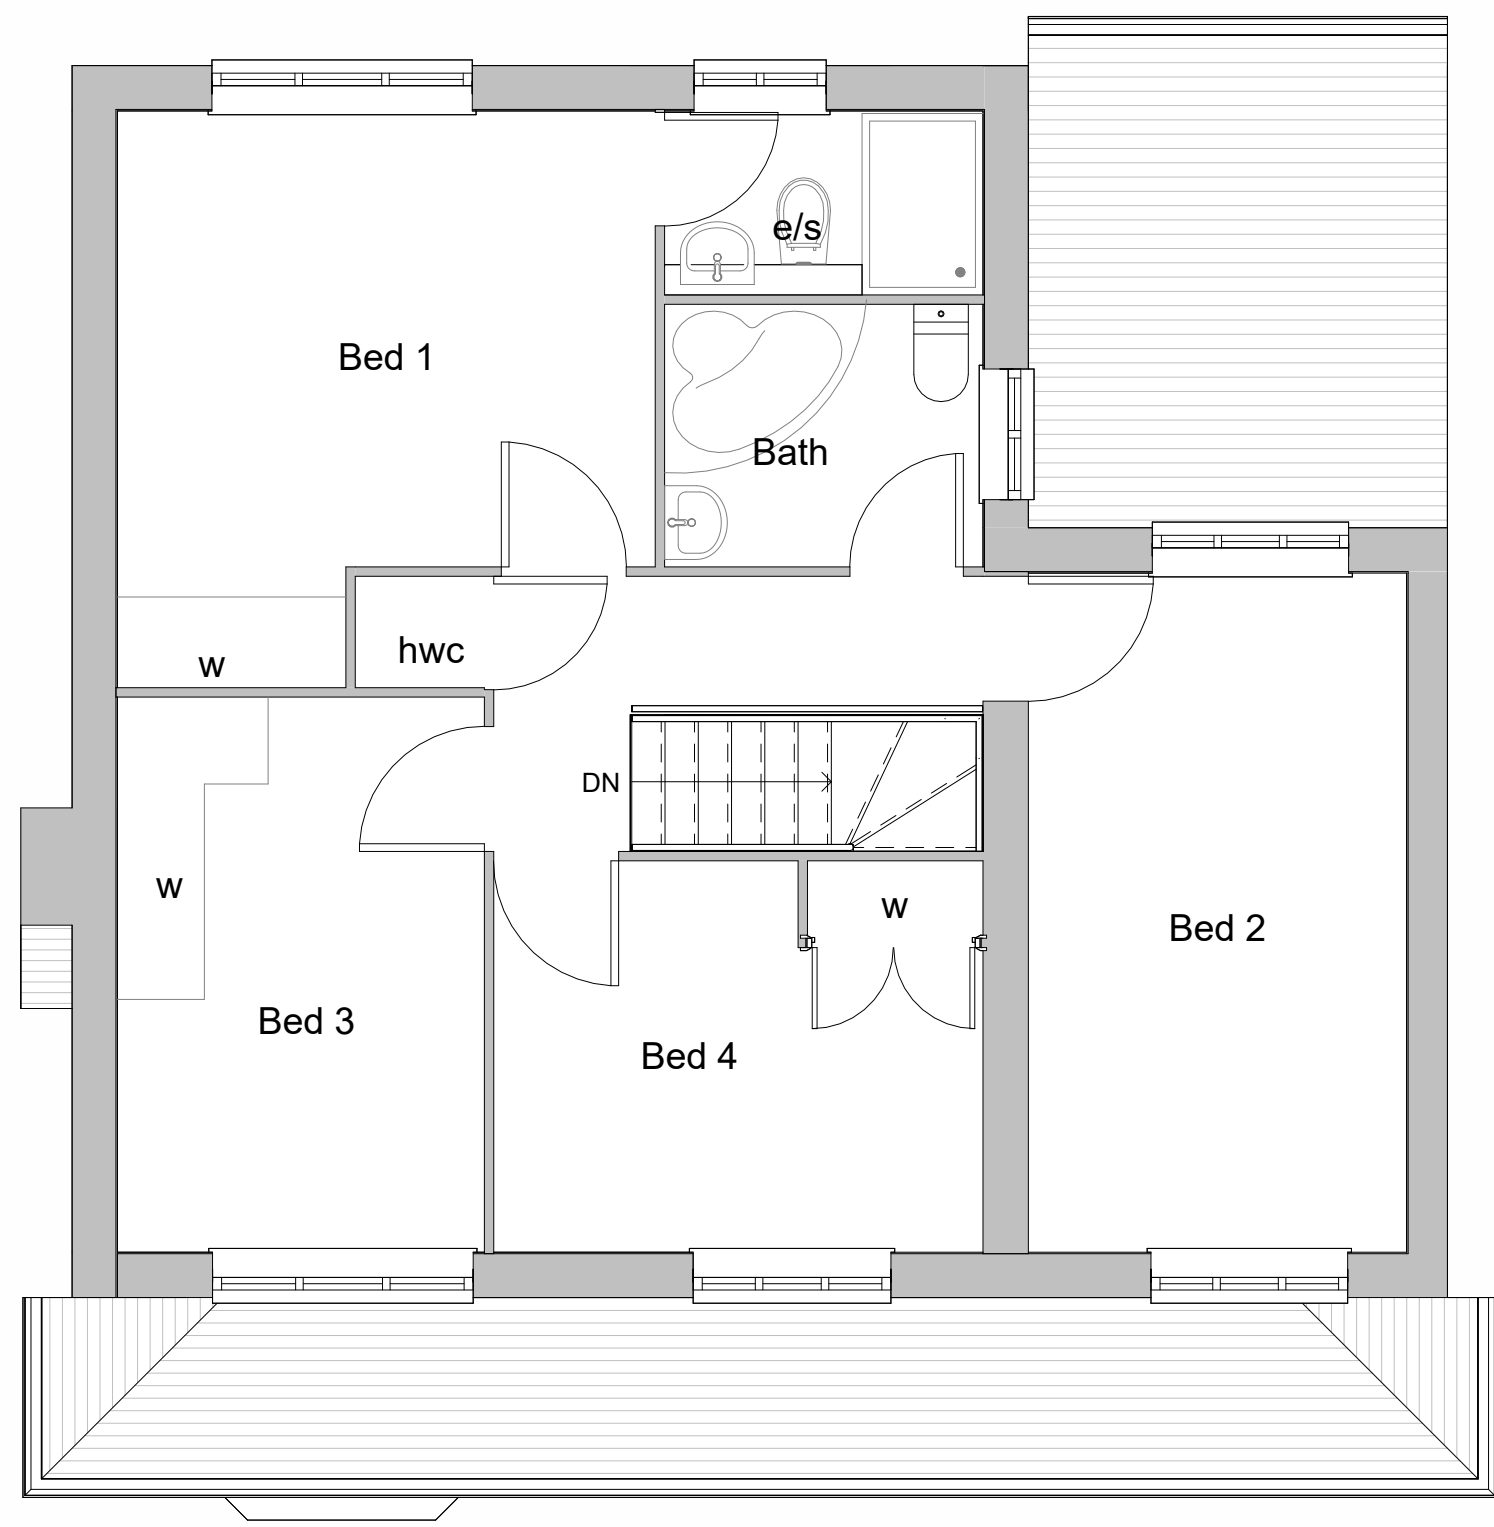

3 Proposed Roof Plan
1:100

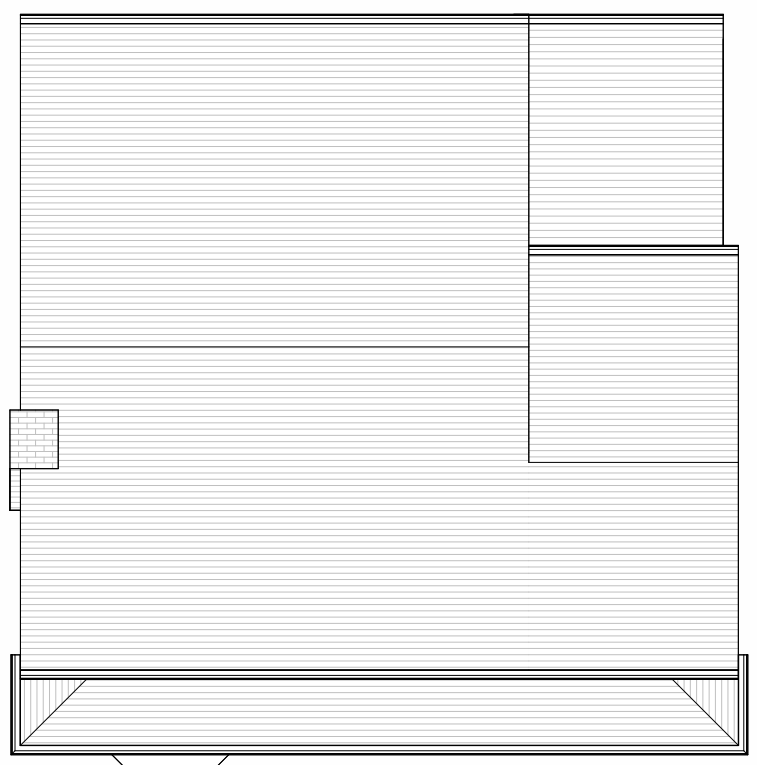


4 Proposed Front Elevation
1:100

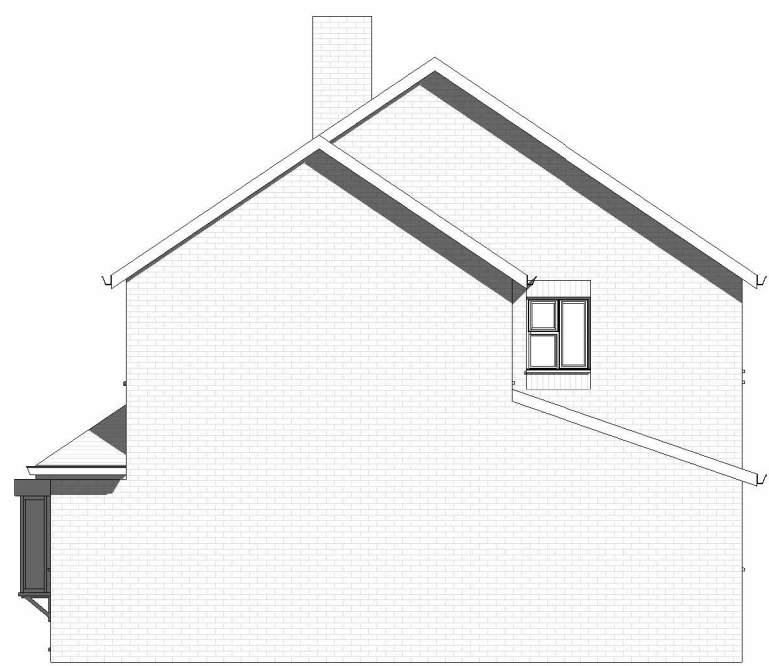

5 Proposed Side Elevation_1
1:100



6 Proposed Rear Elevation
1:100

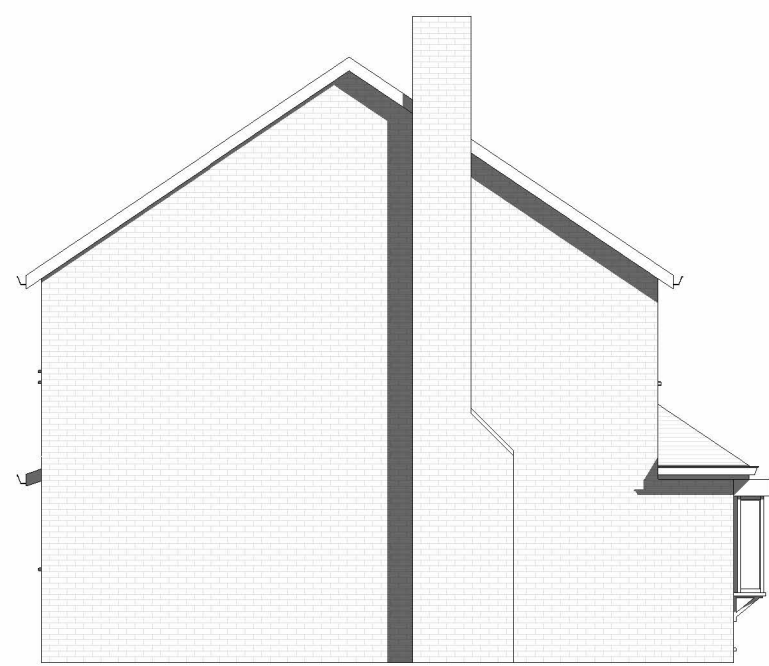


7 Proposed Side Elevation_2
1:100



8 3D View 1



9 3D View 2

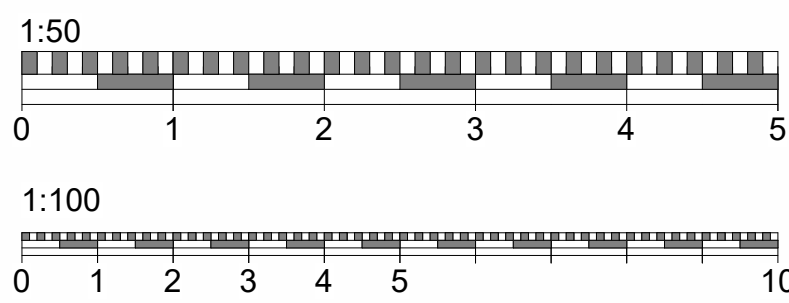

Do not scale from this drawing except for planning purpose. Contractor to verify all dimensions before setting out, commencing work or placing order

M3
architecturaldesign

Project

3 Vermont Wood Finchampstead Wokingham RG40 4PF

Client Geoff Round

Drawing Title
Proposed Floor Plans and Elevations

Project Ref	Layout Id	Rev.
4105	GA.02	

Date: 06/11/2025 Scale @A1: As indicated

M3 Architectural Design Ltd
Basepoint Centres Limited
377-399 London Road
Camberley GU15 3HL
t: 01276 300024
e: info@m3architecturaldesign.co.uk
w: www.m3architecturaldesign.co.uk
© 2025 M3 Architectural Design Ltd