


1 Existing Ground Floor

1:50




2 Existing First Floor

1:50

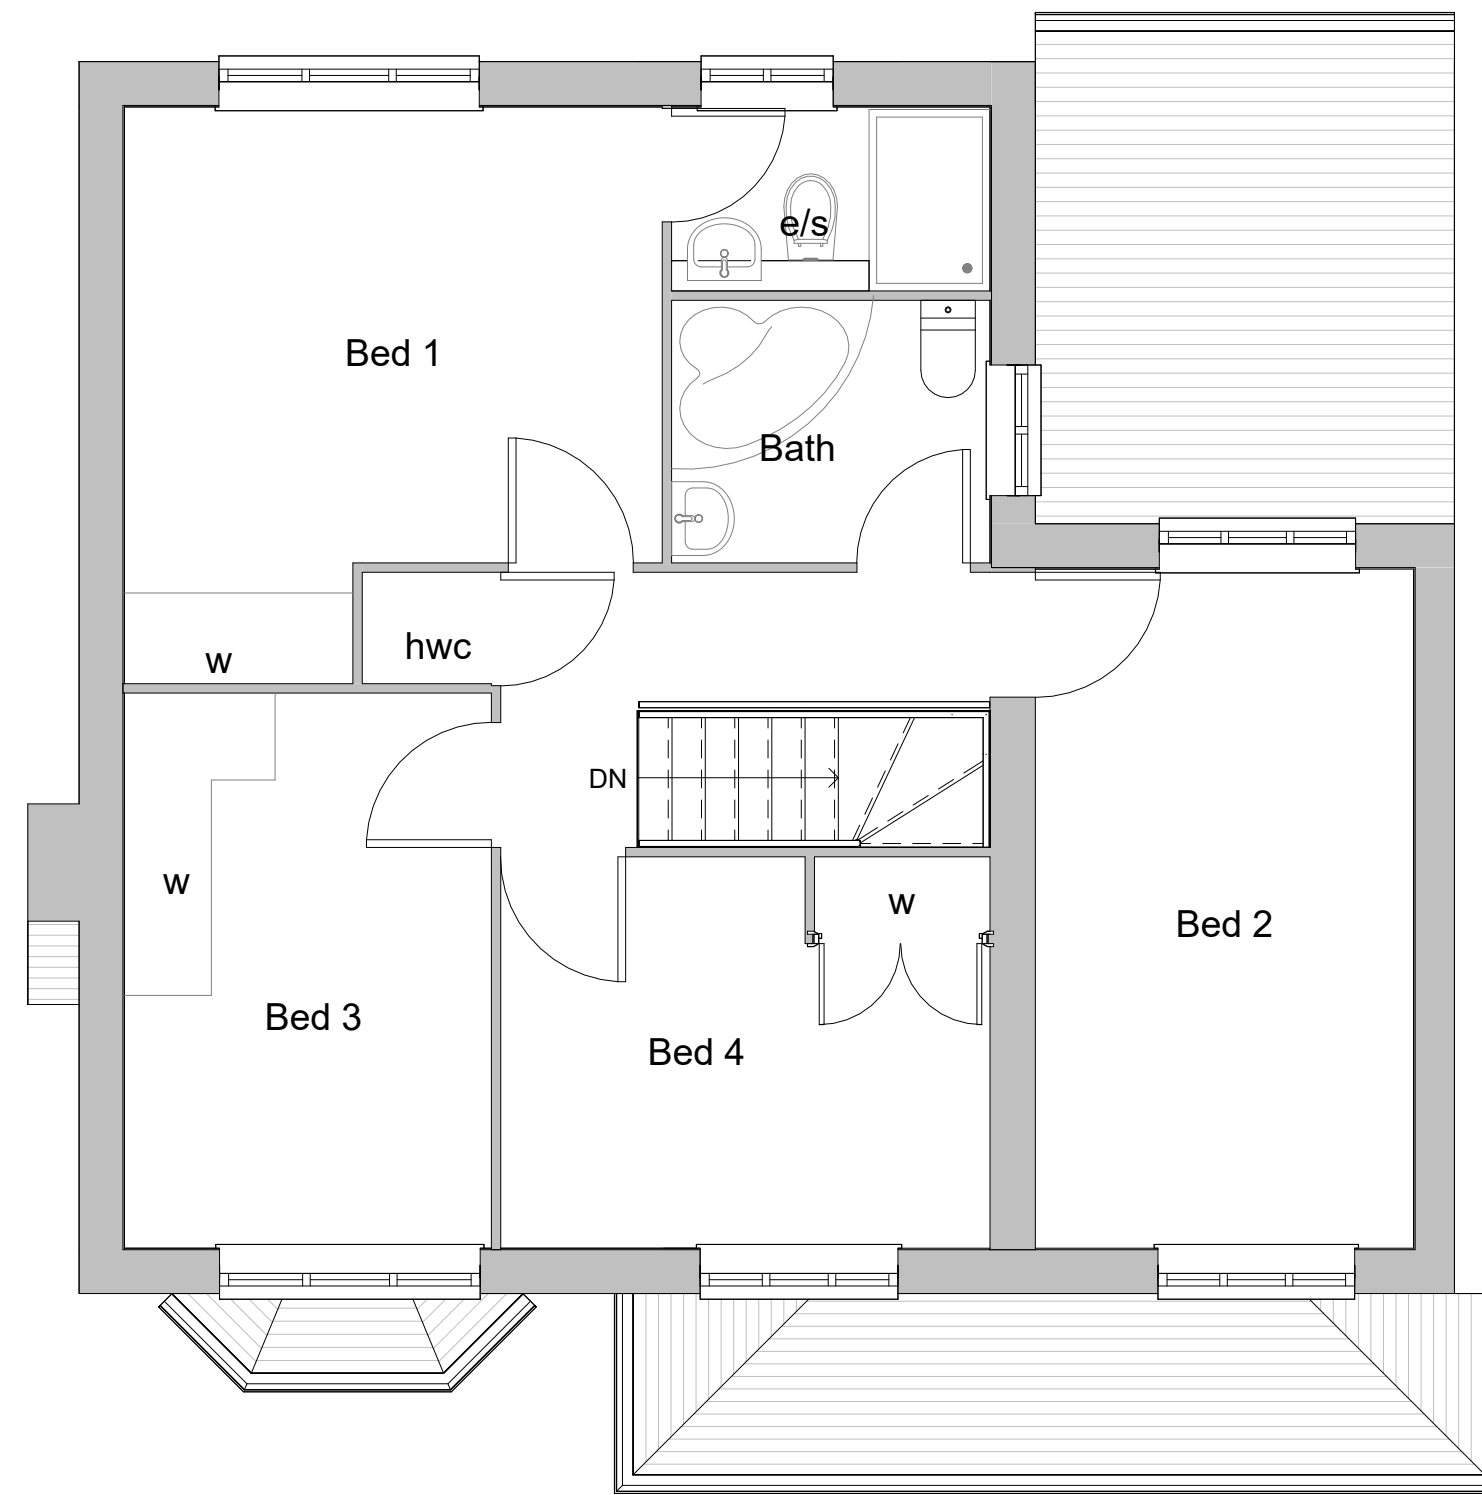


3 Existing Roof Plan

1:100

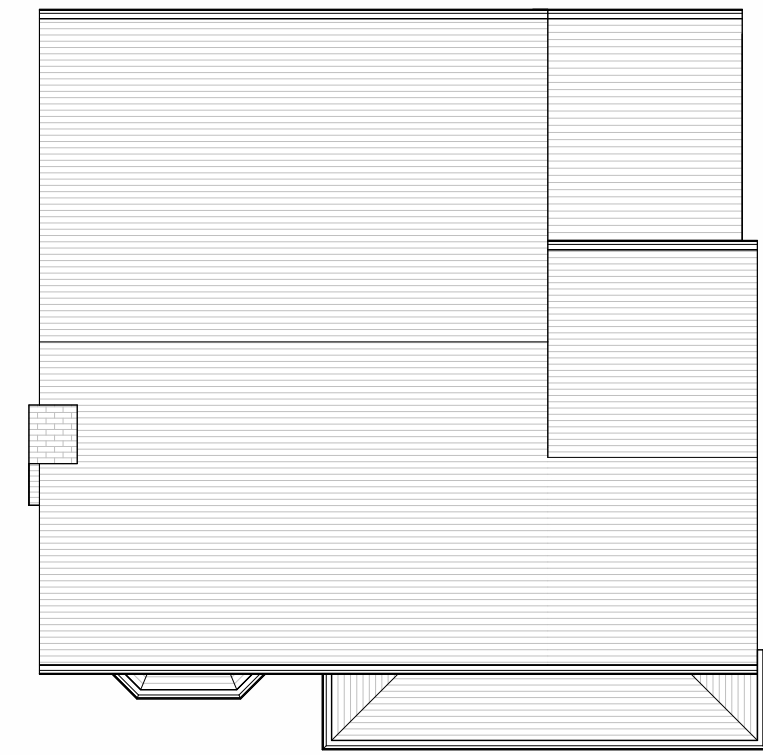

4 Existing Front Elevation

1:100

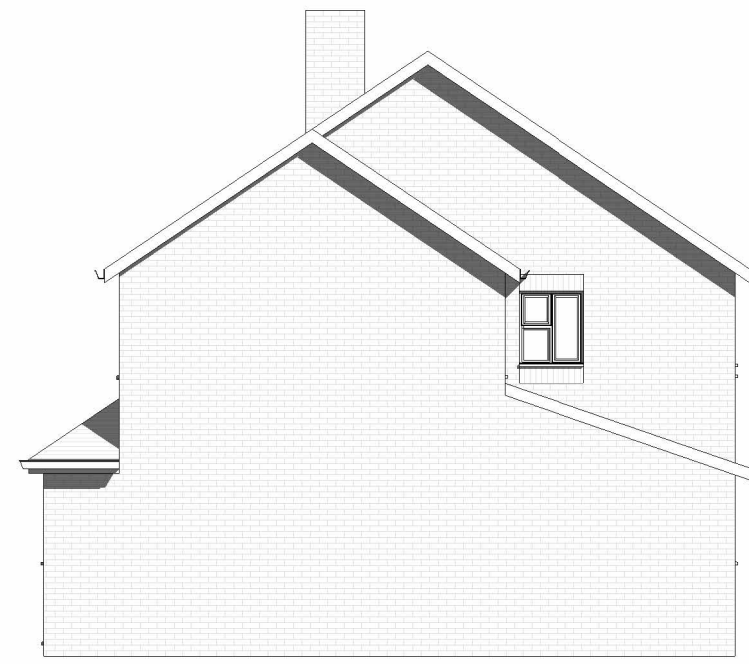


5 Existing Side Elevation_1

1:100



6 Existing Rear Elevation

1:100

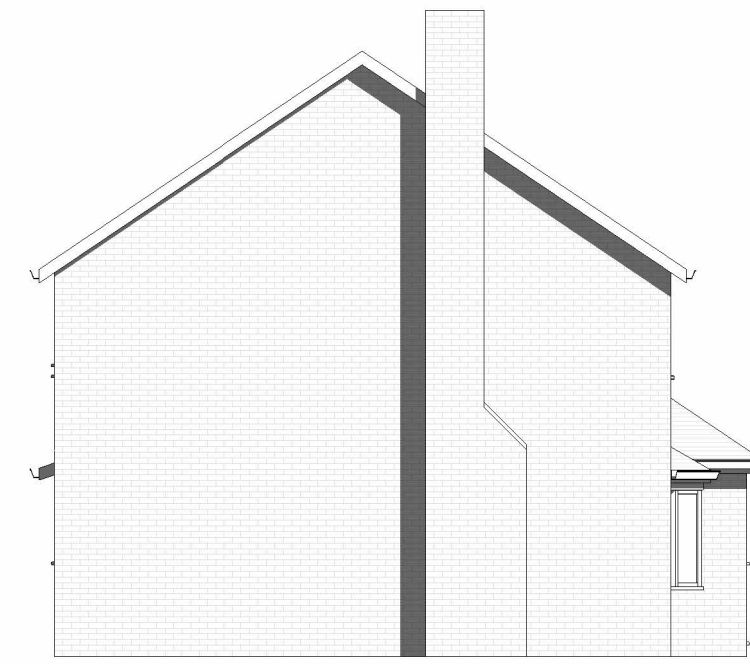

7 Existing Side Elevation_2



1:100



8 3D View 1



9 3D View 2

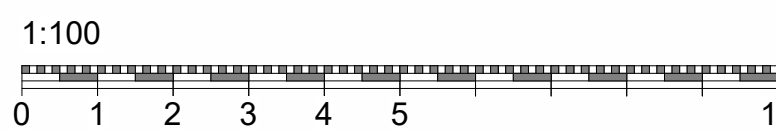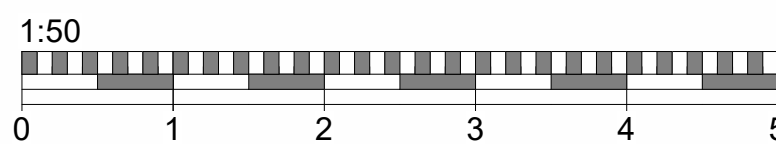

Do not scale from this drawing
except for planning purpose.
Contractor to verify all dimensions
before setting out,
commencing work or placing order



Project

3 Vermont Wood Finchampstead
Wokingham RG40 4PF

Client Geoff Round

Drawing Title
Existing Floor Plans and Elevations

Project Ref	Layout Id	Rev.
4105	GA.01	

Date: 06/11/2025	Scale @A1:	As indicated
------------------	------------	--------------

M3 Architectural Design Ltd
Basepoint Centres Limited
377-399 London Road
Camberley GU15 3HL

t: 01276 300024
e: info@m3architecturaldesign.co.uk
w: www.m3architecturaldesign.co.uk

© 2025 M3 Architectural Design Ltd