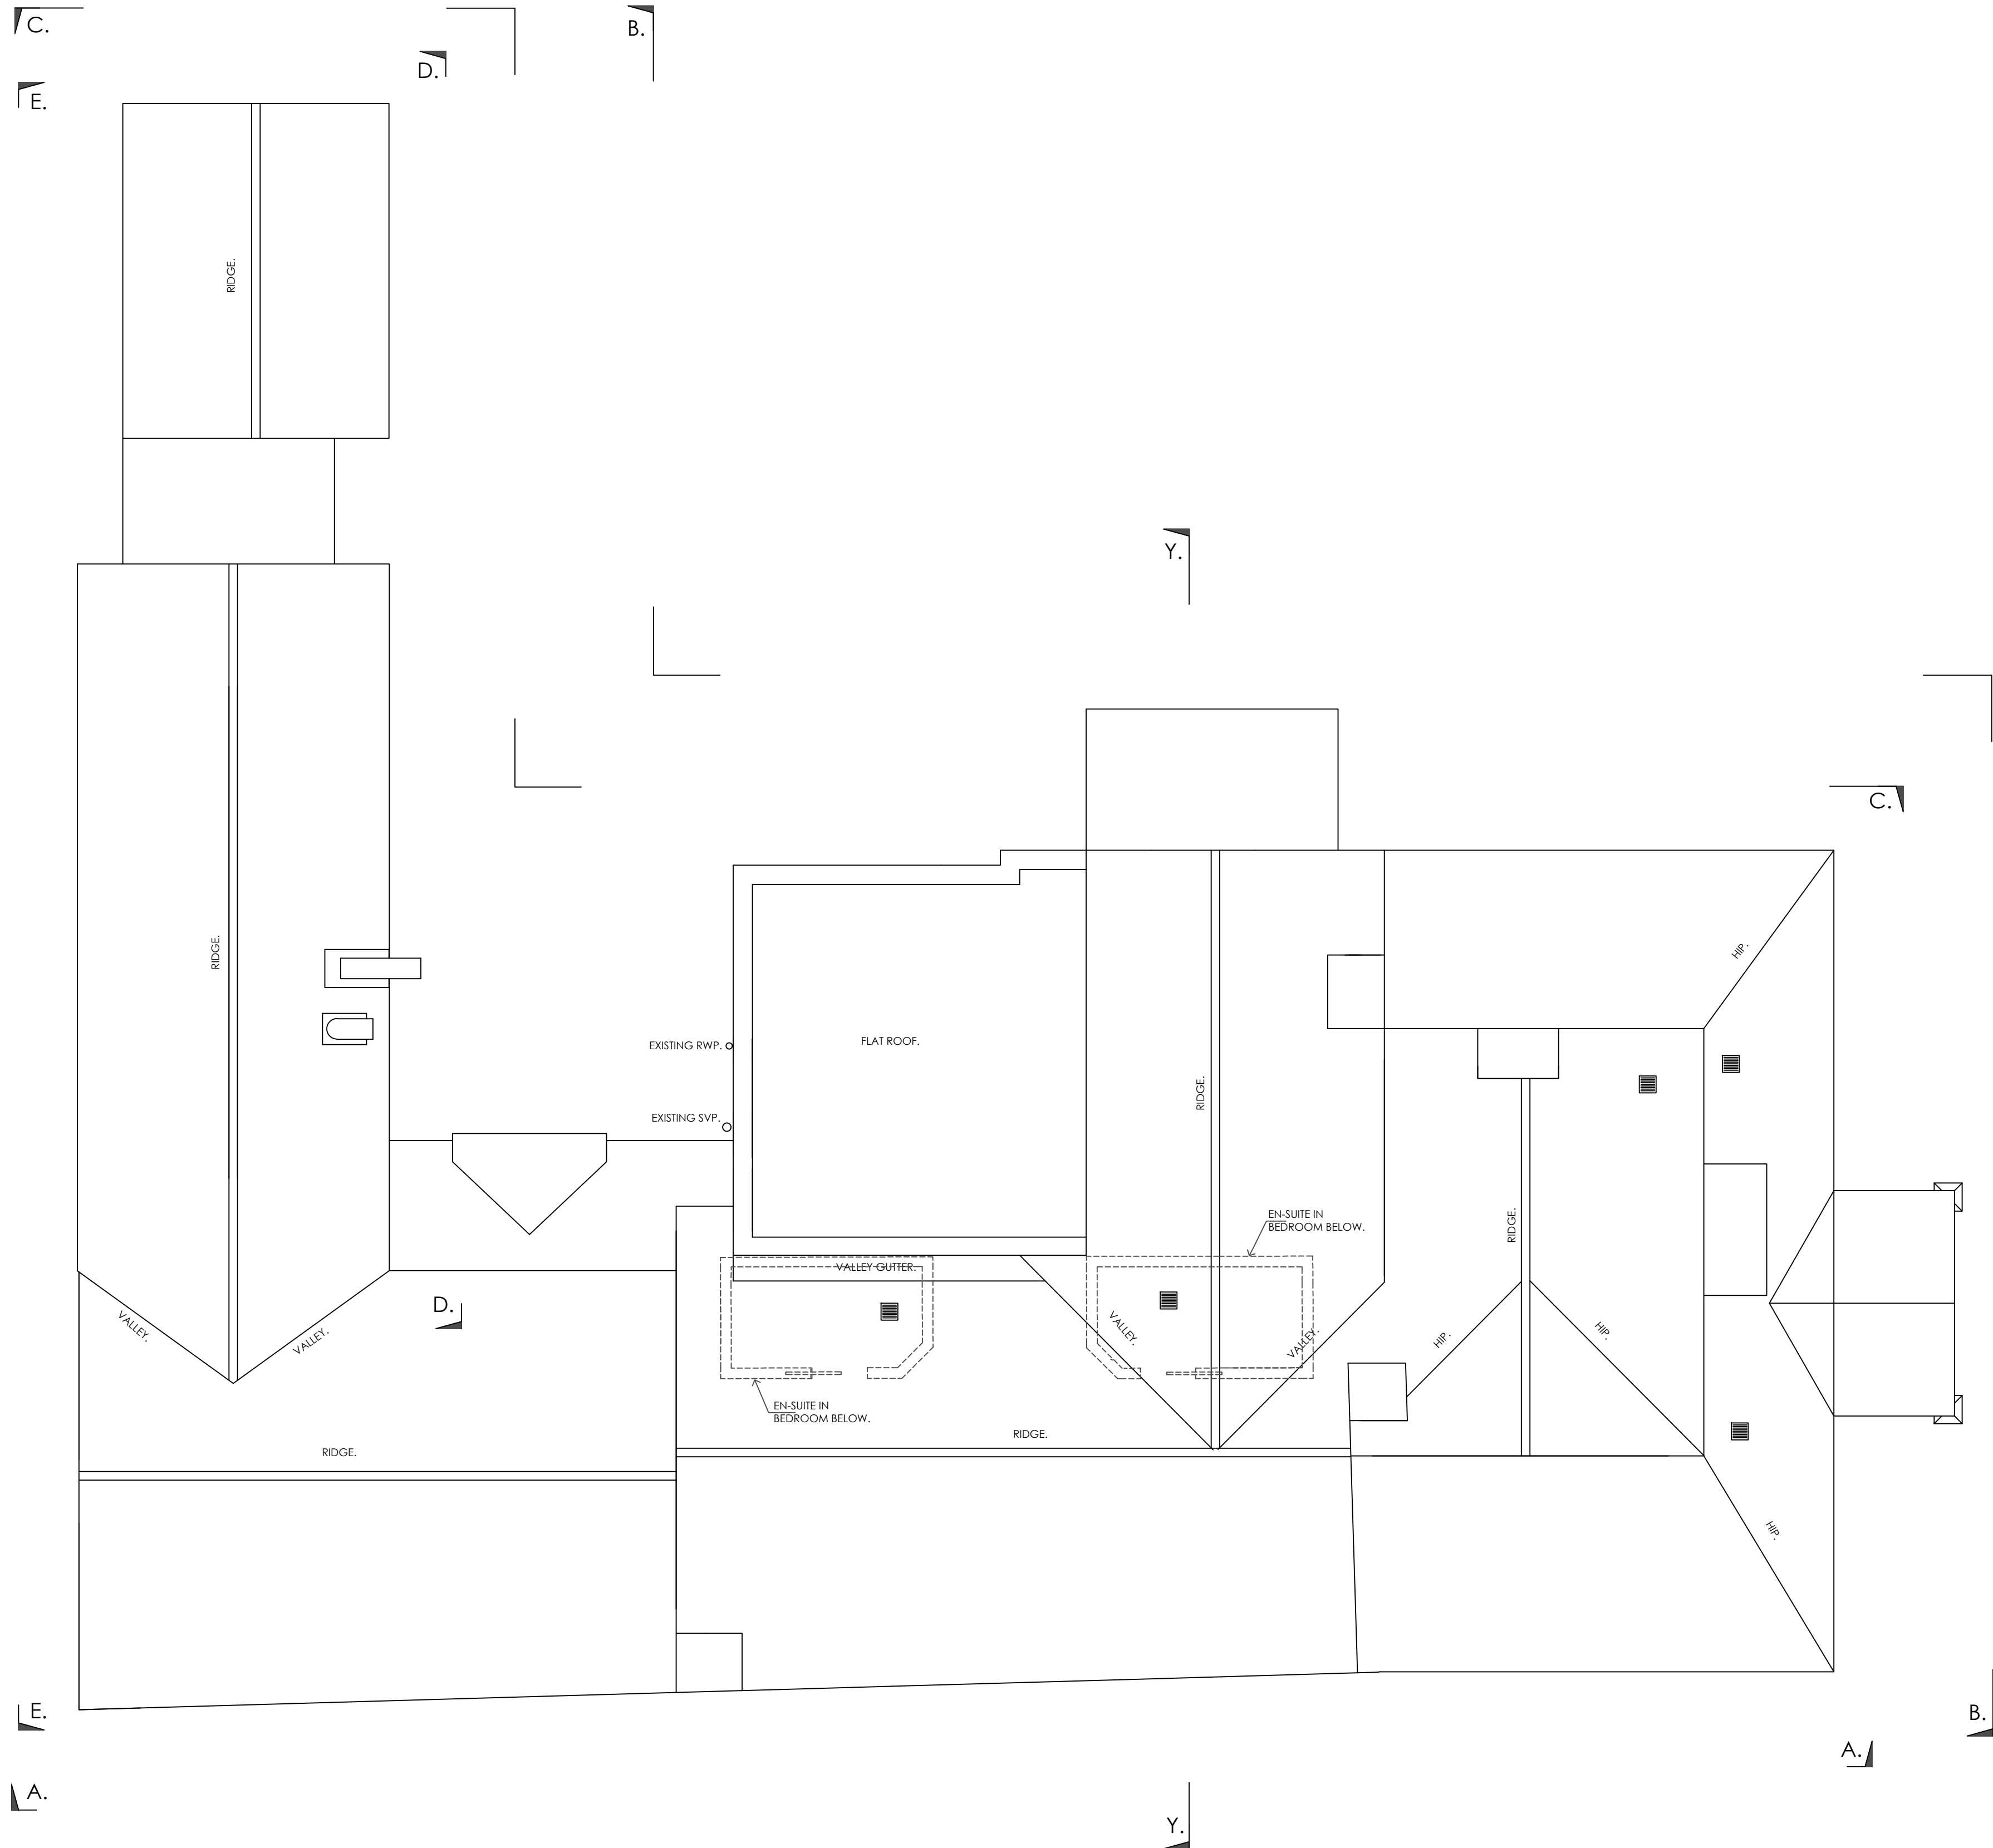
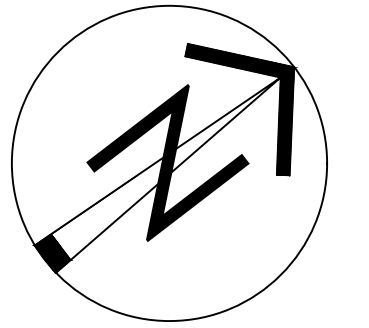


PROPOSED ROOF PLAN INDICATING VENT TILES.

REV	DATE	REVISION
CLIENT		
Horns Hospitality Limited.		
PROJECT		
The Horns Public House, Crazies Hill, Berkshire.		
TITLE		
Proposed Alterations and Refurbishment.		
Wargrave Design Consultancy The Old Pump House - Wargrave - Berkshire - RG10 8DJ 0118 940 1678 - info@wargravedesign.com www.wargravedesign.com		
DRAWN	G.D.G.	SCALE
DATE	June 2024	1:50 @ A1
DRAWING No.		REV.
1886 - 17		P

These plans must not be acted upon until the appropriate planning and building regulation approvals have been granted. Should the works be undertaken prior to the above approvals being in place it is done so entirely at the client's own risk.

This drawing has been prepared solely for the use of the client as detailed in the title block, and shall not be copied, lent or used by any third party without the express written permission of the Wargrave Design Consultancy Limited. Date as title block.