


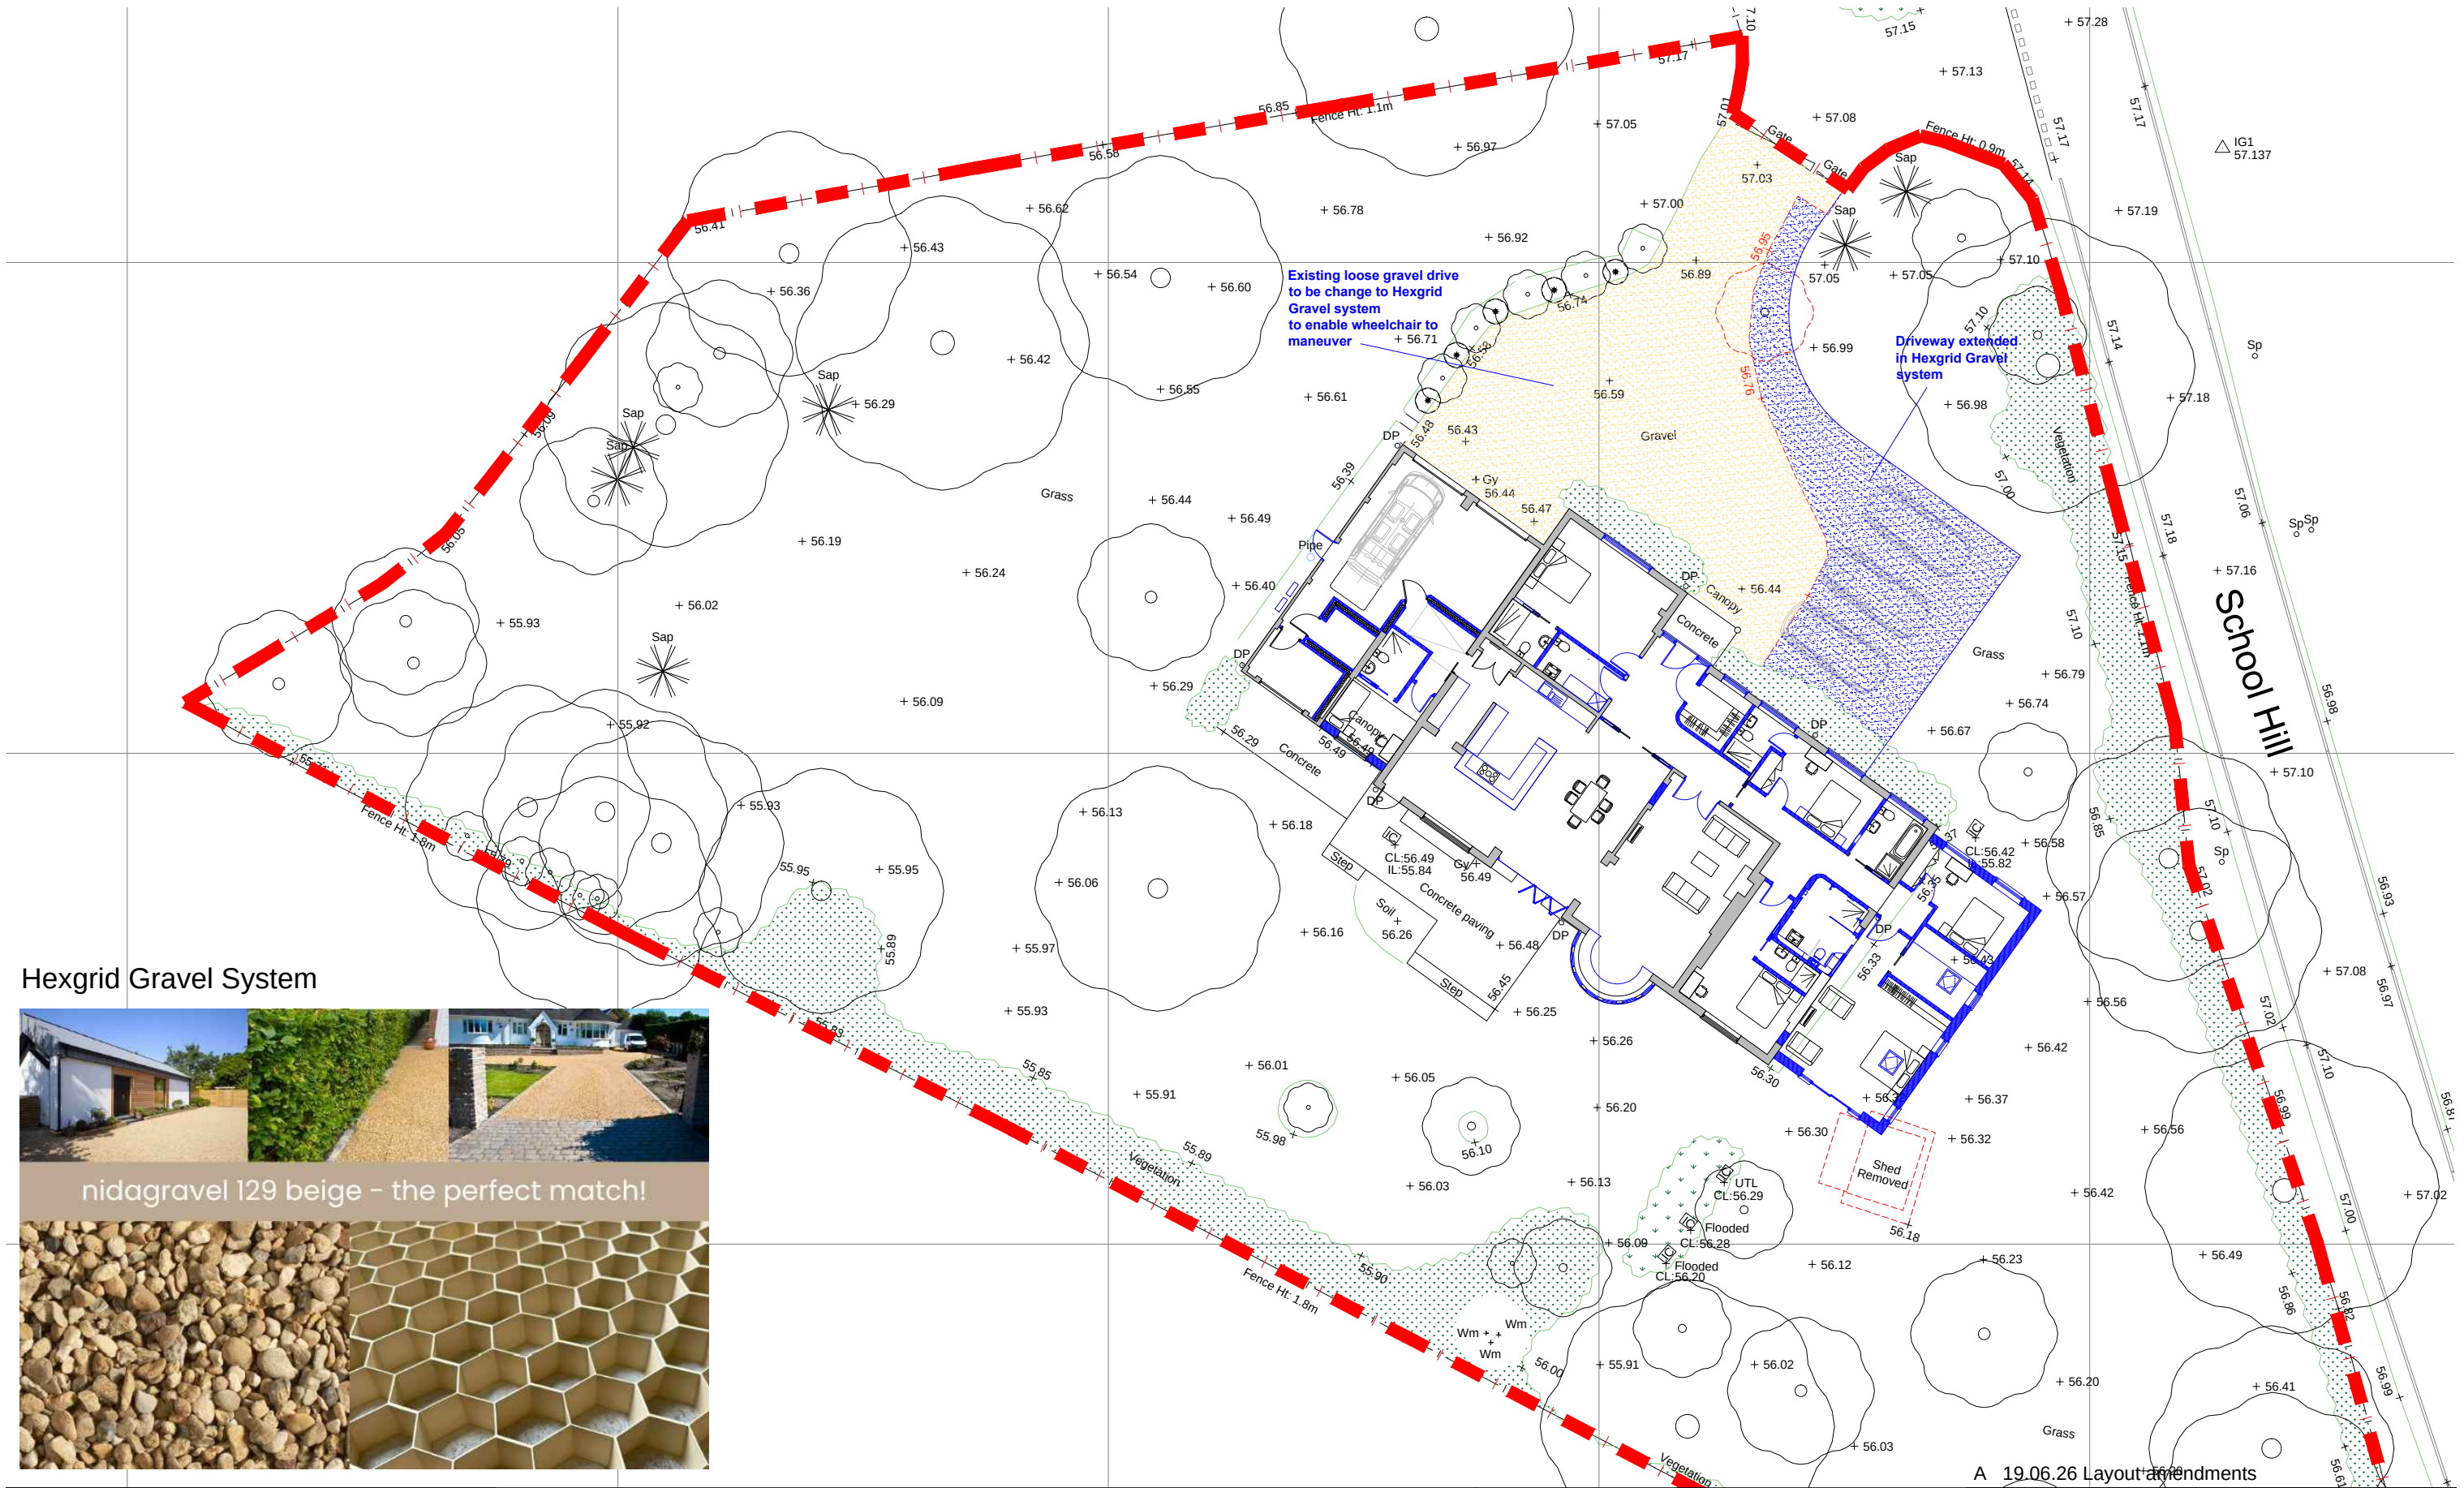

Hexgrid Gravel System



SHEK
architects

Regal House London Road Twickenham TW1 3QS United Kingdom
T 0207 846 7318 E info@shekarchitects.com www.shekarchitects.com

Client:	D Czernuszka-Watts			Drawing: Proposed Site Plan					
Project:	Residential - Disability Adaptation			Scale:	1:250 @A3	Date:	April 2026	Drawn:	TL
Address:	The Spindles, School Hill Wargrave, RG10 8DY			Status:	Planning			Checked:	MS
				Drg No.	P1045 - P009				