


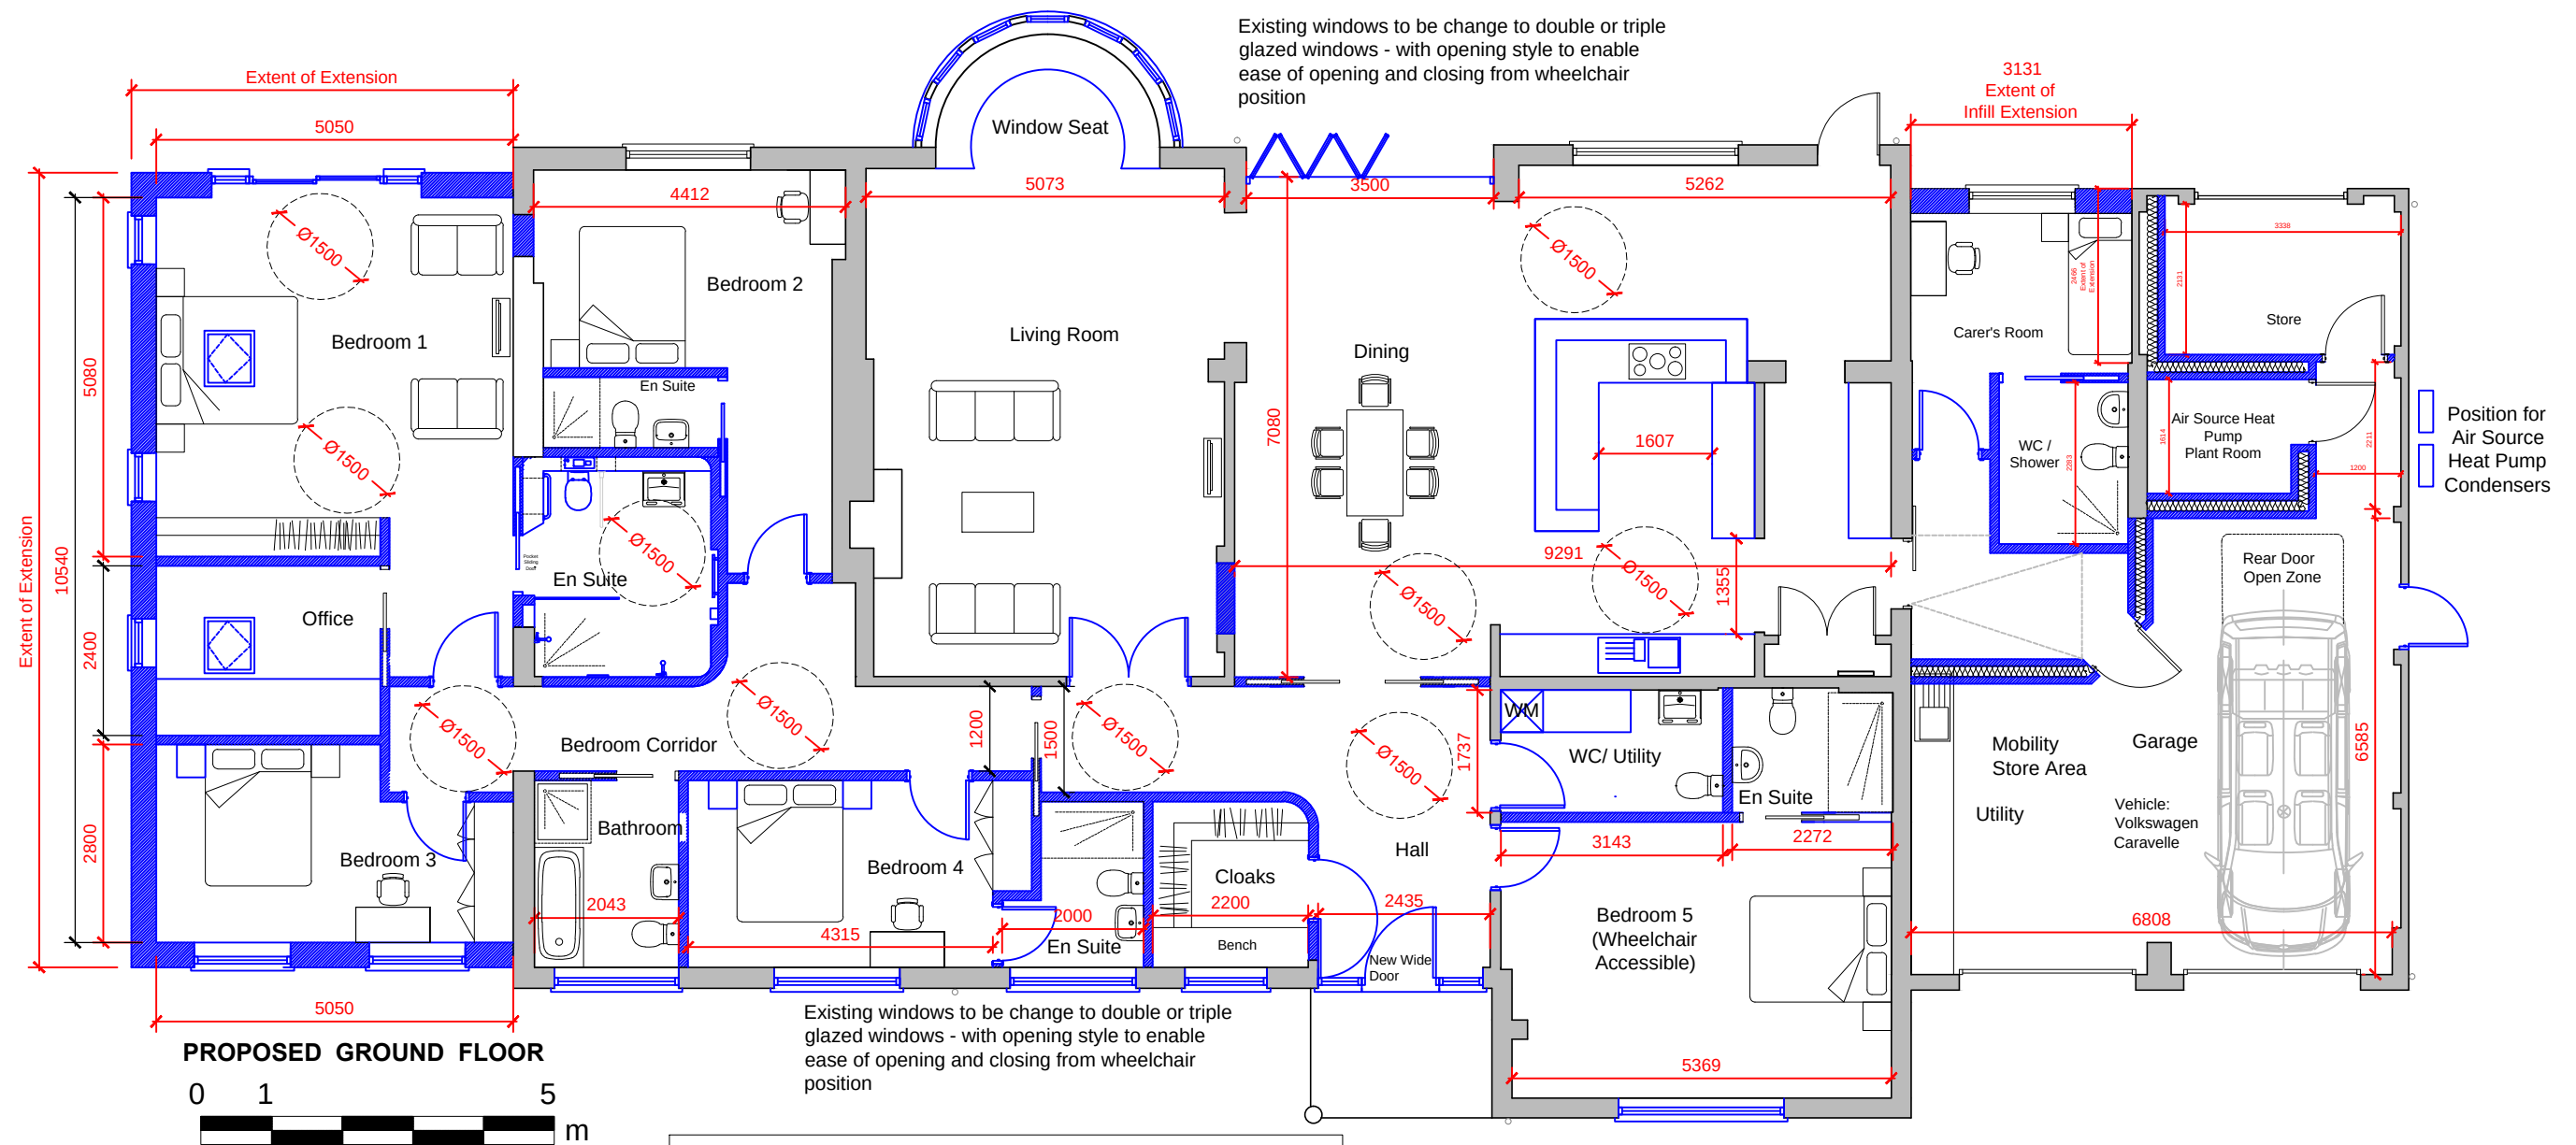

A 19.06.26 Layout amendments

SHEK
architects

Regal House London Road Twickenham TW1 3QS United Kingdom
T 0207 846 7318 E info@shekarchitects.com www.shekarchitects.com

Client: D Czernuszka-Watts

Project: Residential - Disability Adaptation

Address: The Spindles, School Hill
Wargrave, RG10 8DY

Drawing: Proposed Floor Plan

Scale: 1:100 @A3

Date: April 2026

Drawn: TL

Status: Planning

Checked: MS

Drg No. P1045 - P005

Rev: A