

DRG. REMAINS COPYRIGHT OF THE ARCHITECT.
DIMENSIONAL DISCREPANCIES TO BE REFERRED
TO THE ARCHITECT
DO NOT SCALE

DRAWING STATUS ☒ PRELIMINARY ☐ FOR APPROVAL ☐ CONSTRUCTION

DATE - -

REVISION 3 Drawing


Scale 1:100

0m

10m



FRONT ELEVATION
1:100

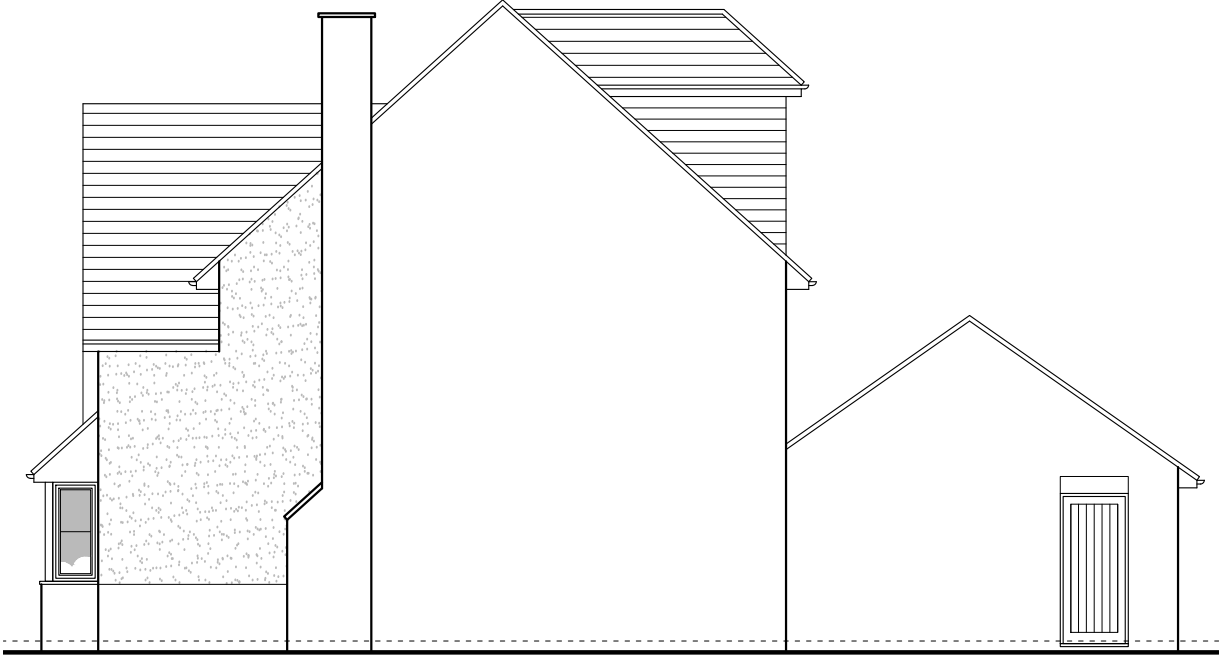

SIDE ELEVATION
1:100

CLIENT	JOB TITLE	DATE
Mr & Mrs Troth/Wells	Proposed Extension	Jan 24
-	12 Comfrey Close	SCALE 1:100
-	Wokingham	REV. -
DRG TITLE	JOB No.	DWG No.
Existing Elevations	2357	03



anne owen
architects

Anne Owen Architects Ltd
24 Springfield Park, Twyford, Reading RG10 9JH
+44(0)118 932 0846 / 07788 262602
anne@annehenrichs.co.uk
www.annehenrichs.co.uk
Director: Anne Owen BA (Hons) BA Arch RIBA
Company Registered in England & Wales No. 8861202