

DRG. REMAINS COPYRIGHT OF THE ARCHITECT.
DIMENSIONAL DISCREPANCIES TO BE REFERRED
TO THE ARCHITECT
DO NOT SCALE

DRAWING STATUS ☒ PRELIMINARY ☐ FOR APPROVAL ☐ CONSTRUCTION

DATE - -

REVISION 3 Drawing


Scale 1:100

0m

10m



FRONT ELEVATION
1:100

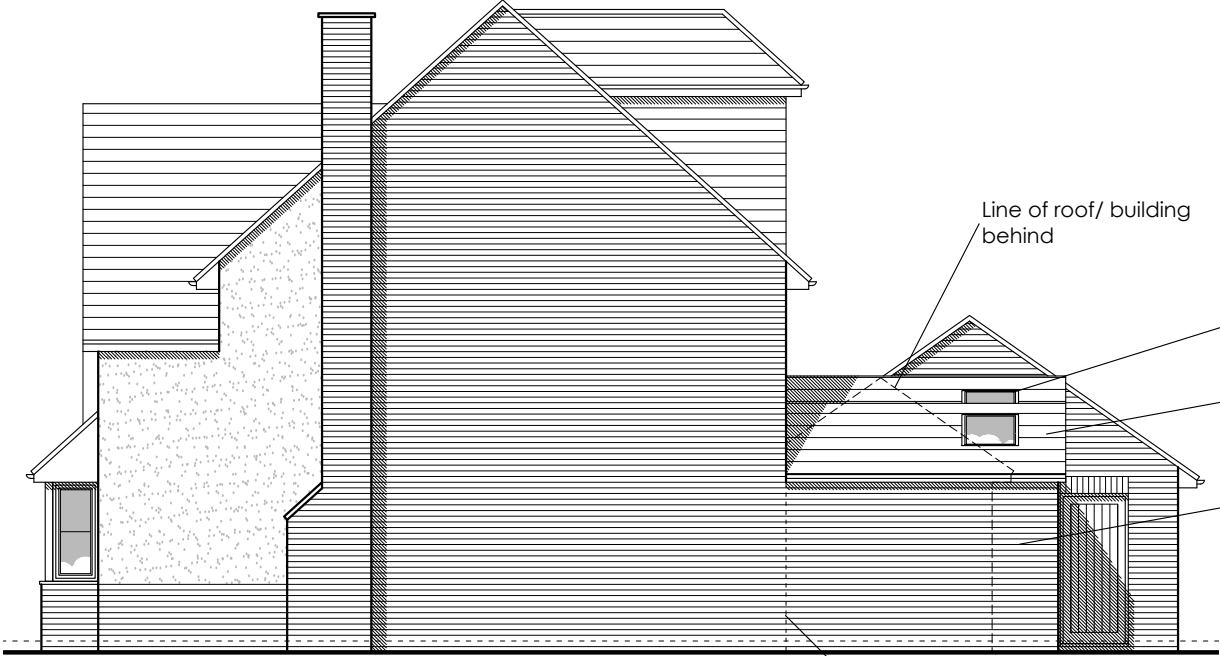

SIDE ELEVATION
1:100

CLIENT
Mr & Mrs Troth/Wells

-

-

DRG TITLE

Proposed Elevations

JOB TITLE

Proposed Extension
12 Comfrey Close
Wokingham

JOB No.

2357

DWG No.

07

DATE

May 24

SCALE

1:100

REV.

-



anne owen
architects

Anne Owen Architects Ltd
24 Springfield Park, Twyford, Reading RG10 9JH
+44(0)118 932 0846 / 07788 262602
anne@annehenarchitect.co.uk
www.annehenarchitect.co.uk

Director: Anne Owen BA (Hons) BA Arch RIBA
Company Registered in England & Wales No. 8861202