



materials to match existing

Solar panels. Location and quantity to be confirmed

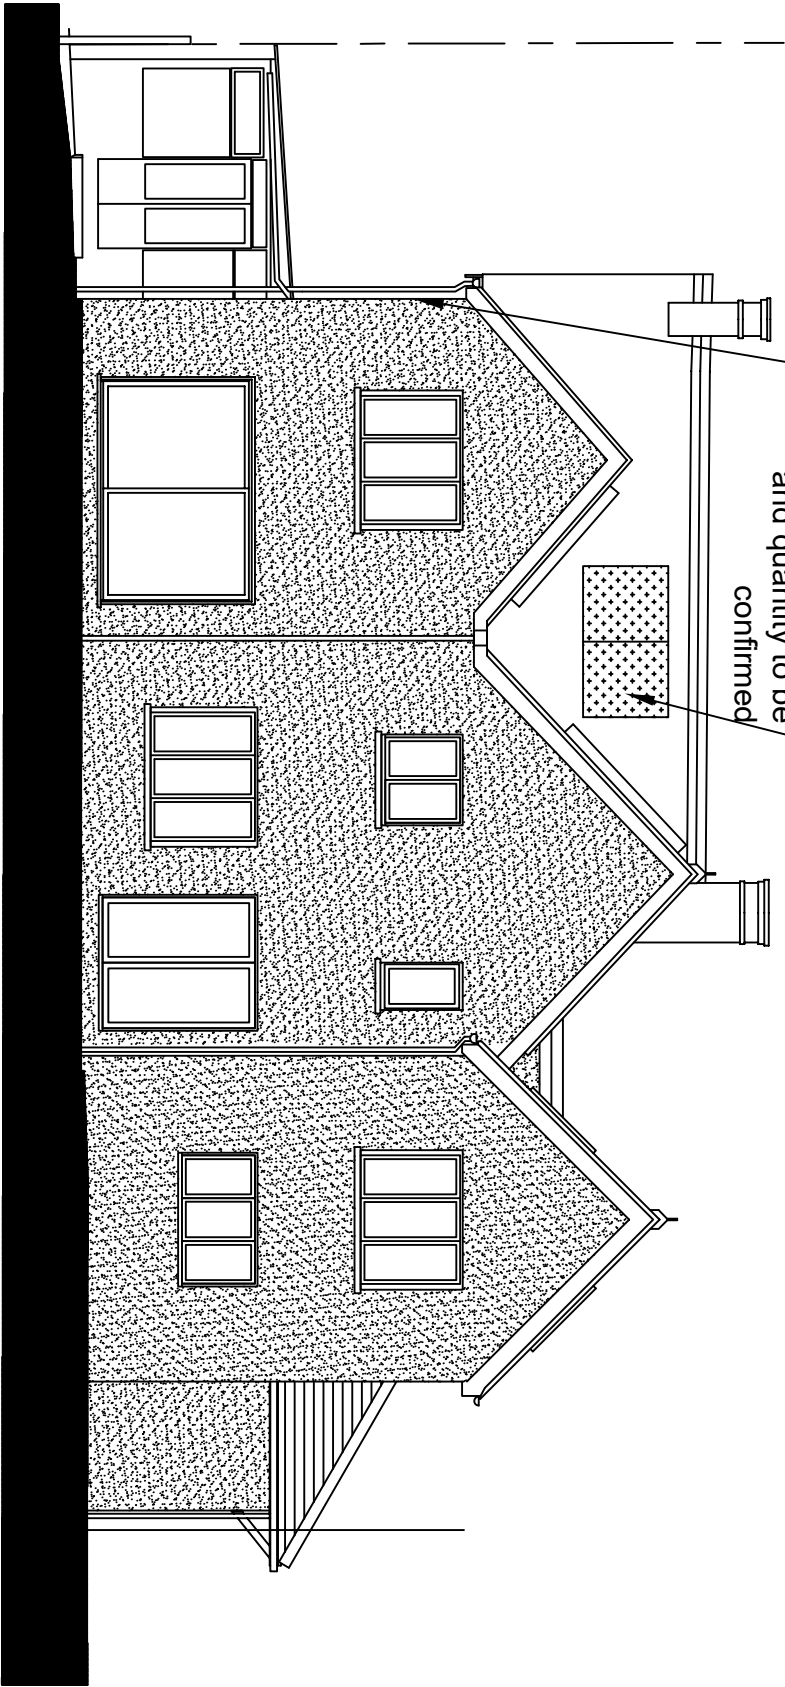


Contractors and consultants are not to scale dimensions from this drawing

velux rooflight

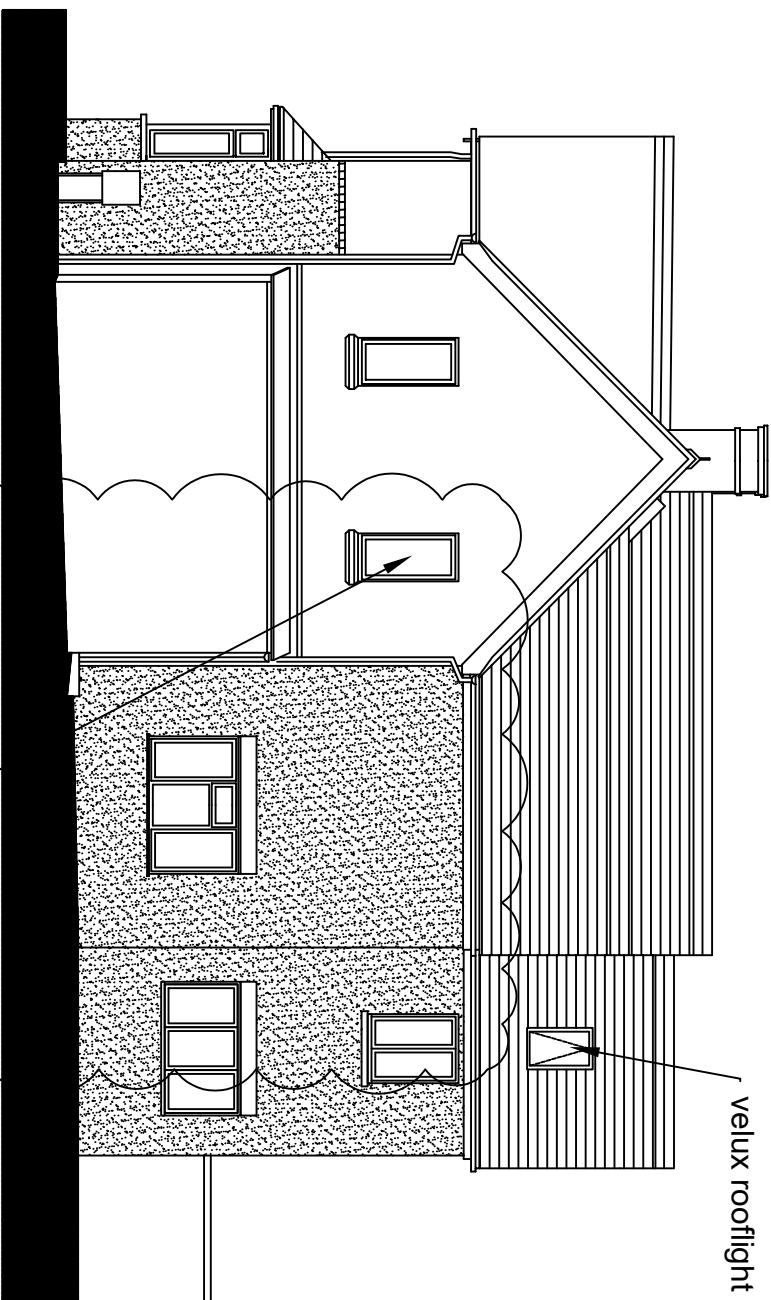

South elevations

pitched roofs to match existing

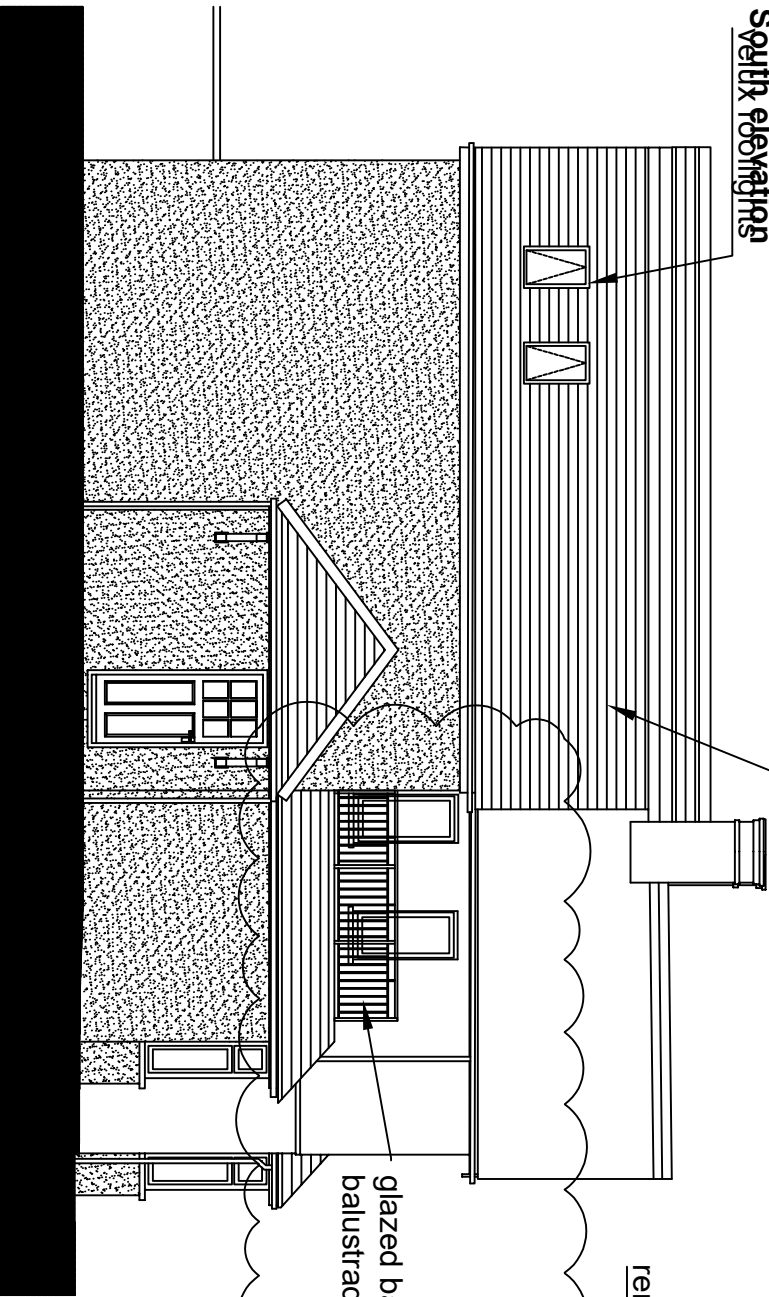

West elevation

rendered finish to match existing

patio doors and glazed balcony to balustrade

glazed balcony to balustrade



East elevation

North elevation

rendered finish to match existing

Revision	Date	Description
P1	11-09-25	NMA application
P	09-09-25	Amendments

Client

R Joyce

Project

70 Reading Road, Wokingham

Description

Proposed elevations



SCALE BAR 1:100

Status

Planning

Scale

1:100@A3

Drawn By

SG

Job Number

059

Drawing Number

05-05

Date

Dec 24

Revision

P1



sarahgouldarchitects@gmail.com