


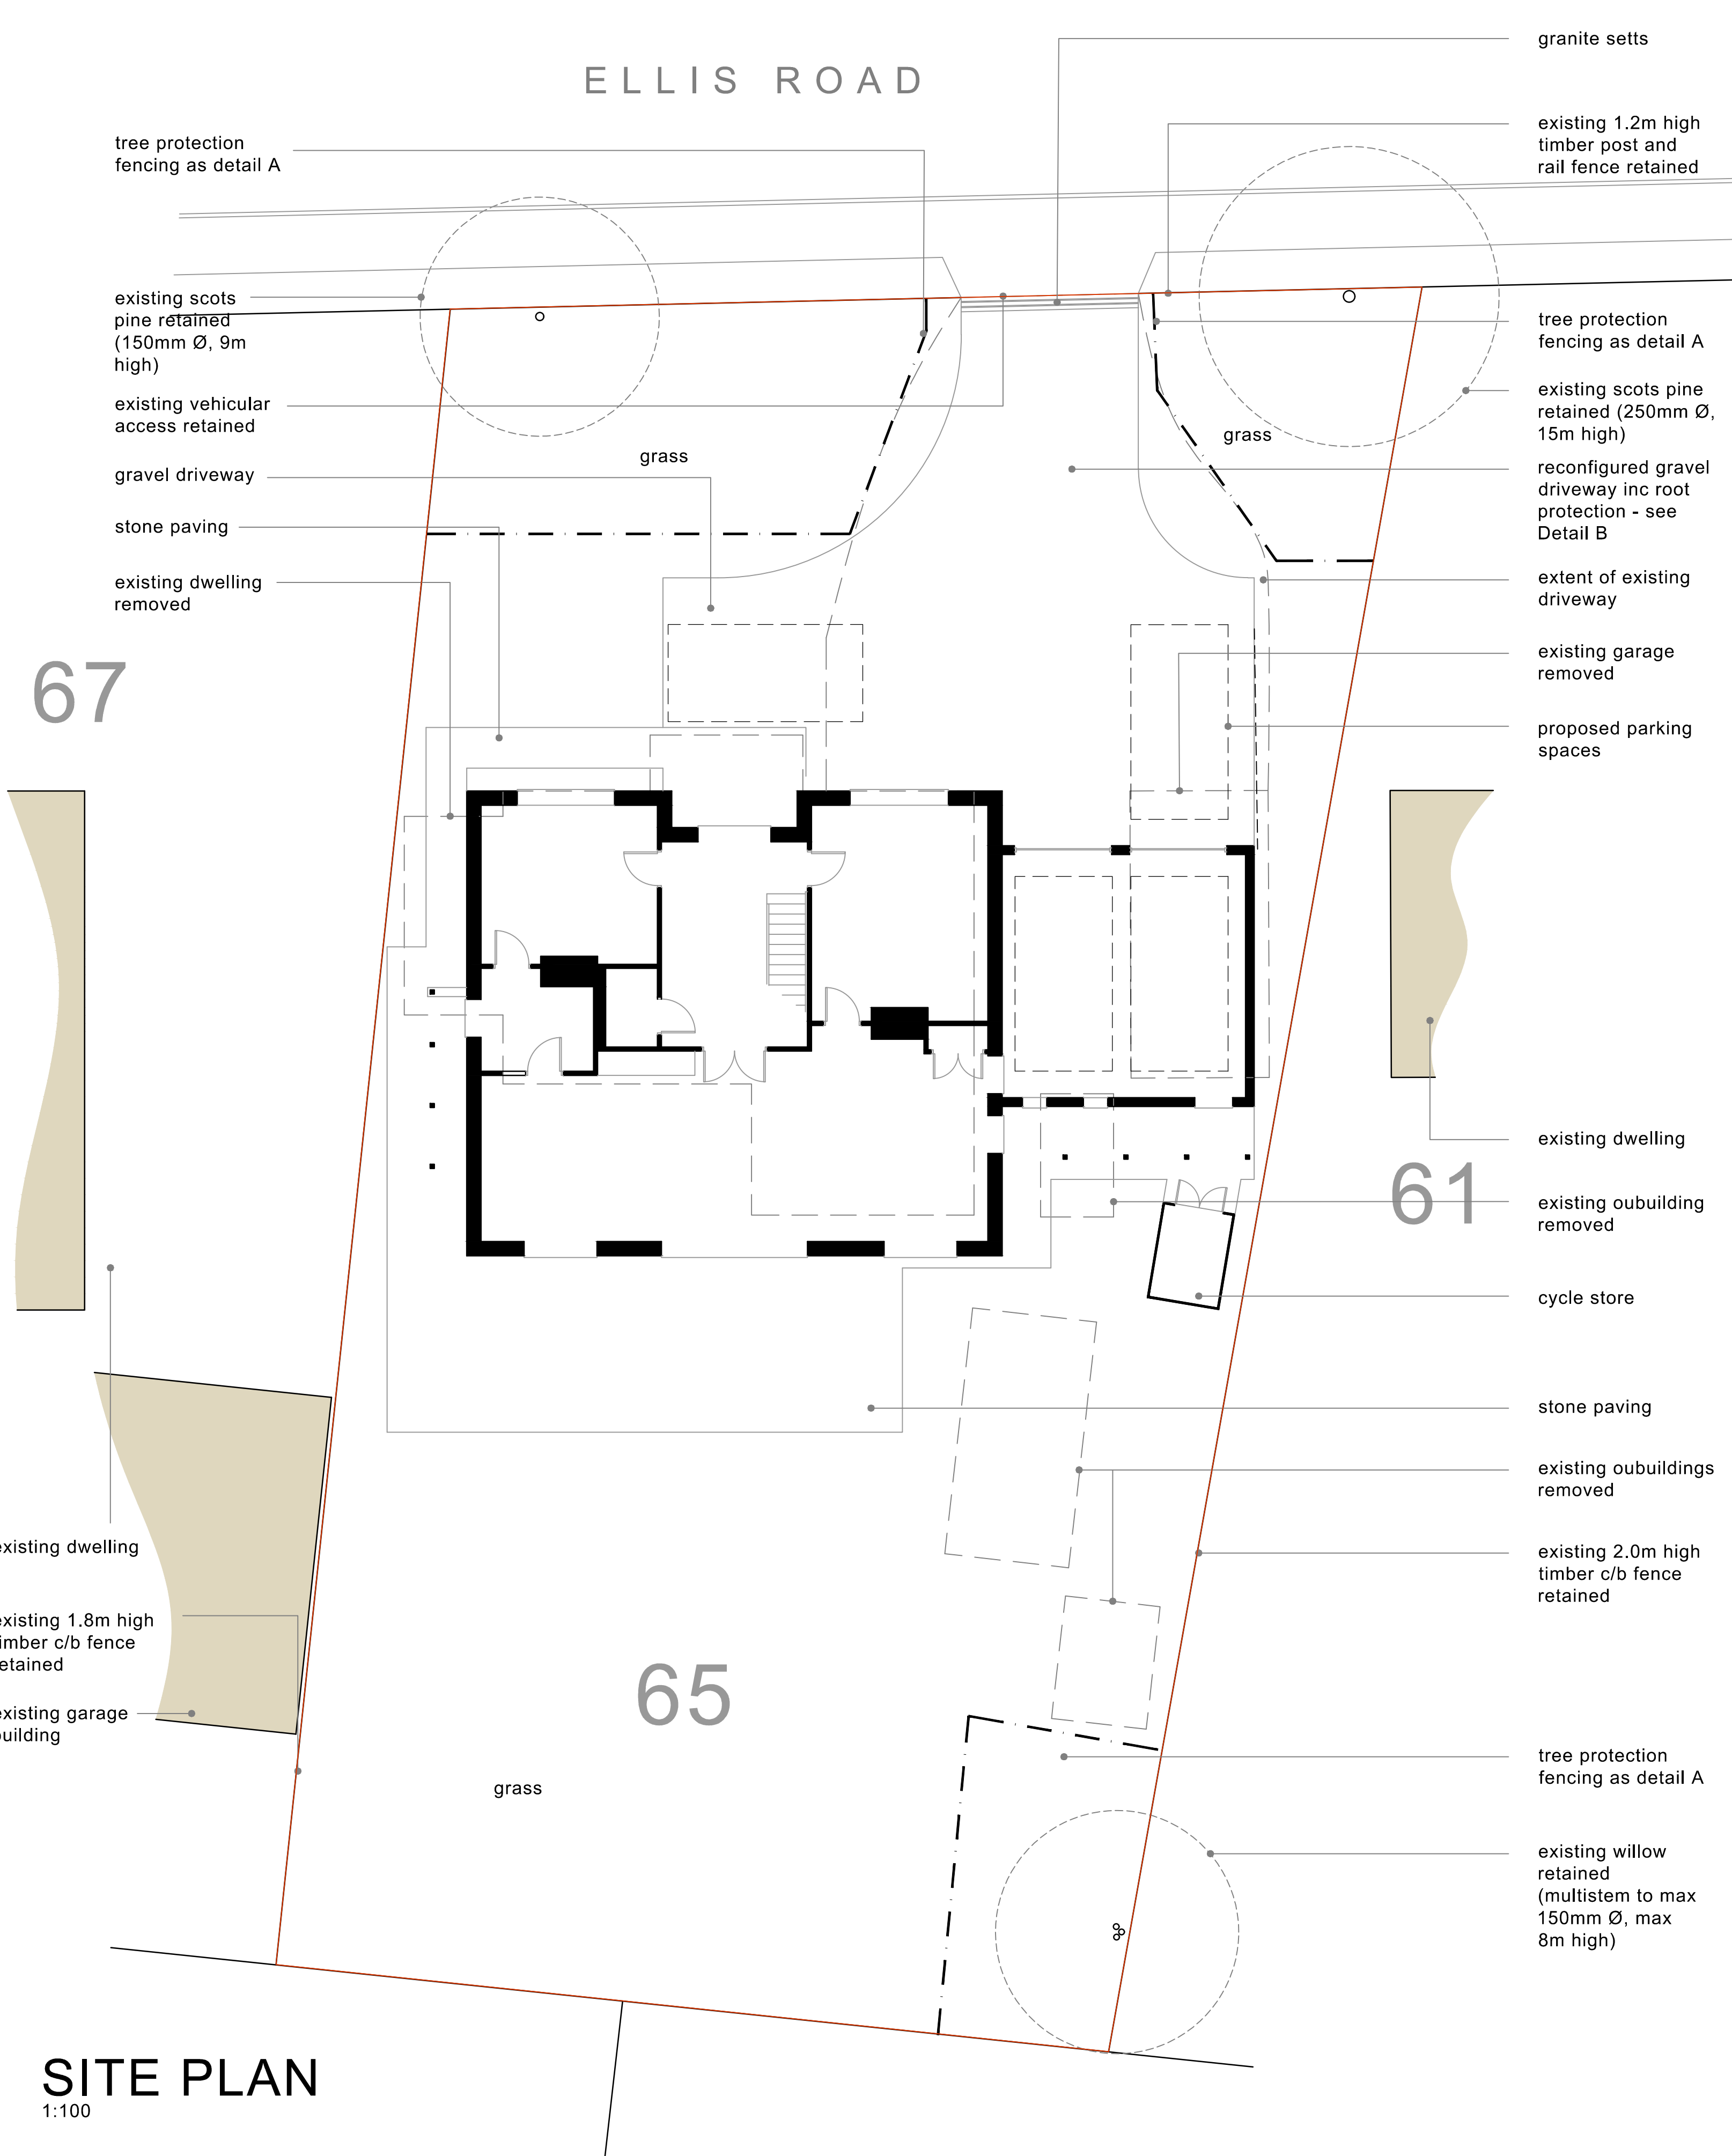

SITE PLAN

1:100



BLOCK PLAN

1:500




OS MasterMap 1200/2000/10000 scale
Monday July 10 2023, ID:BLUT-01113888
www.planningapplications.co.uk
1:1250 scale print at A4, Centre: 483801E, 164678N
©Crown Copyright Ordnance Survey Licence no. 100051661

LOCATION PLAN

1:1250

DO NOT SCALE FROM THIS DRAWING. VERIFY ALL DIMENSIONS BEFORE SETTING OUT, COMMENCING WORK OR MAKING ANY SHOP DRAWINGS. REPORT ANY DISCREPANCIES TO SUPERVISING OFFICER IMMEDIATELY. COPYRIGHT ©

Rev	Description	Date
A	TREE PROTECTION MEASURES ADDED	AUG '23
B	TREE PROTECTION MEASURES REFINED	AUG '23
C	STRUCTURE ALIGNMENTS	SEPT '23
D	GENERALLY UPDATED	MAR '24
E	GENERALLY UPDATED	JAN '25

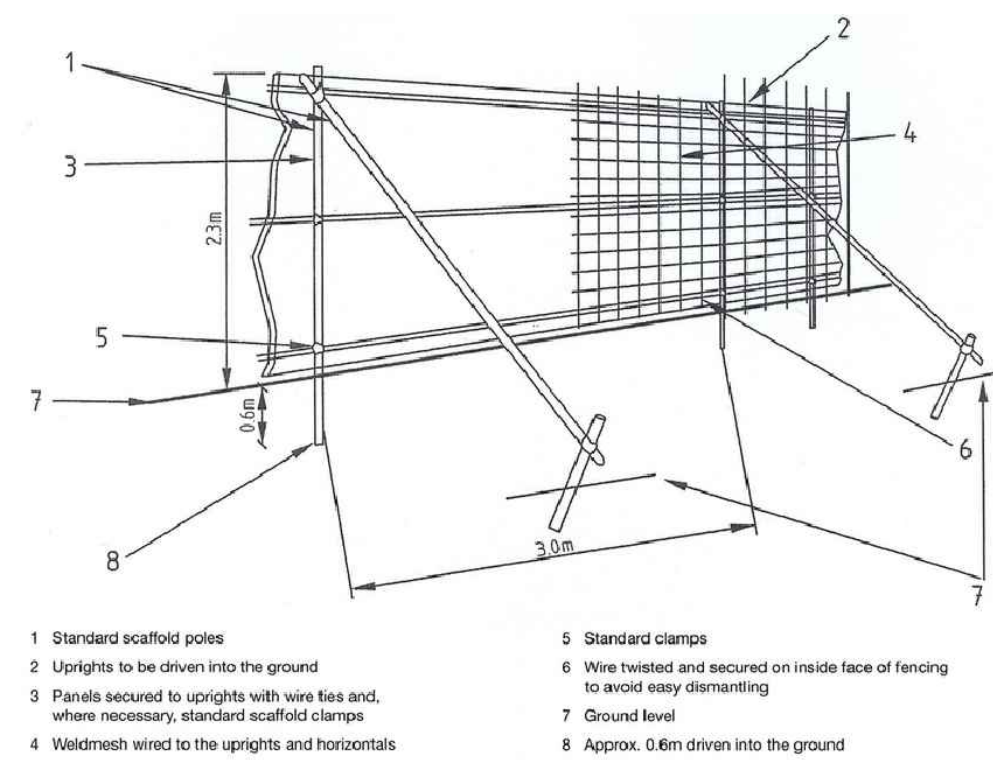

DETAIL A

TREE PROTECTION TO
BS5837: 2012
NOT TO SCALE

TYPICAL CONSTRUCTION PROFILE

Terram T1000 Geotextile
timber edge retention & fixings
optional Terram TX160 Geogrid
steel fixing pins

not to scale

DETAIL B

AVES
ARCHITECTURAL

architecture
and planning

CLIENT Mr G Panesar

JOB Proposed replacement Dwelling at
65 Ellis Road, Crowthorne
SITE, BLOCK & LOCATION PLAN

SCALE AS SHOWN DRAWN ma

DATE July 2023

115 Anstey Road
Alton
Hampshire
GU34 2RN
01420 545706

aves162@btinternet.com

23/07/05 | E