



Site plan - Existing & Proposed



Site/Block plan - Existing

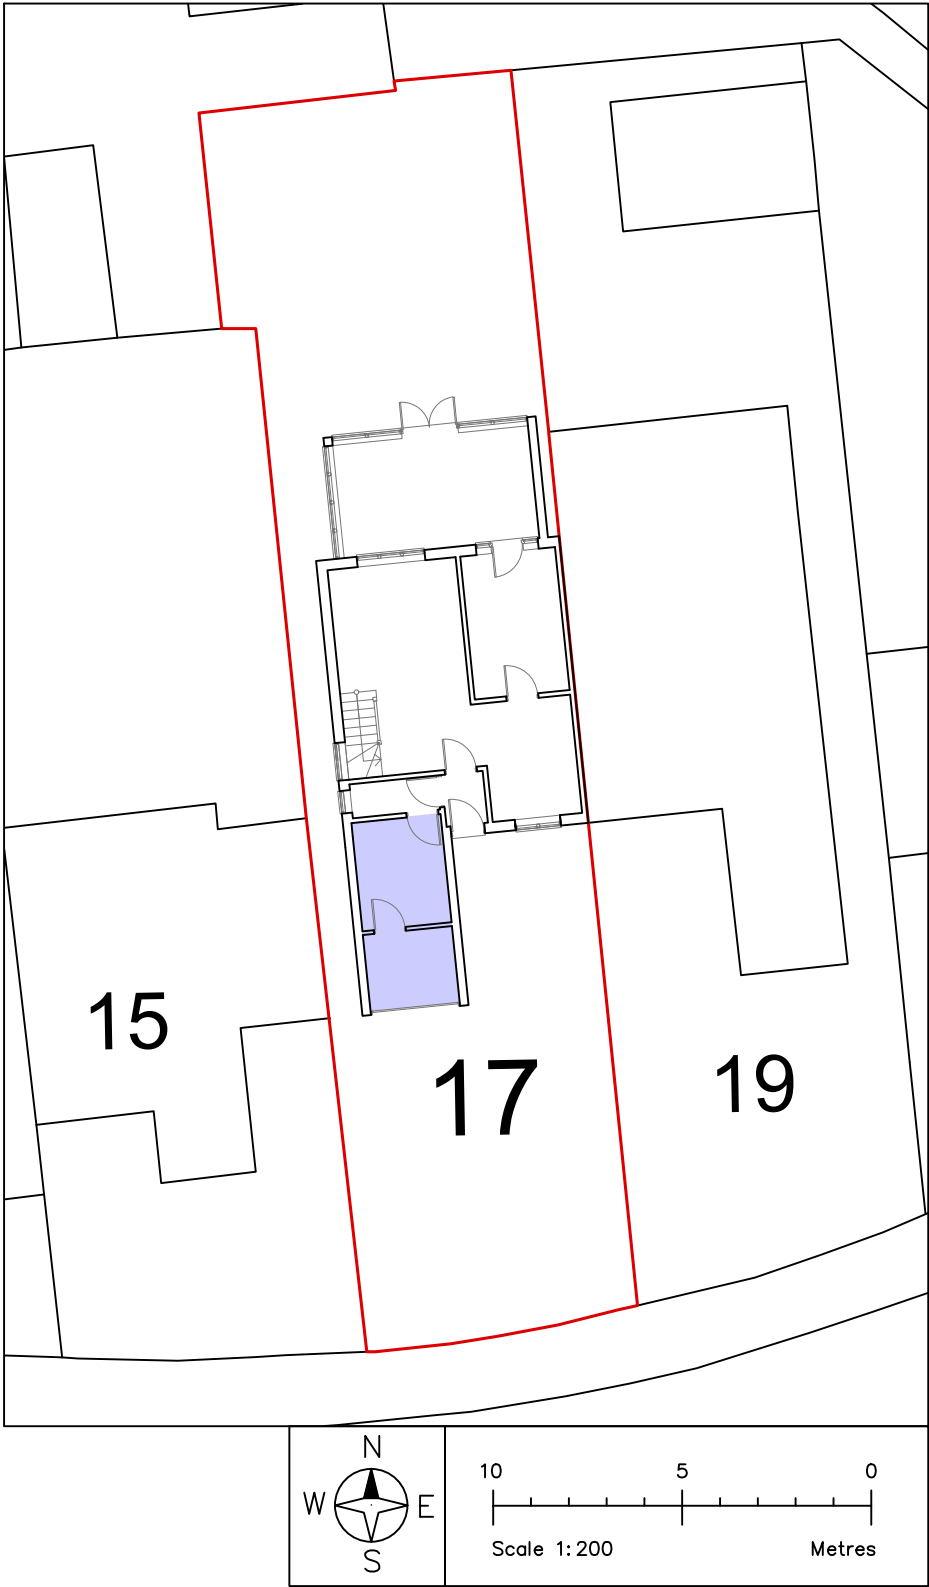

Site/Block plan - Proposed

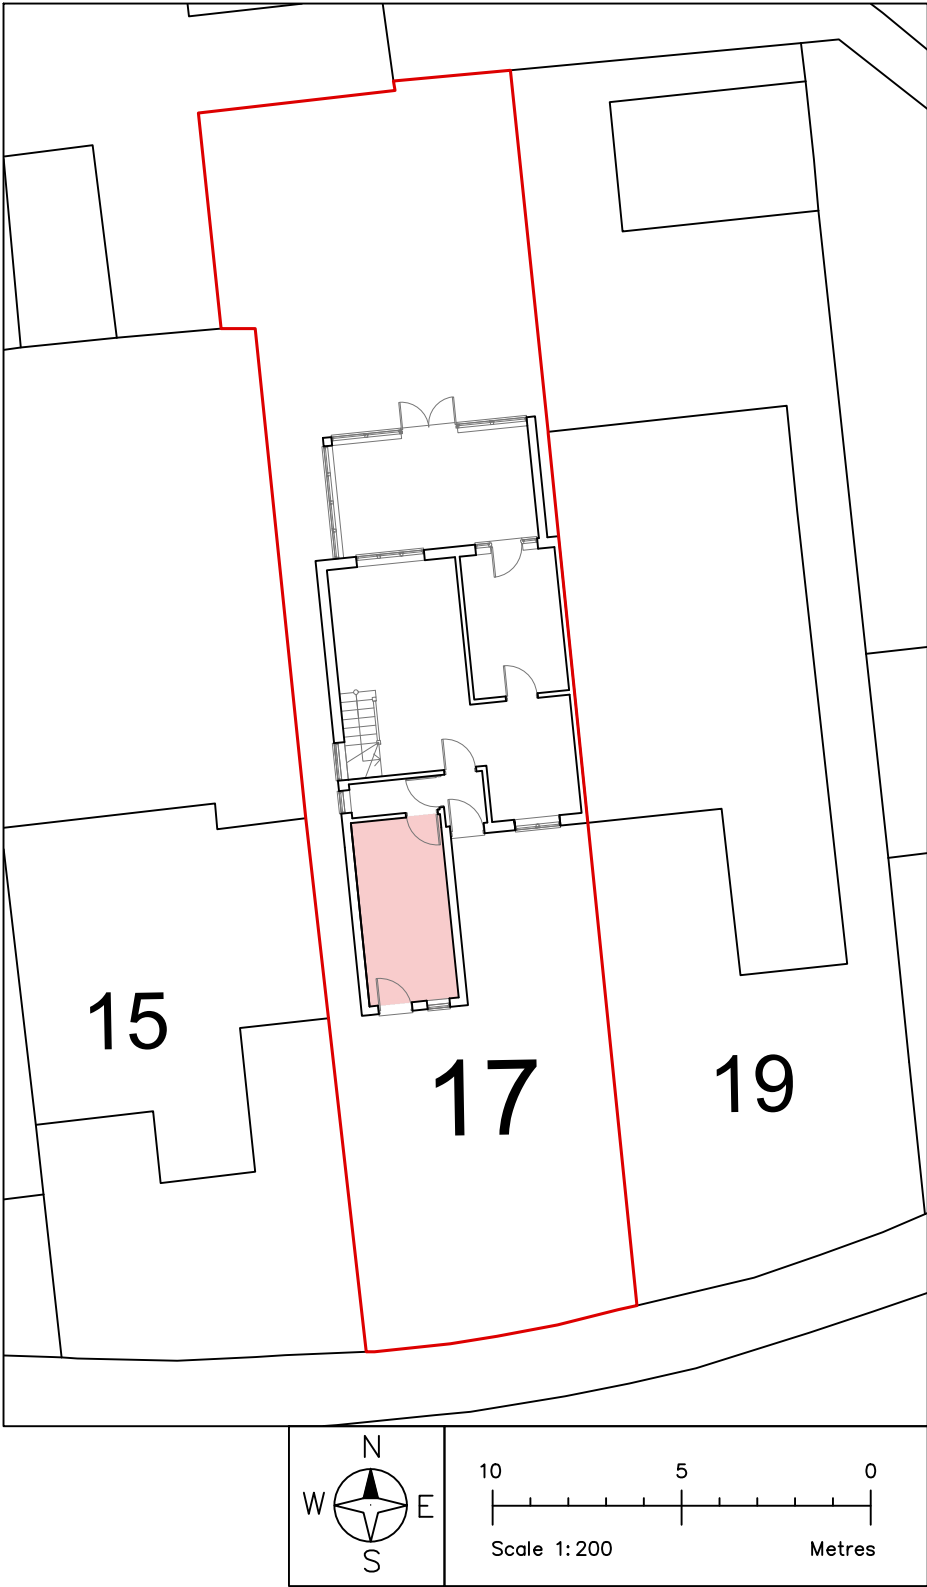

Existing Garage



Proposed Office



Applicants: Chloe Cross	Project: Garage Conversion		Revision date:	Revision:	Plan No:	
Address: 17 Falcon Way, Wokingham RG41 3HD			19/09/2025	F01	PLA002	
	Scale: As shown @ A3	Date:	Title: Site/Block Plan Existing & Proposed			