




FRONT (EAST) ELEVATION (unchanged)




SIDE (NORTH) ELEVATION





REAR (WEST) ELEVATION

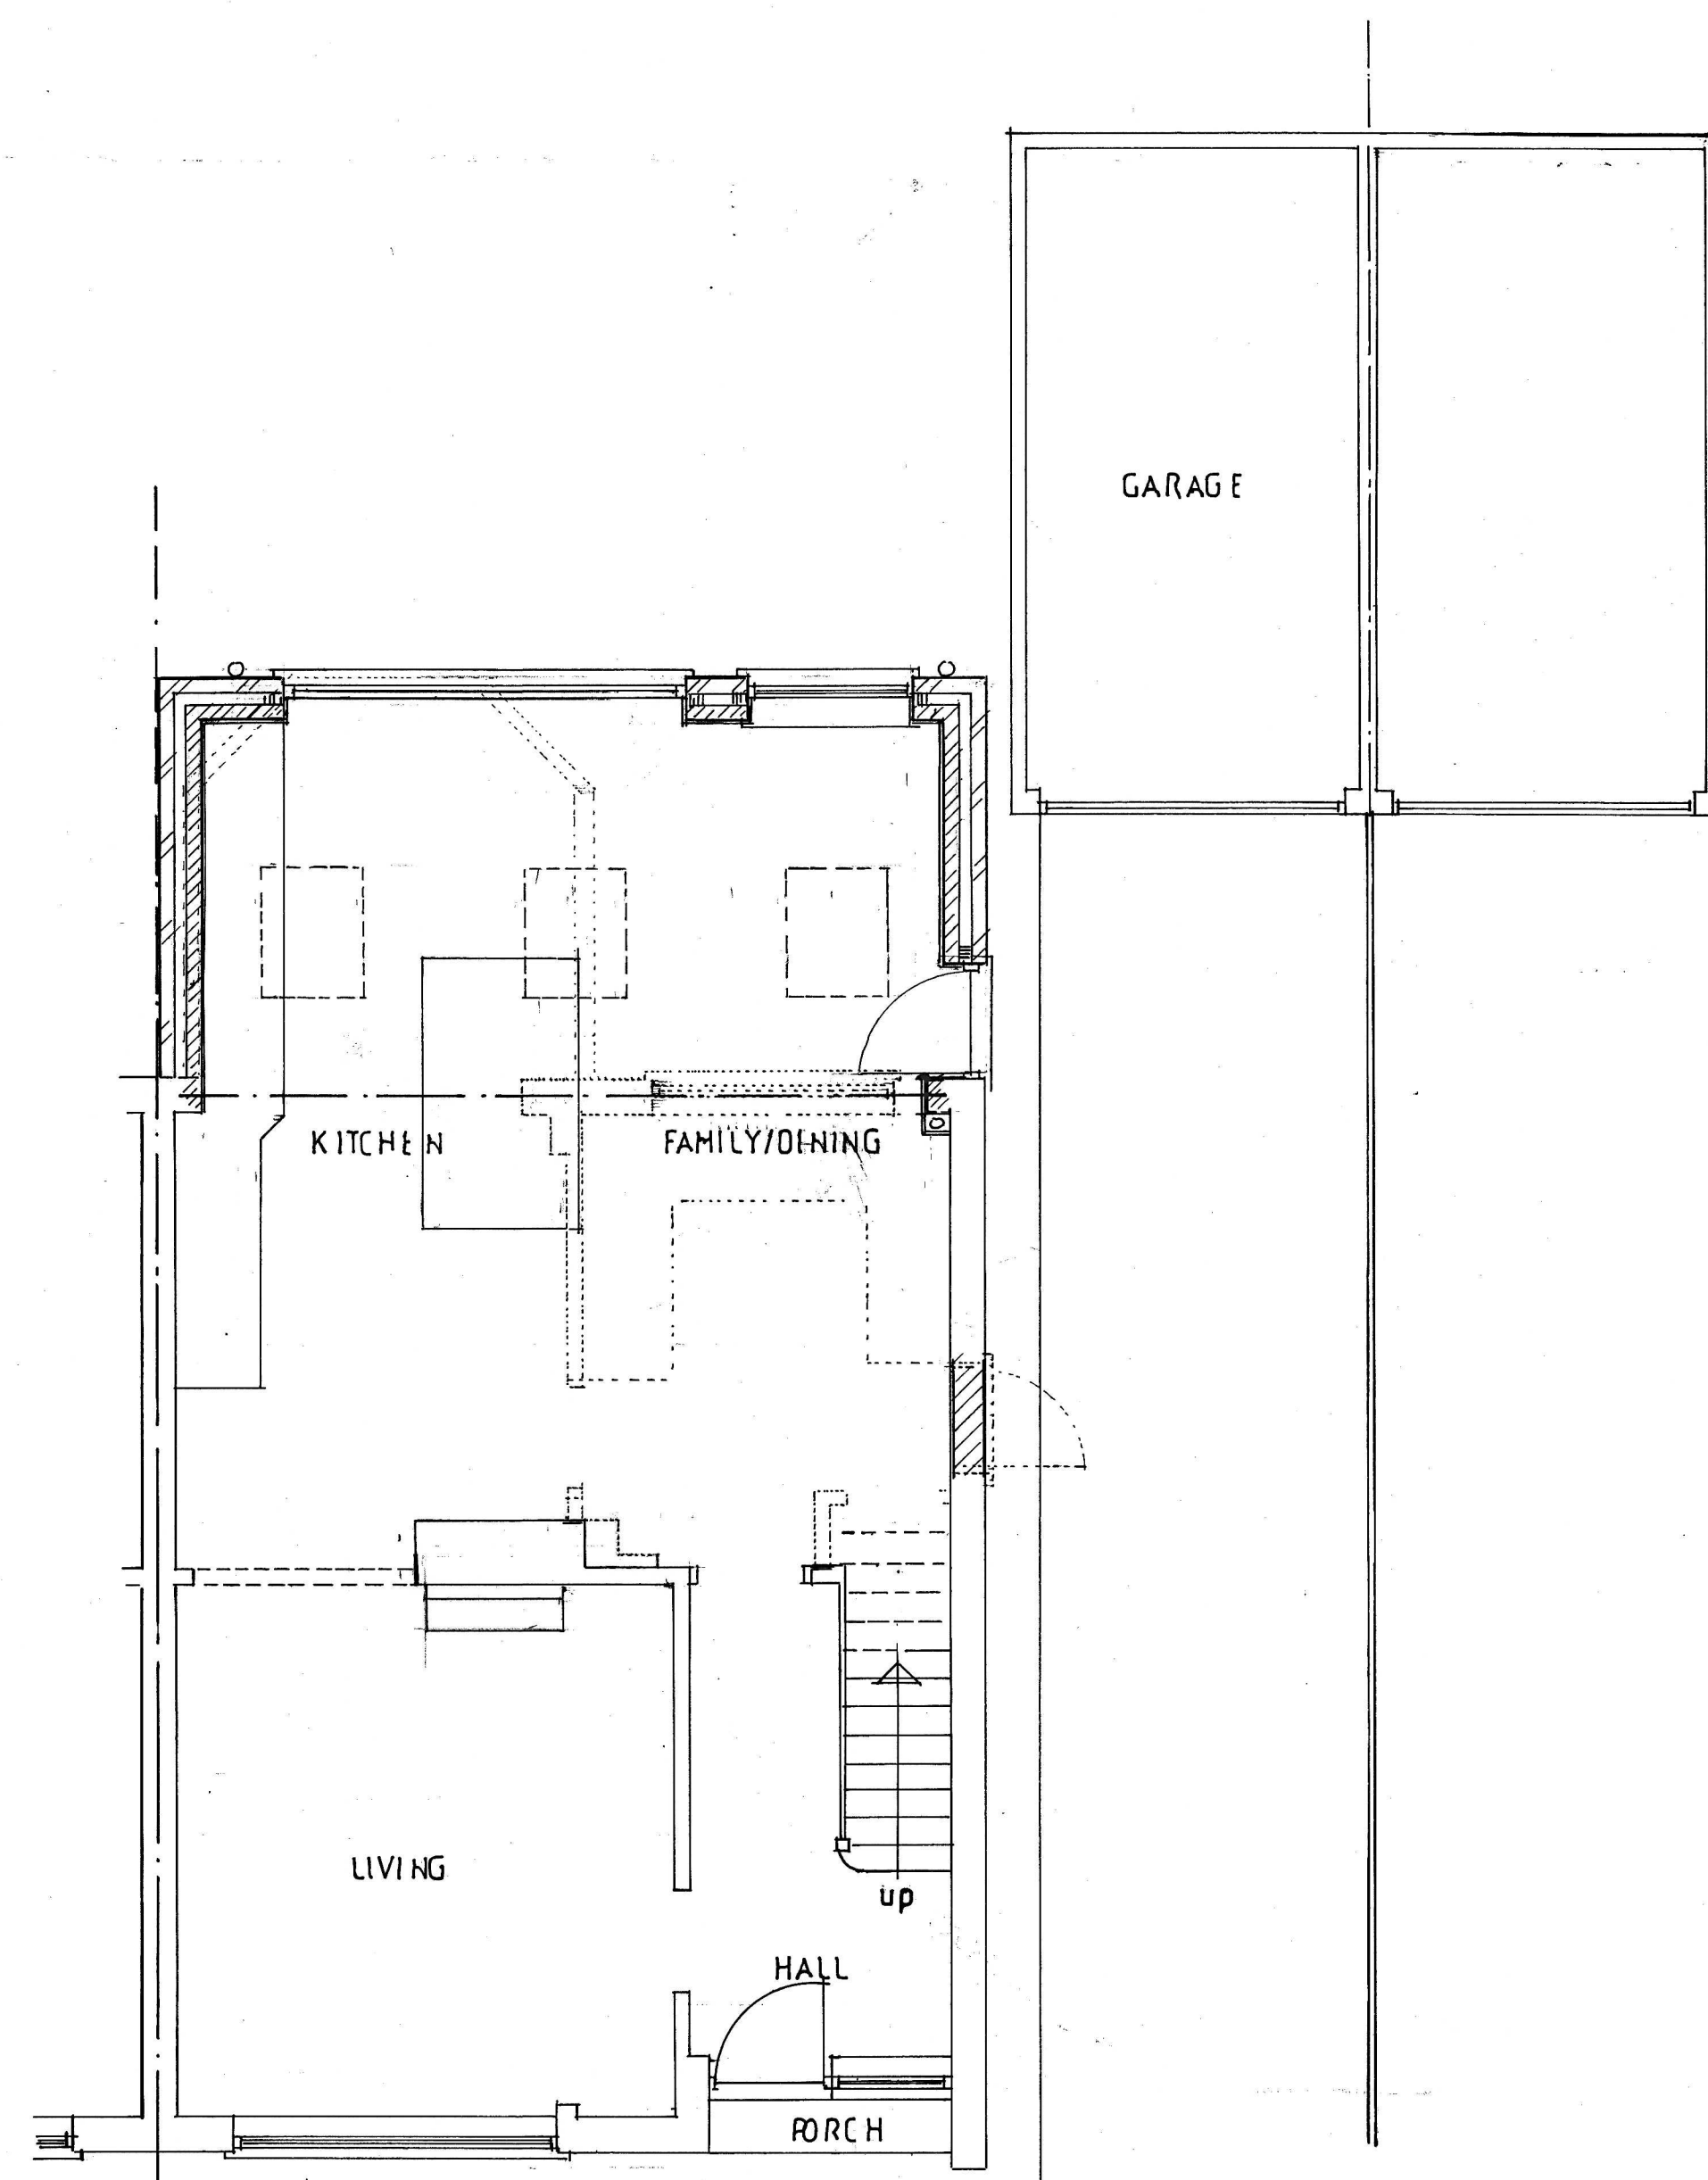



GROUND FLOOR PLAN

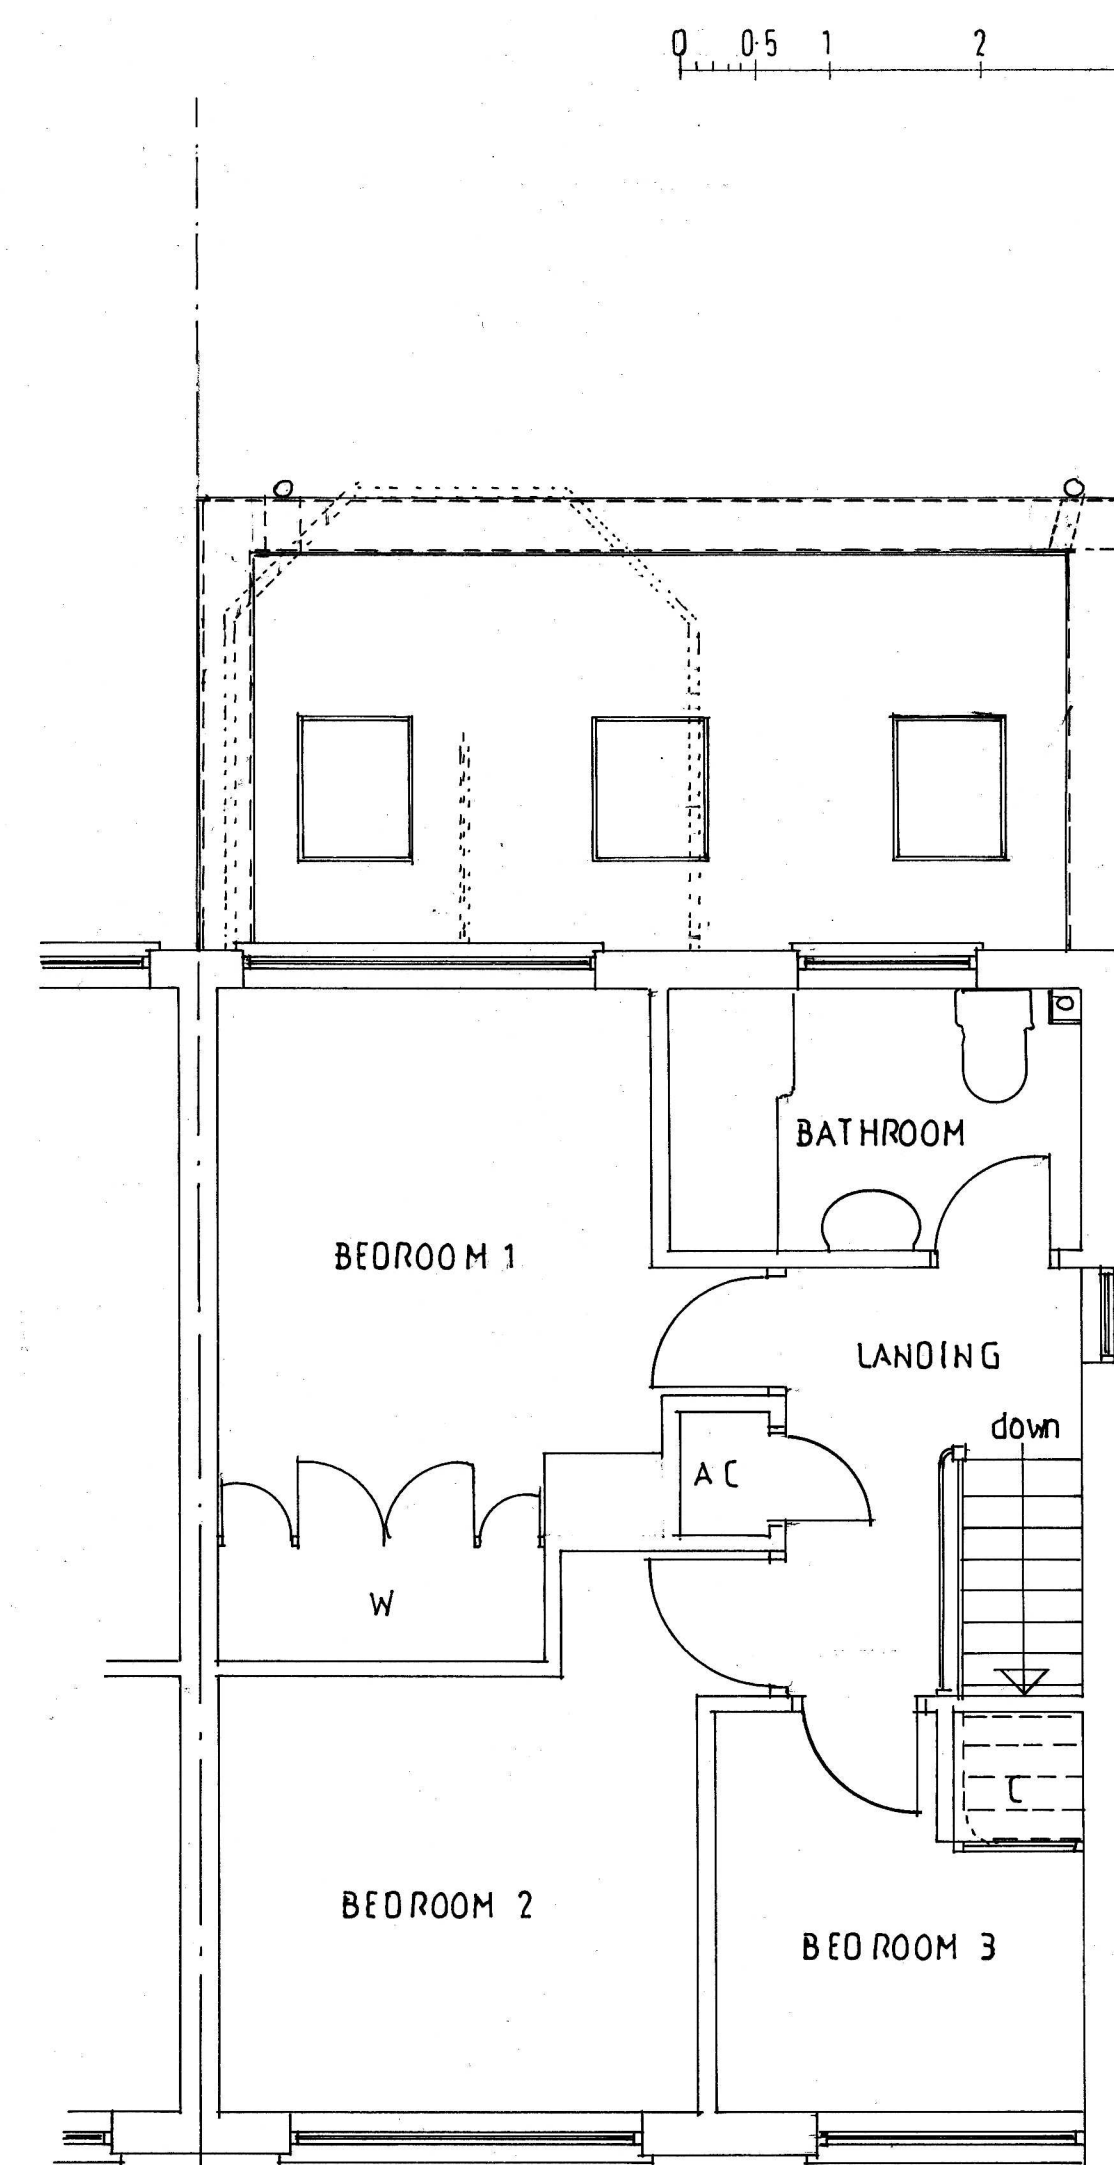

FIRST FLOOR PLAN

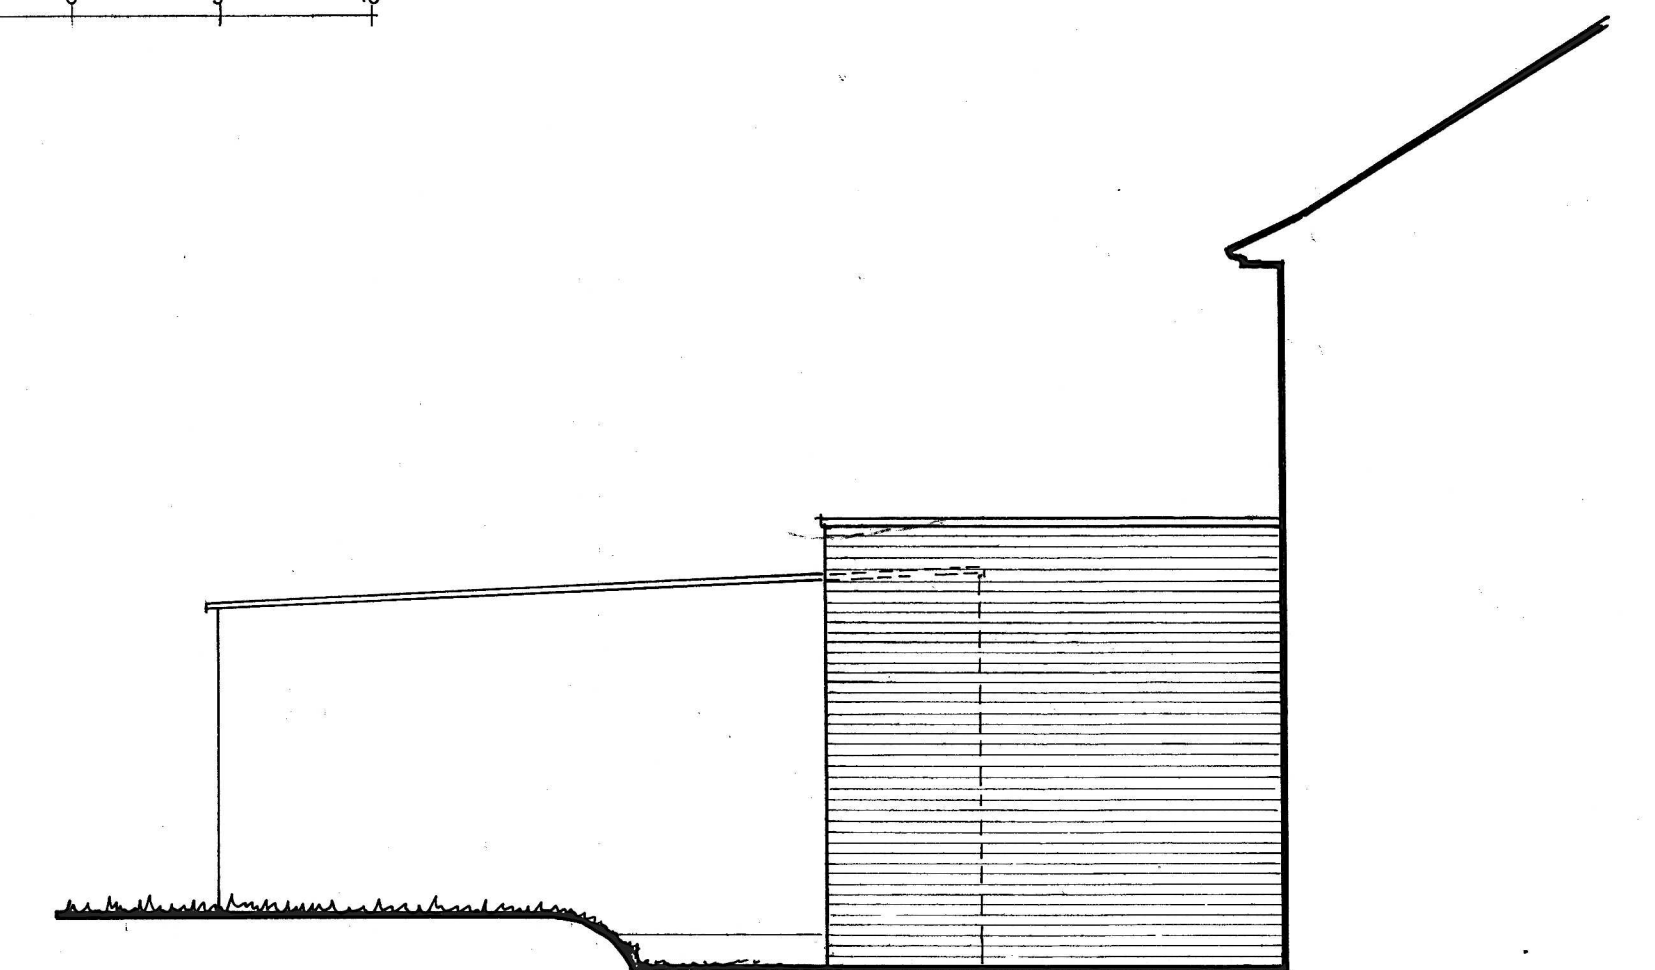 


SIDE (SOUTH) ELEVATION

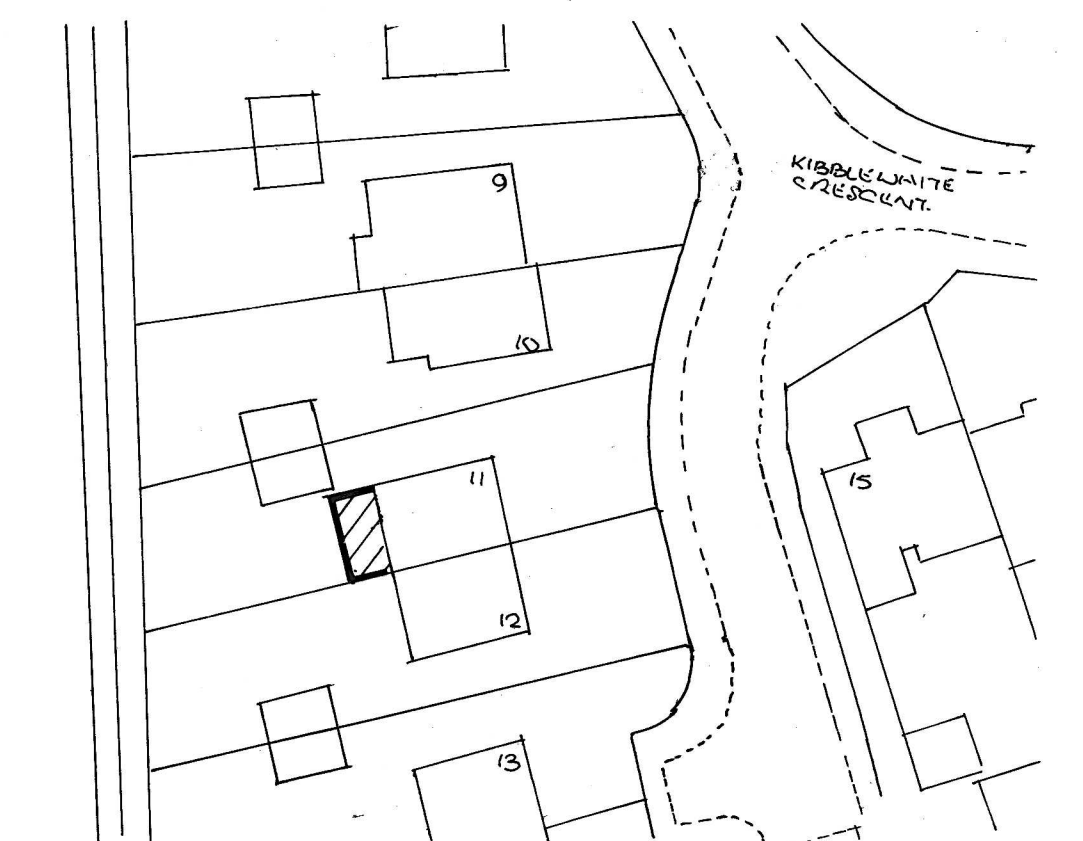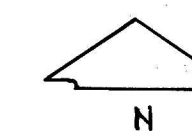

SITE PLAN

1:500

 

SINGLE STOREY REAR EXTENSION AND ALTERATIONS TO 11, KIBBLEWHITE CRESCENT, TWYFORD, RG10 9AX, FOR MR AND MRS. M. DEMBOWICZ	
Proposal drawing	
Date : May 2025	Patrick Mackrory, 17 Bissley Drive, Maidenhead, Berkshire, SL6 3WX.
Scale : 1:50 1:500	Architectural, planning, and surveying services
Drawing no.: 25/50/02	Telephone: 01628 824581 • 07899 768750 p.mackrory@outlook.com